



Revision	Description	By	Date
P04	Issue of Stage 3 Final Drawings	BN	09/11/23
P03	Issue of Stage 3 Drawing Package	BN	30/10/23
P02	Issue of Drawing Package	BN	10/10/23
P01	Draft Issue for Comment	BN	13/09/23

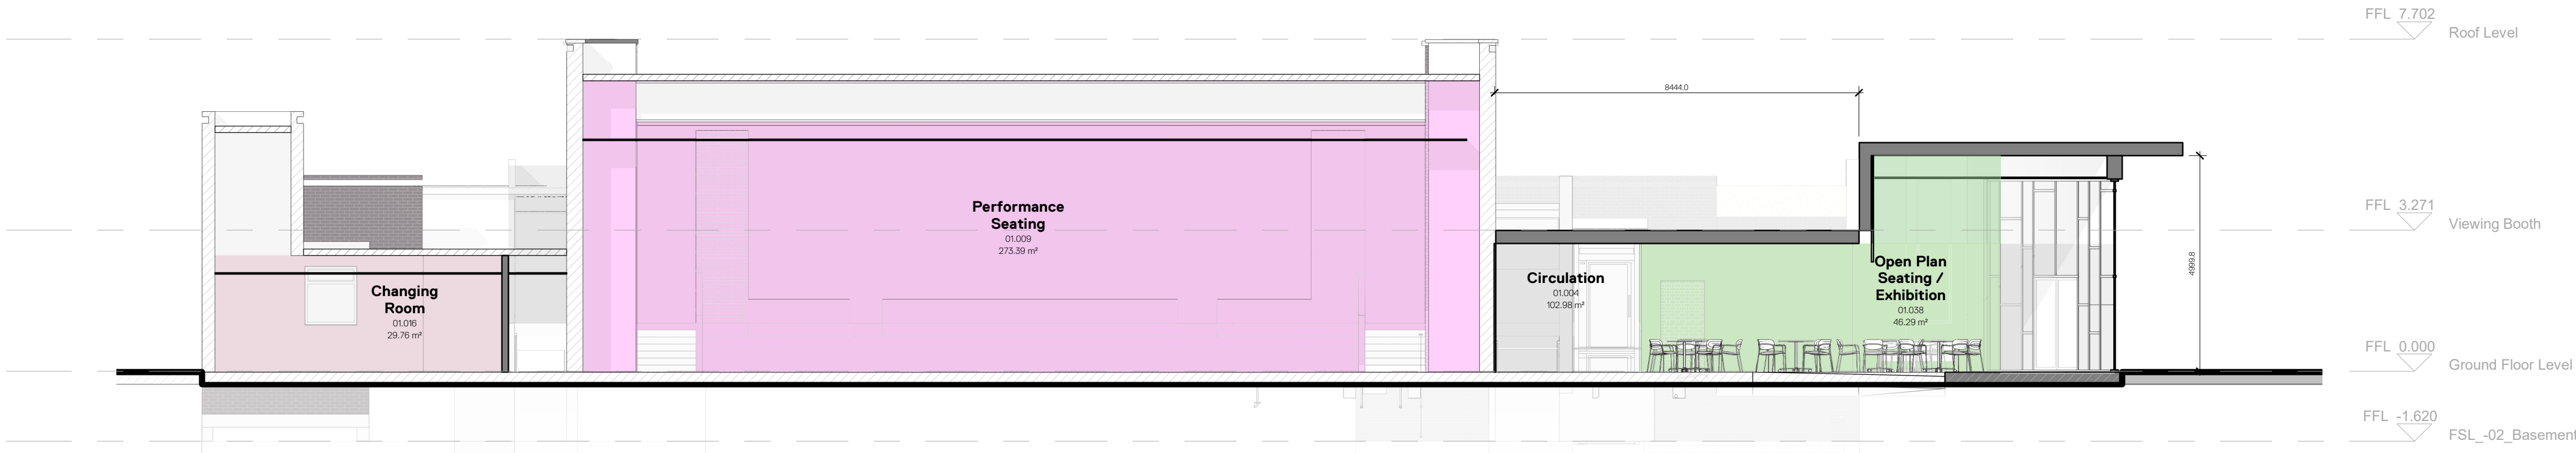

Proposed Section D


Proposed Section Key Plan

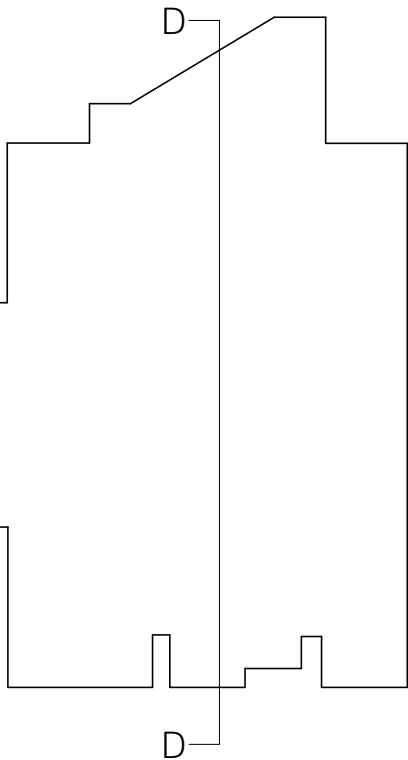

Areas	
	Circulation
	Performance Support
	Activity Zones
	Support services
	Front of House services
	Store / Plant
	Cartwheel Arts
	Kitchen

RIBA STAGE 3

1:100

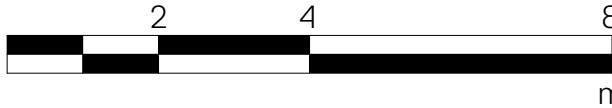

Notes:
DO NOT SCALE. Use figured dimensions only. The contractor is requested to check all dimensions before the work is put in hand. Copyright of this drawing belongs solely to K2 Architects Ltd ©. This drawing must only be used for the purpose for which it is supplied and its contents must not be reproduced for any purpose without written permission. Areas indicated, or areas calculated from this drawing should be used for valuation purposes or as the basis for development contracts. K2 Architects is a limited company registered in England and Wales. Number 65333723.

Drawn	BN	12/09/23	 www.k2architects.co.uk 0151 706 9560
Checked	JP	12/09/23	
Approved	JP	12/09/23	

Project	Heywood Civic Centre LCpl Stephen Shaw MC Way, Heywood Greater Manchester, OL10 1LW	Status Issue	Status Preliminary
Drg Title	Proposed Sections 2 of 2	Scale A1 Sheet	1: 100
Drg No.	564-K2A-B1-ZZ-DR-A-20-401	Revision	P04