



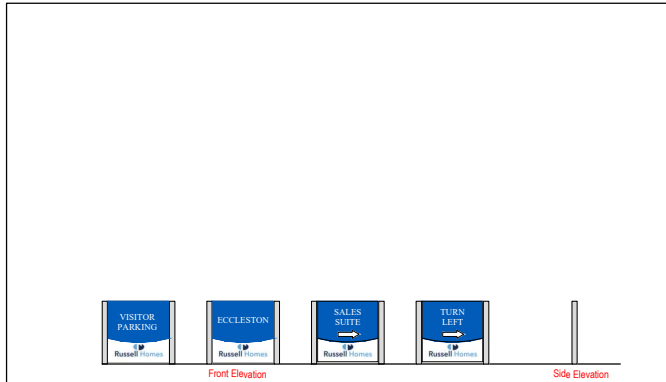

0.9m directional and House type boards (Noted as 2 on plan)1:100

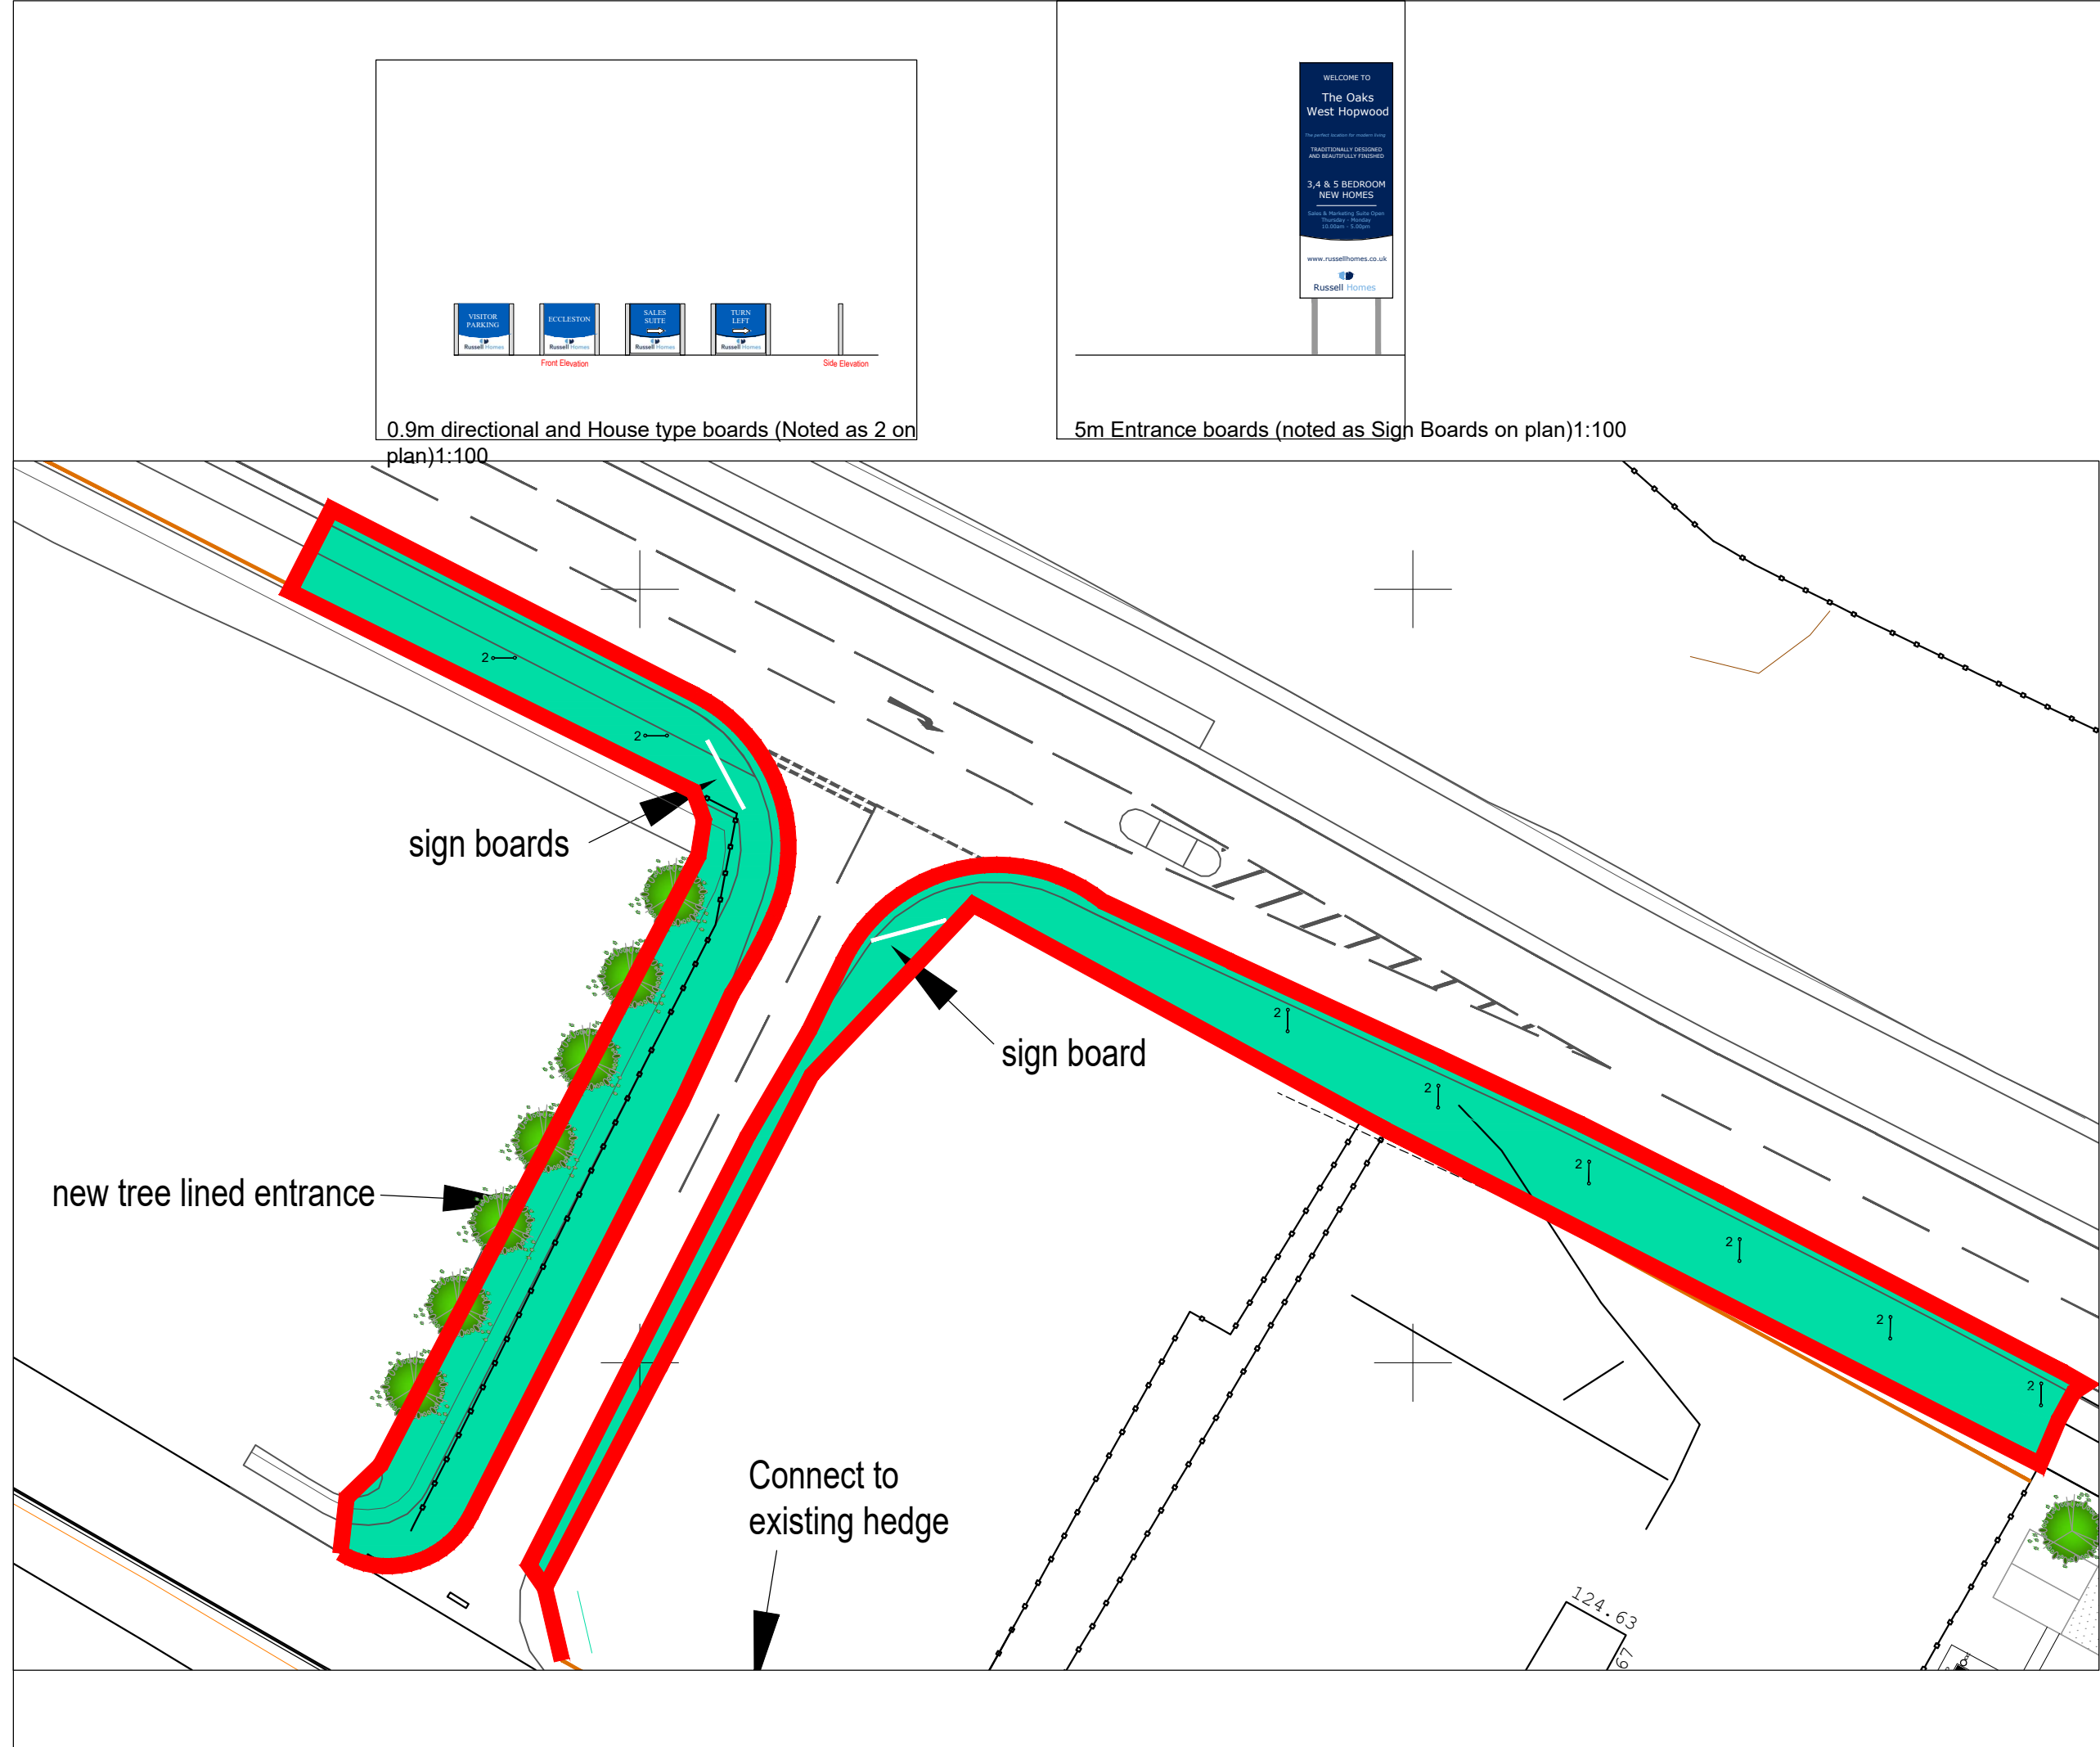

5m Entrance boards (noted as Sign Boards on plan)1:100

REVISIONS

Rev A: additional information added as requested by planning 24.05.24
Rev B: additional scaled information added 01.07.24

- 1.8m Closed boarded fence
- 0.9m Railings
- 1 Car Parking
- 2 Sales Suite directions
- 3 House type sign
- Flagpole + Flag
- Uplighter (floodlight)
- Bollard lighting
- 1.8m Railings
- 0.45m TIMBER KNEE RAIL

Note - no sign illuminated



Title:

South Heywood
The Oaks
West Hopwood
Advance Signage Details

Dwg No:

20040 SAL 05 B

Scale: 1:200@A3

Date: 27.06.23

Dwn By: NDW

Chk By: XXX

Russell Homes

13 Westpoint Enterprise Park,
Clarence Avenue, Trafford Park,
Manchester M17 1QS
Tel : 0161 868 4326
www.russellhomes.co.uk