

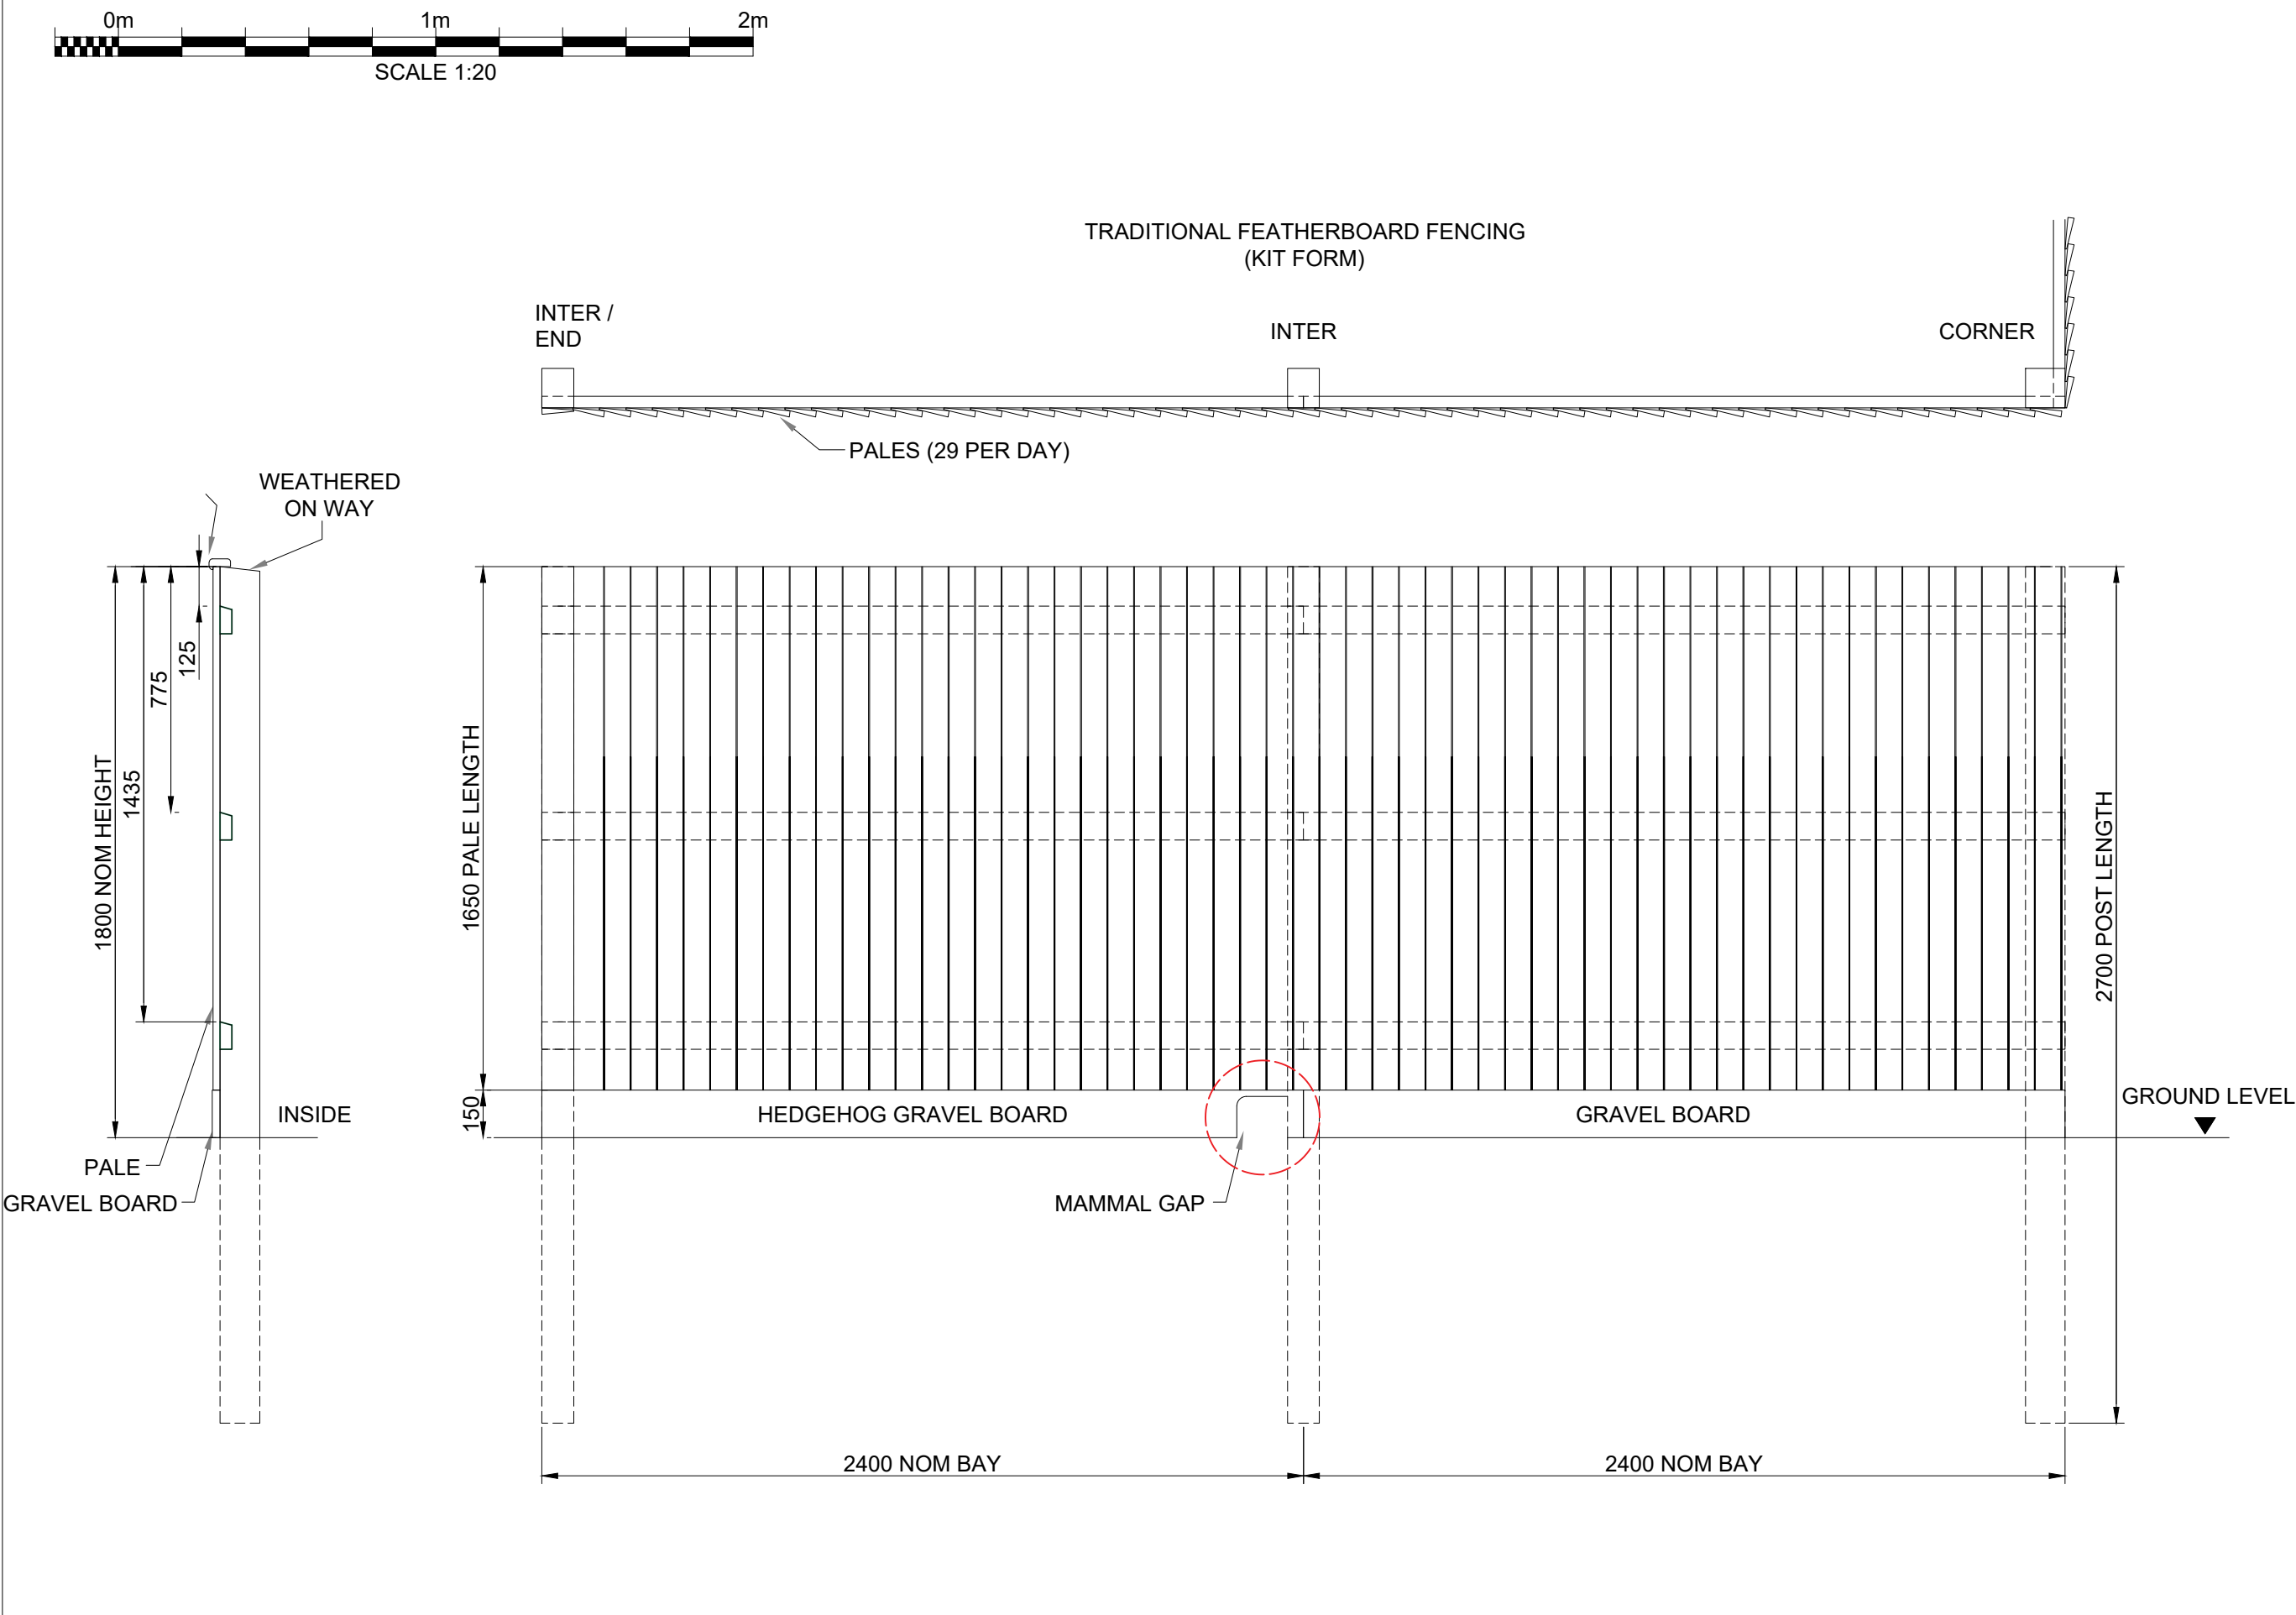


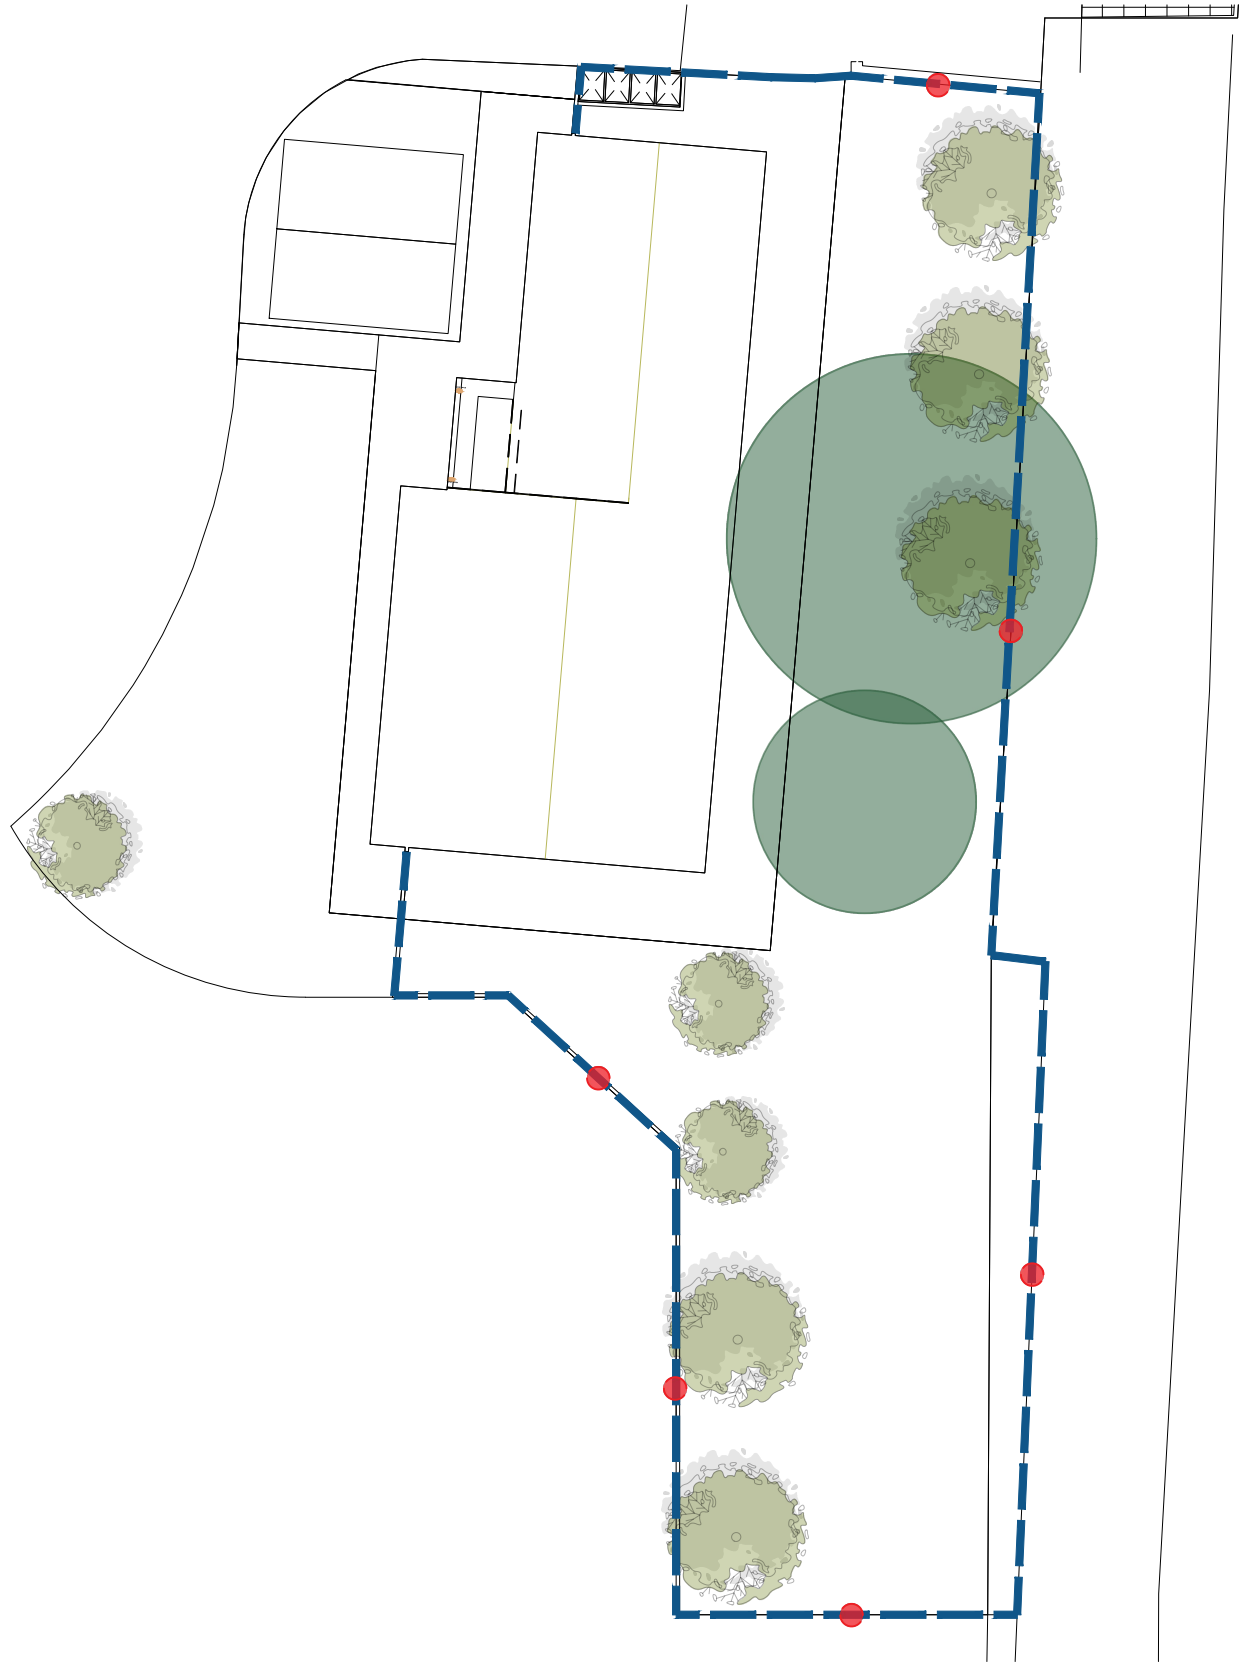

HEDGEHOG GRAVEL BOARD DETAIL

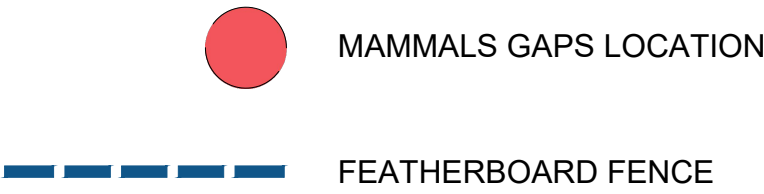

Squareyard

Landscape Architecture - Urban Design - Masterplanning

Email - studio@yd2.co.uk
Web - www.yd2.co.uk
Tel - 07514 281 452

Address:
Suite 10 - Hardman Business Centre,
New Hall Hey Road,
Rossendale

- GENERAL NOTES:**
- DIMENSIONS GOVERN
 - ALL DIMENSIONS ARE IN MILLIMETERS UNLESS NOTED OTHERWISE ON THE DRAWINGS
 - ALL DIMENSIONS SHALL BE VERIFIED ON SITE PRIOR TO ANY CONSTRUCTION
 - YD2 SHALL BE NOTIFIED OF ANY DISCREPANCIES

DRAWING NOTES:					
(-)	ISSUED FOR PLANNING - FEATHERBOARD DETAIL	MG	AV	27/08/2024	
REV	DESCRIPTION	DRAWN	CHECKED	DATE	

PROJECT TITLE
LAND AT DOBFIELD HOUSE
CHANGE OF USE APPLICATION
DOBFIELD ROAD
ROCHDALE

DRAWING TITLE		SCALE
FEATHERBOARD DETAIL		@ A1
		1:20
		DATE
		AUG 2024
PROJECT NUMBER	DRAWING No.	REVISION
YD2_24_23	YD2_COU_LP00971	(-)