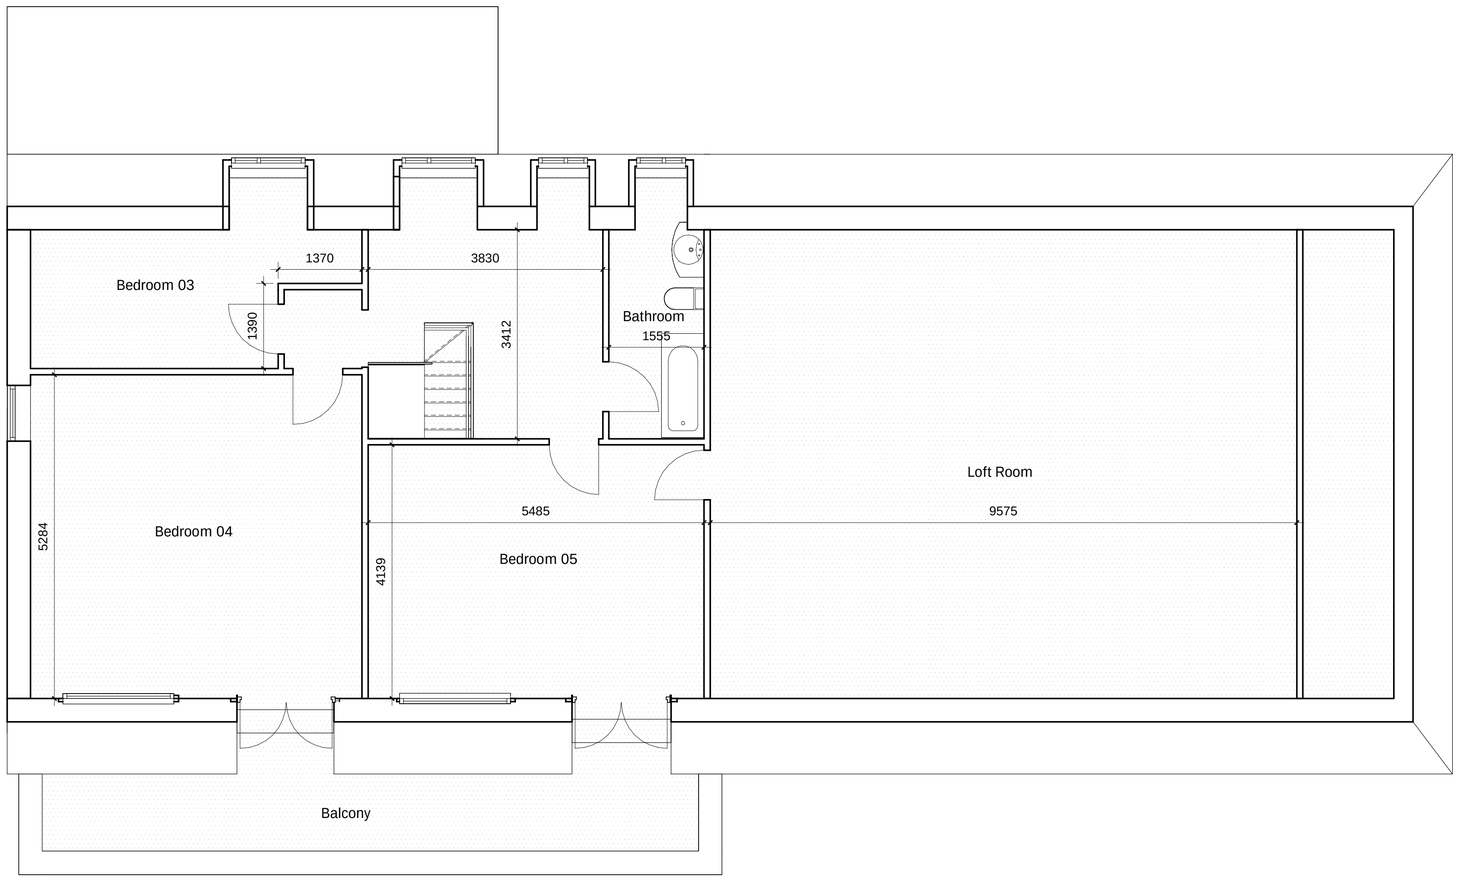


DO NOT SCALE THIS DRAWING, CHECK ALL DIMENSIONS ON SITE

This drawing is to be read in conjunction with all relevant specifications and drawings issued.

The contractor is to check and verify all building and site dimensions and check levels before work commences and/or ordering any materials.

Any inaccuracies must be reported to the Contract Administrator (Obsidian Design & Build Ltd) immediately.

This drawing may not be reproduced, or part reproduced without the express consent of Obsidian Design & Build Ltd.

This document should not be relied on or used in circumstances other than those for which it was originally prepared and for which Obsidian Design & Build Ltd was commissioned. Obsidian Design & Build Ltd accepts no responsibility for this document to any party other than the person by whom it was commissioned.

As built drawings prepared by Obsidian Design & Build Ltd based on information provided by any third party. Obsidian Design & Build Ltd accept no liability for the accuracy or completeness of this drawing.

THIS DRAWING IS COPYRIGHT © Obsidian Design & Build Ltd

Chartered Institute of Architectural Technologists
Registered Practice

Tel: 07875 095563
Email: rob@obsidiandesignbuild.co.uk
Web: www.obsidiandesignbuild.co.uk

OBSIDIAN DESIGN & BUILD

Rev.	Description:	Date:
P01	Issued for comment	30.09.24

Client:
One London Road
Aldeley Edge
Cheshire
SK9 7JU

Project:
105 Clay Lane, Rochdale

Drawing Title:
Existing First Floor

Drawing Issue:
PLANNING

Drawing No:
A-102

Scale:
1 : 50

Revison:	Drawn:	Checked:	Date:
P01	DS	RS	30/09/24