

[illegible]

1. ALL DIMENSIONS IN MM UNLESS OTHERWISE NOTED.

A	Issued for Planning	AK	GBC	25.01.23
REV	MODIFICATION	BY	CH	DATE

Green Park,
450 Longwater Avenue,
Reading,
RG30 3UR



Great British Communications
Lapwing House, Block 3 Forward Point,
Tan House Lane, Widnes, Cheshire, WAB 0SL
t. 44 (0)151 420 4128
www.gbcservices.co.uk

MILNROW ROAD

ROD21986

MILNROW ROAD
DEEPLISH
ROCHDALE
GREATER MANCHESTER
OL16 1SS

001 DRAWING REGISTER

UNILATERAL SW


PLANNING

ROD185/89724/OL0439

ROD21986_ROD185_89724_OL0439_GA_REV_A


A

SITE LOCATION

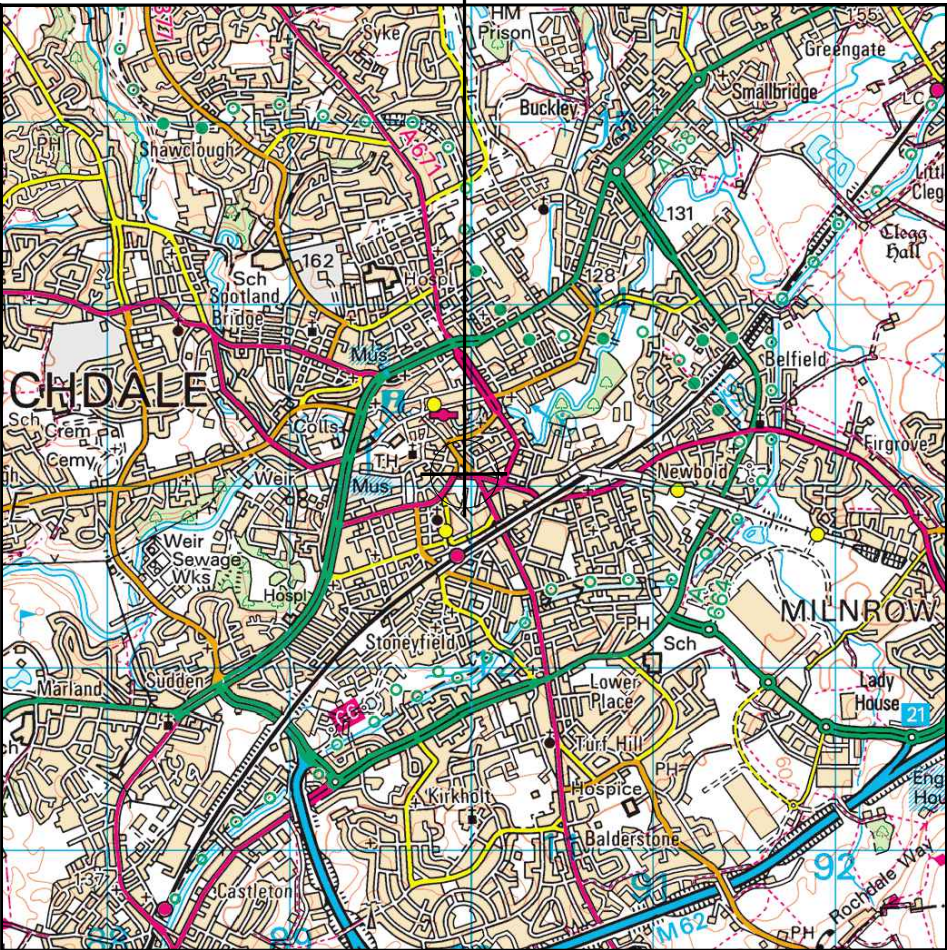

Reproduced by permission of Ordnance Survey on behalf of the Controller of Her Majesty's Stationery Office
All rights reserved. © Crown Copyright licence no. 100022432


SITE AREA PLAN

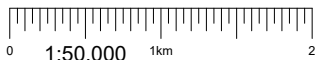

SITE PHOTOGRAPH




SITE LOCATION

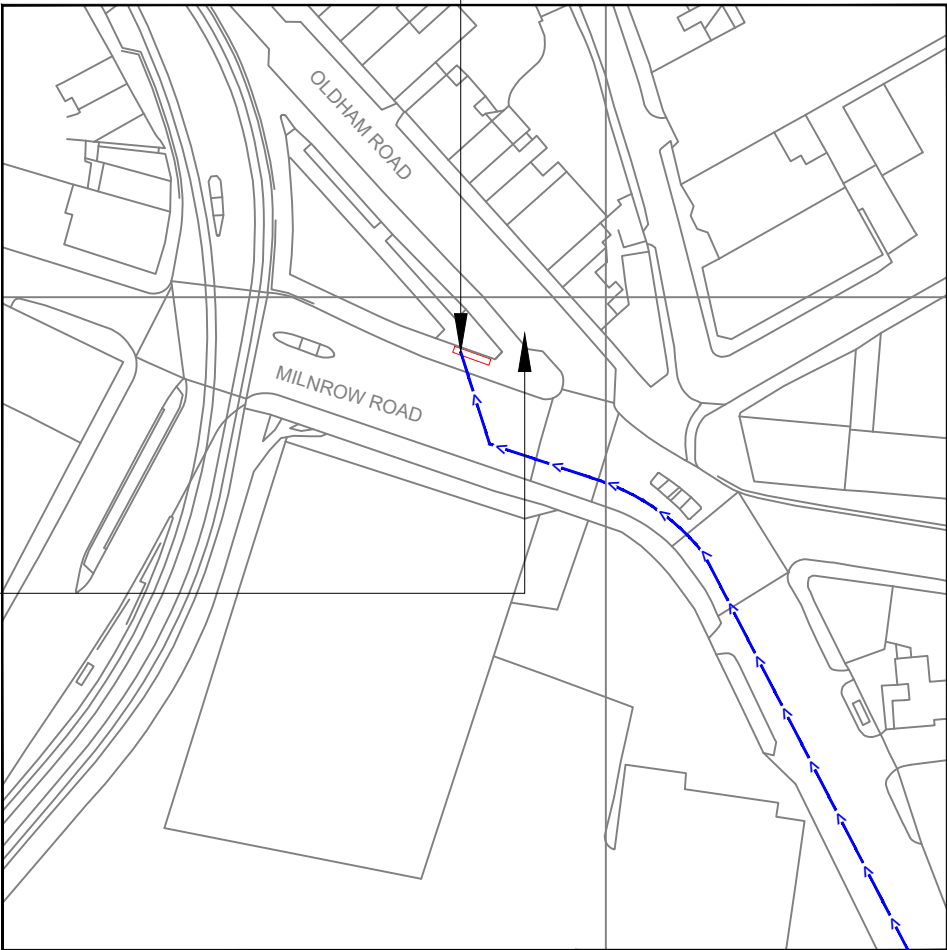

Reproduced by permission of Ordnance Survey on behalf of
the Controller of Her Majesty's Stationery Office
All rights reserved. © Crown Copyright licence no. 100022432

NGR E: 389976 N: 413091

SITE LOCATION PLAN

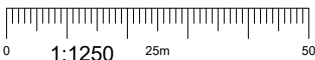

GOOGLE MAPS QR CODE

GOOGLE MAPS - <https://goo.gl/maps/MAioaCiHjJfJpUvP8>

STREETVIEW - <https://goo.gl/maps/p8XMTgyKWdyg7FcA9>

NOTES:

1. ALL DIMENSIONS IN MM UNLESS OTHERWISE NOTED.

Access Route To Site:

Directions To Site: - Take M62 and Sir Isaac Newton Way/A6193 to Moss Bridge Rd in Rochdale 6 min (4.1 mi). Head west on M62 2.3 mi. At junction 21, Use the left 2 lanes to exit towards Milnrow/Shaw/A640 0.7 mi. At the roundabout, take the 1st exit onto Sir Isaac Newton Way/A6193 0.1 mi. At the roundabout, take the 1st exit and stay on Sir Isaac Newton Way/A6193. Go through 2 roundabouts 0.9 mi. At the roundabout, take the 1st exit and stay on Sir Isaac Newton Way/A6193 0.2 mi. Take Crawford St and Oldham Rd/A671 to Milnrow Rd/A640 4 min (1.0 mi). Continue straight onto Moss Bridge Rd 0.2 mi. At the roundabout, take the 1st exit onto Crawford St 0.4 mi. Turn right onto Oldham Rd/A671 0.4 mi. Slight left onto Milnrow Rd/A640. Destination will be on the left 157 ft.

A	Issued for Planning	AK	GBC	25.01.23
REV	MODIFICATION	BY	CH	DATE

CK Hutchison
Networks (UK)
Limited


Green Park,
450 Longwater Avenue,
Reading,
RG30 3UR

Design Consultant & Principal Contractor:




Great British Communications
Lapwing House, Block 3 Forward Point,
Tan House Lane, Widnes, Cheshire, WAB 0SL
t. 44 (0)151 420 4128
www.gbcservices.co.uk

Site Name:	MILNROW ROAD
3UK Nominal ID:	ROD21986
Address:	MILNROW ROAD DEEPLISH ROCHDALE GREATER MANCHESTER OL16 1SS
Title:	002 SITE LOCATION PLAN
Project:	UNILATERAL SW
Purpose of Issue:	PLANNING
MBNL/TM/H3G Cell ID:	ROD185/89724/OL0439
Drawing No:	ROD21986_ROD185_89724_OL0439_GA_REV_A
Issue:	A

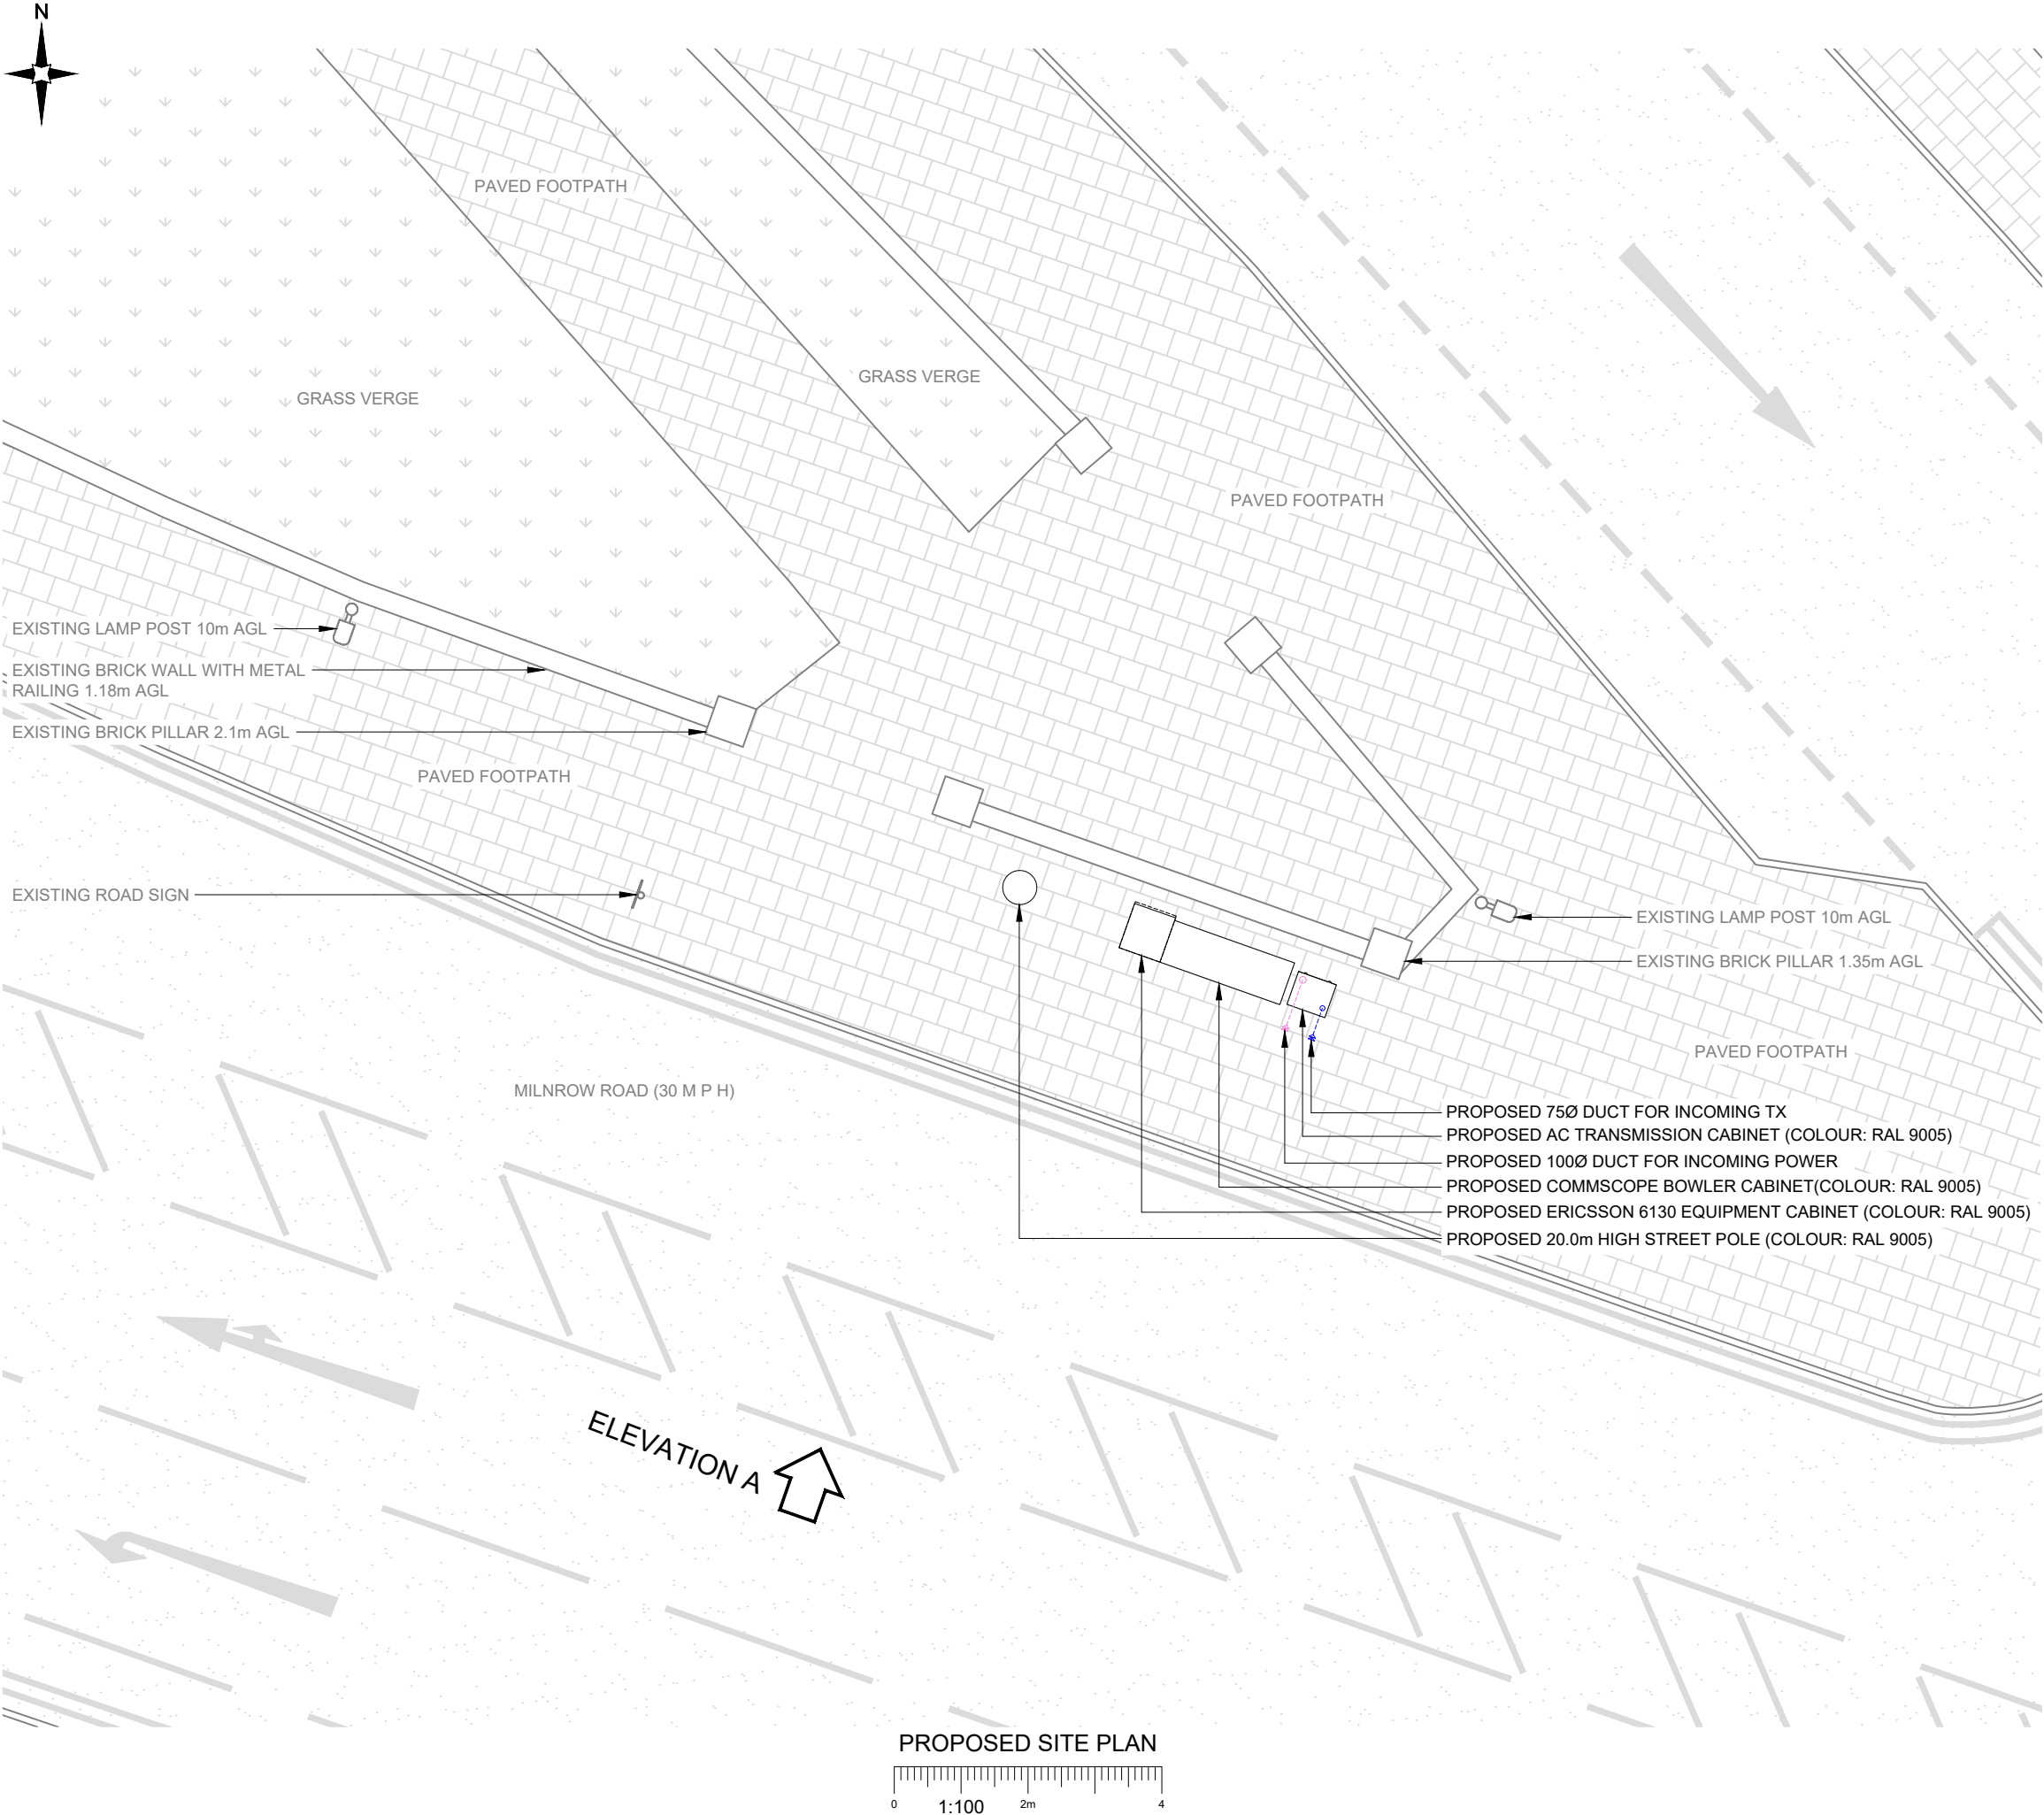

NOTES:

1. ALL DIMENSIONS IN MM UNLESS OTHERWISE NOTED.

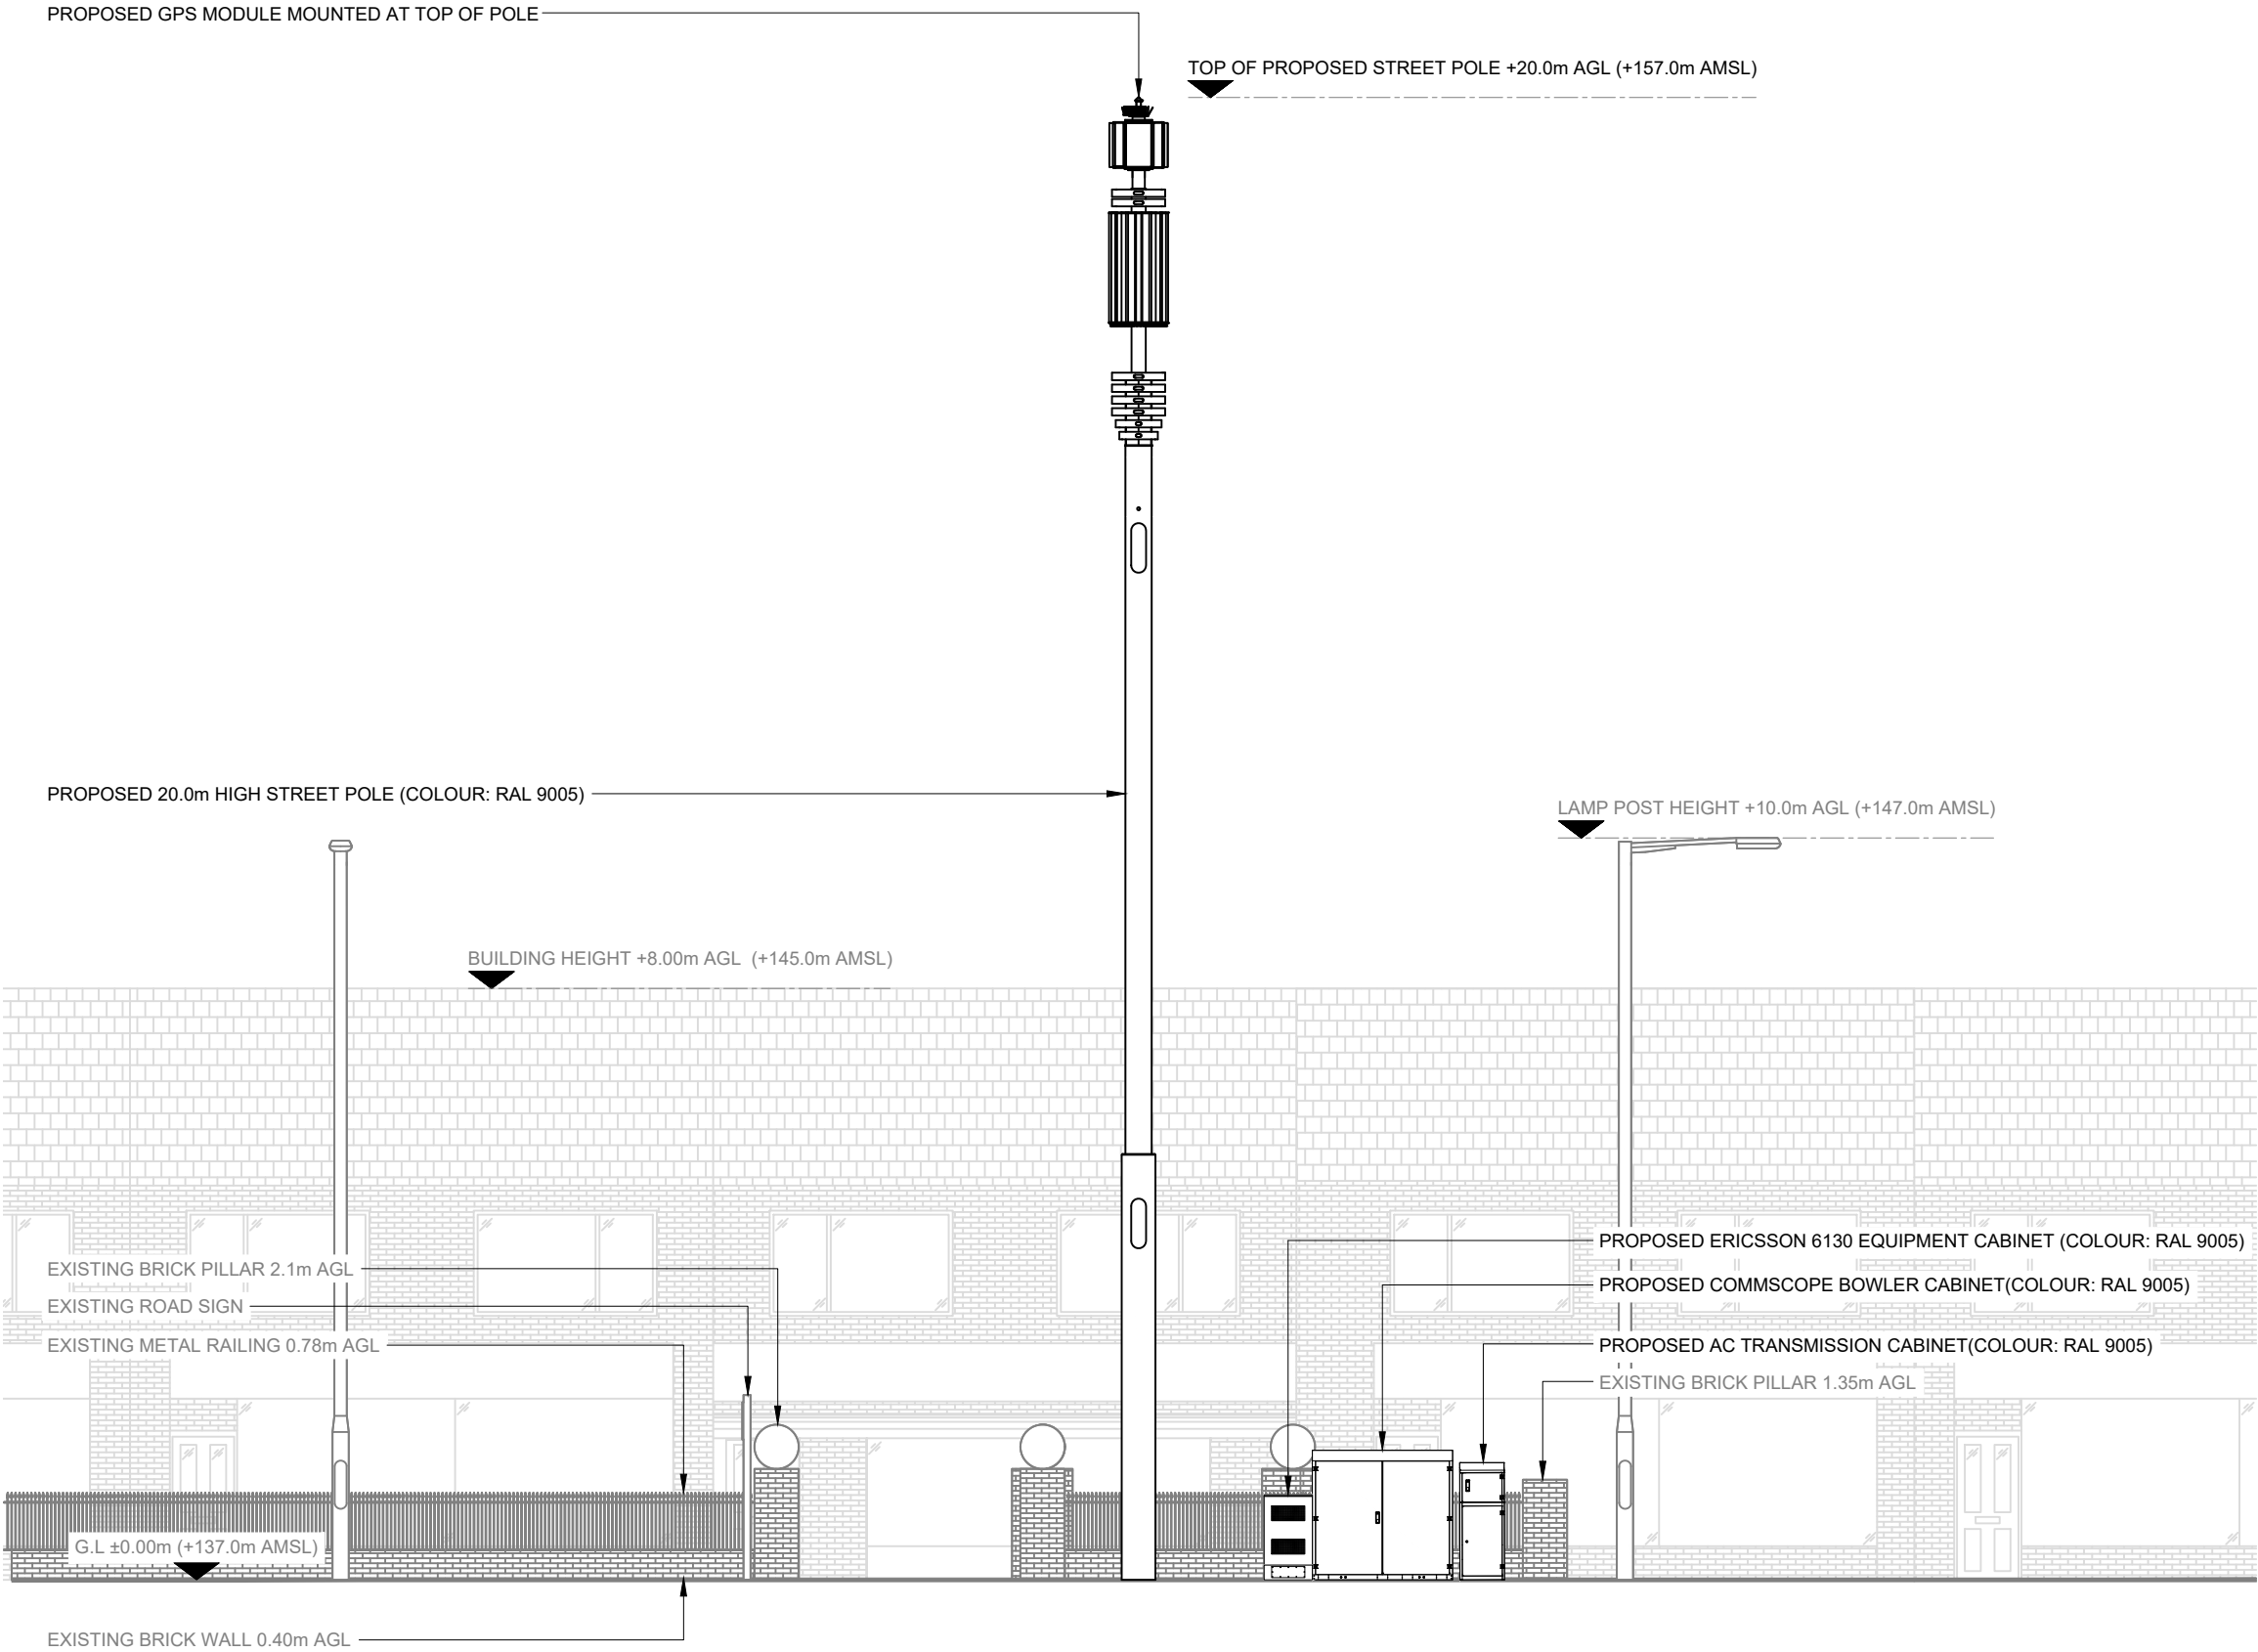

PROPOSED SITE ELEVATION A

Antenna Aperture ID	Proposed 4G/5G Bearing
A1	0°
A2	0°
B1	120°
B2	120°
C1	240°
C2	240°

- NOTES:
1. ALL DIMENSIONS IN MM UNLESS OTHERWISE NOTED.

A	Issued for Planning	AK	GBC	25.01.23
REV	MODIFICATION	BY	CH	DATE

CK Hutchison Networks (UK) Limited

Green Park,
450 Longwater Avenue,
Reading,
RG30 3UR

Design Consultant & Principal Contractor:



Great British Communications
Lapwing House, Block 3 Forward Point,
Ton House Lane, Widnes, Cheshire, WA8 0SL
t. 44 (0)151 420 4128
www.gbcservices.co.uk

Site Name:	MILNROW ROAD
3UK Nominal ID:	ROD21986
Address:	MILNROW ROAD DEEPLISH ROCHDALE GREATER MANCHESTER OL16 1SS
Title:	265 PROPOSED SITE ELEVATION
Project:	UNILATERAL SW
Purpose of Issue:	PLANNING
MBNL/TM/H3G Cell ID:	ROD185/89724/OL0439
Drawing No:	ROD21986_ROD185_89724_OL0439_GA_REV_A
Issue:	A