

Rochdale

Bus Shelter Relocation

Bus Shelter on, Manchester Road, Rochdale OL11 3NW

SITE PLANS AND IMAGES

Bus Shelter on, Manchester Road, Rochdale OL11 3NW

Easting: 388188

Northing: 411438



APPLICATION SITE

Scale 1:1250





Bus Shelter on, Manchester Road, Rochdale OL11 3NW

Easting: 388184

Northing: 411439

Previous Shelter Position

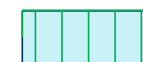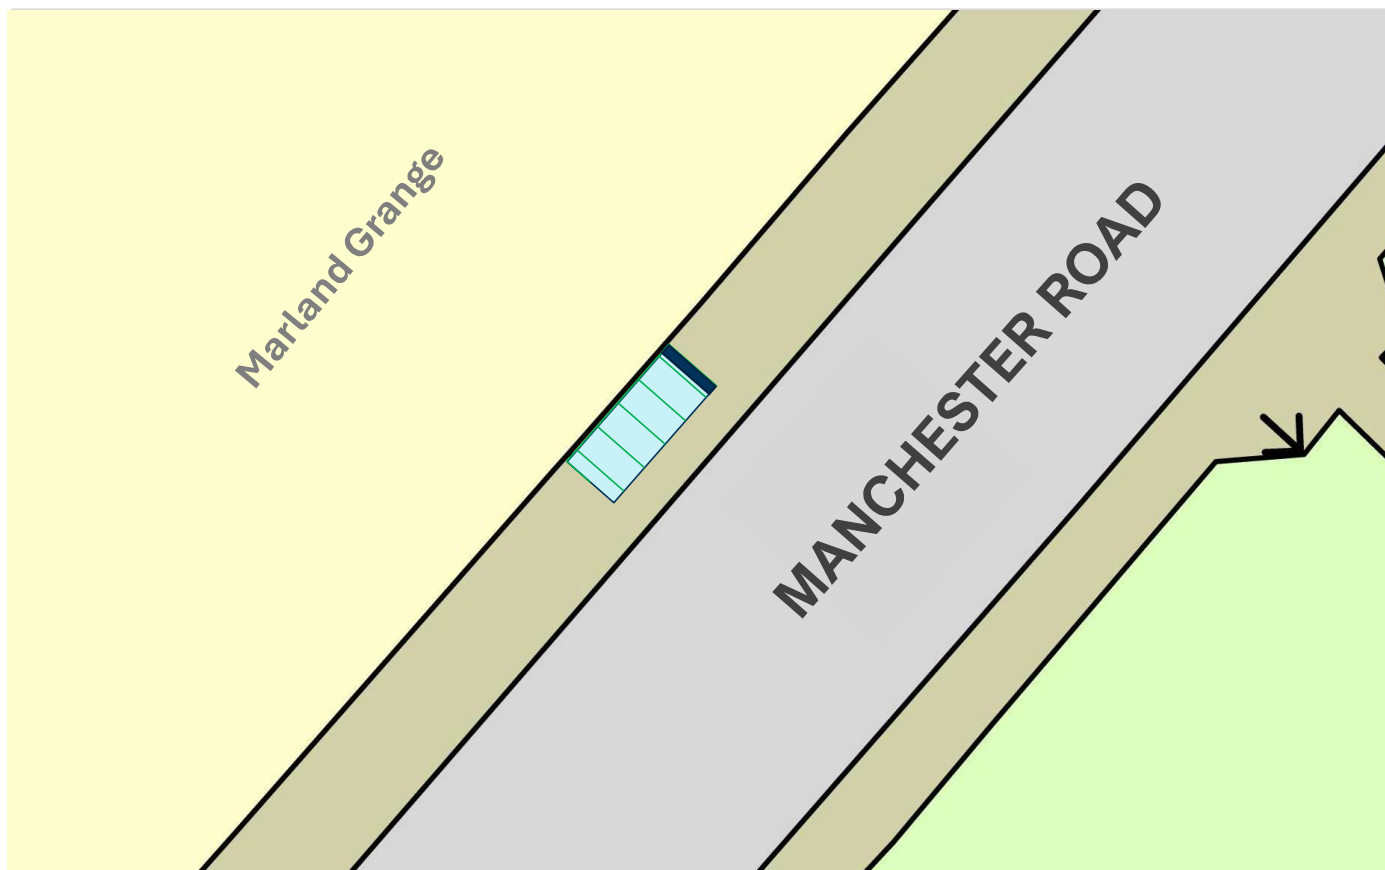

ADVERTISED
BUS SHELTER



Scale 1:200
0m 5m 10m

Bus Shelter on, Manchester Road, Rochdale OL11 3NW

Proposed Shelter Position

Easting: 388188


Northing: 411438

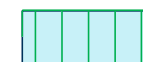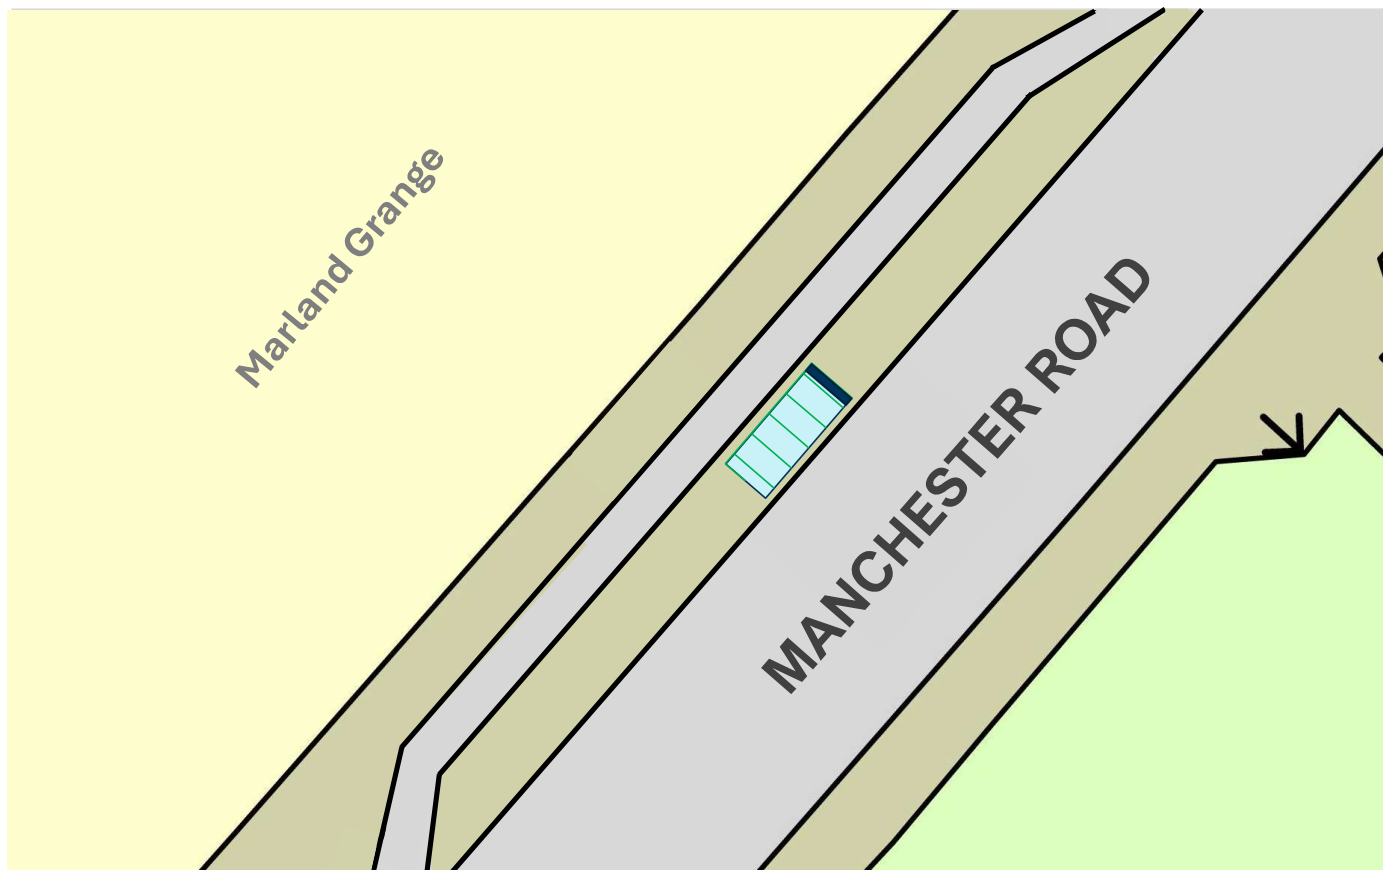

ADVERTISED
BUS SHELTER

Scale 1:200
0m 5m 10m


New Shelter Position – Plan provided by TfGM

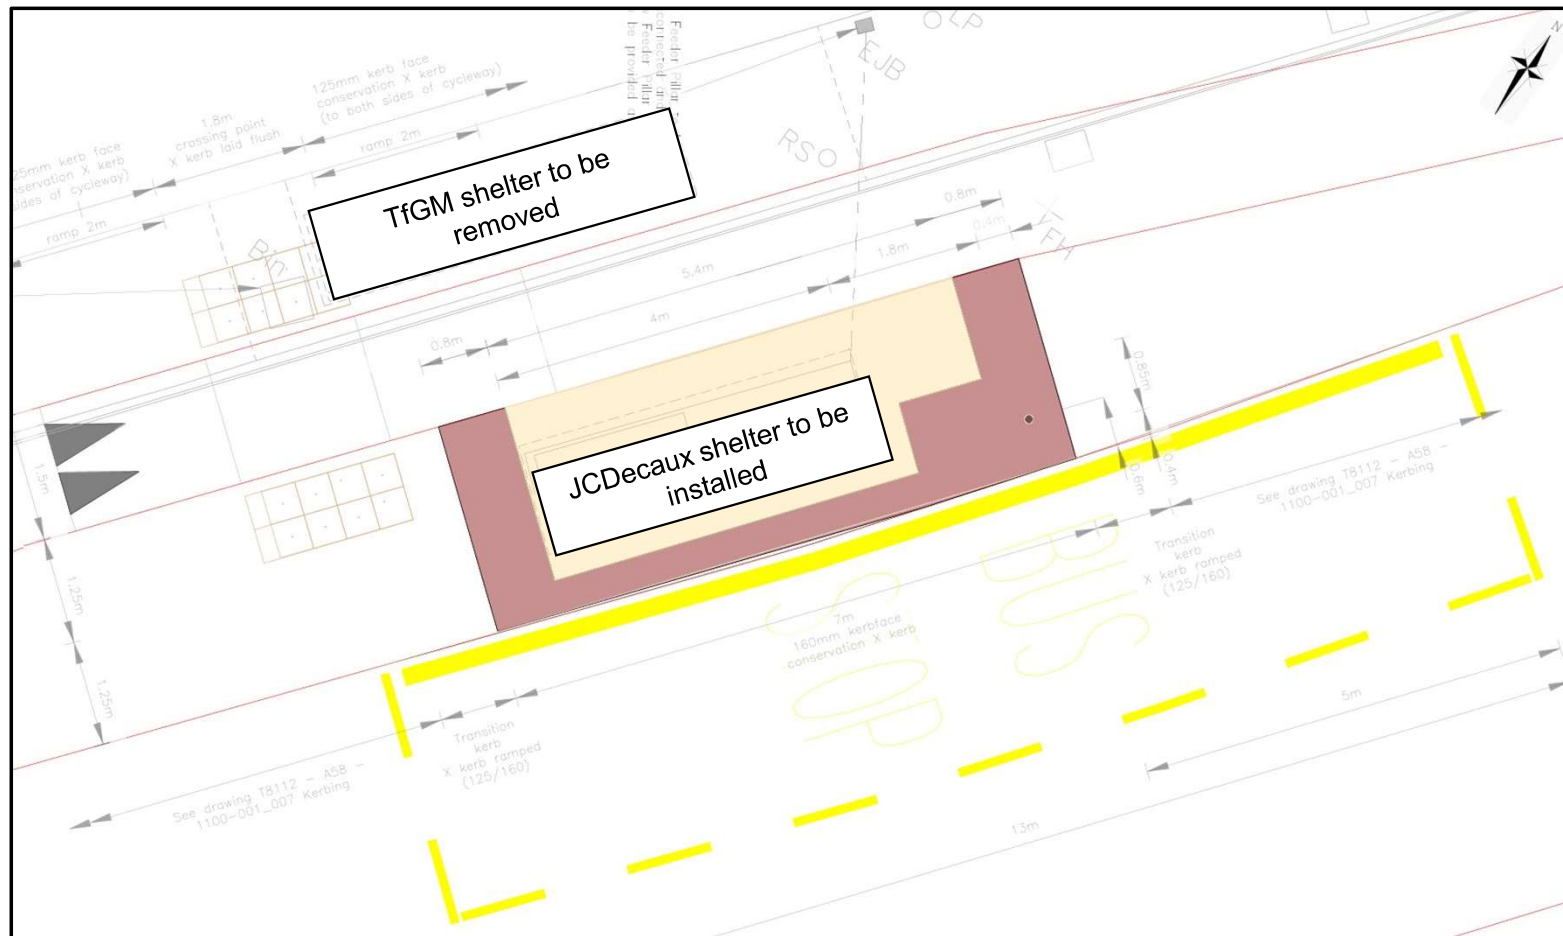

Bus Shelter on, Manchester Road, Rochdale OL11 3NW



Northbound view of existing shelter

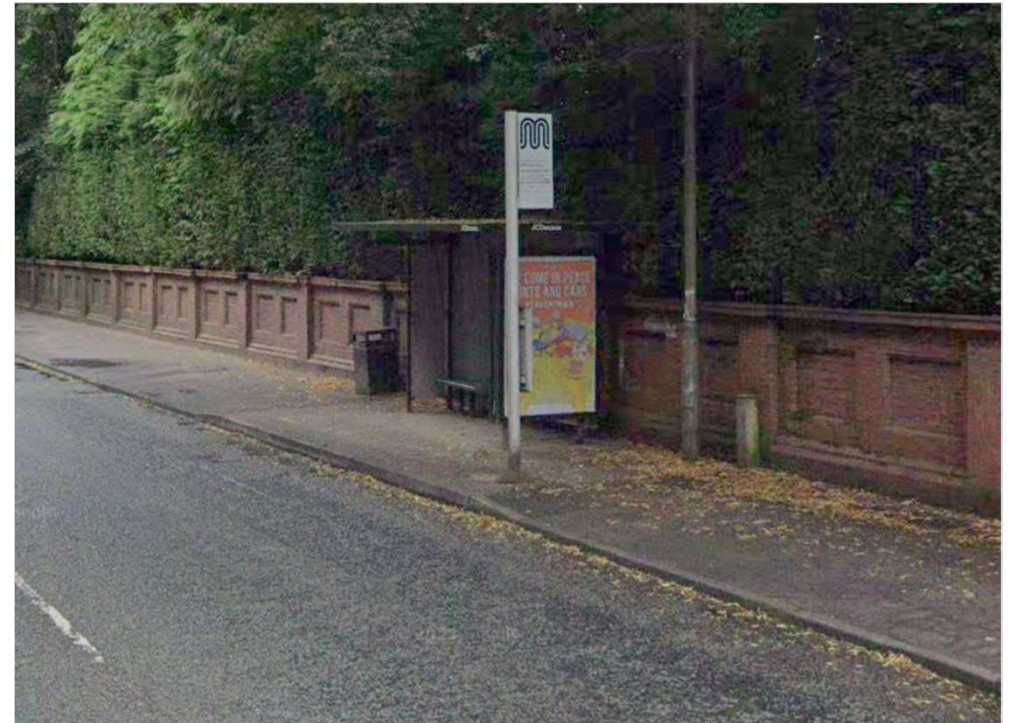

Southbound view of existing shelter