




Proposed Front I
1 : 100




Proposed Front II
1 : 100




Proposed Rear
1 : 100

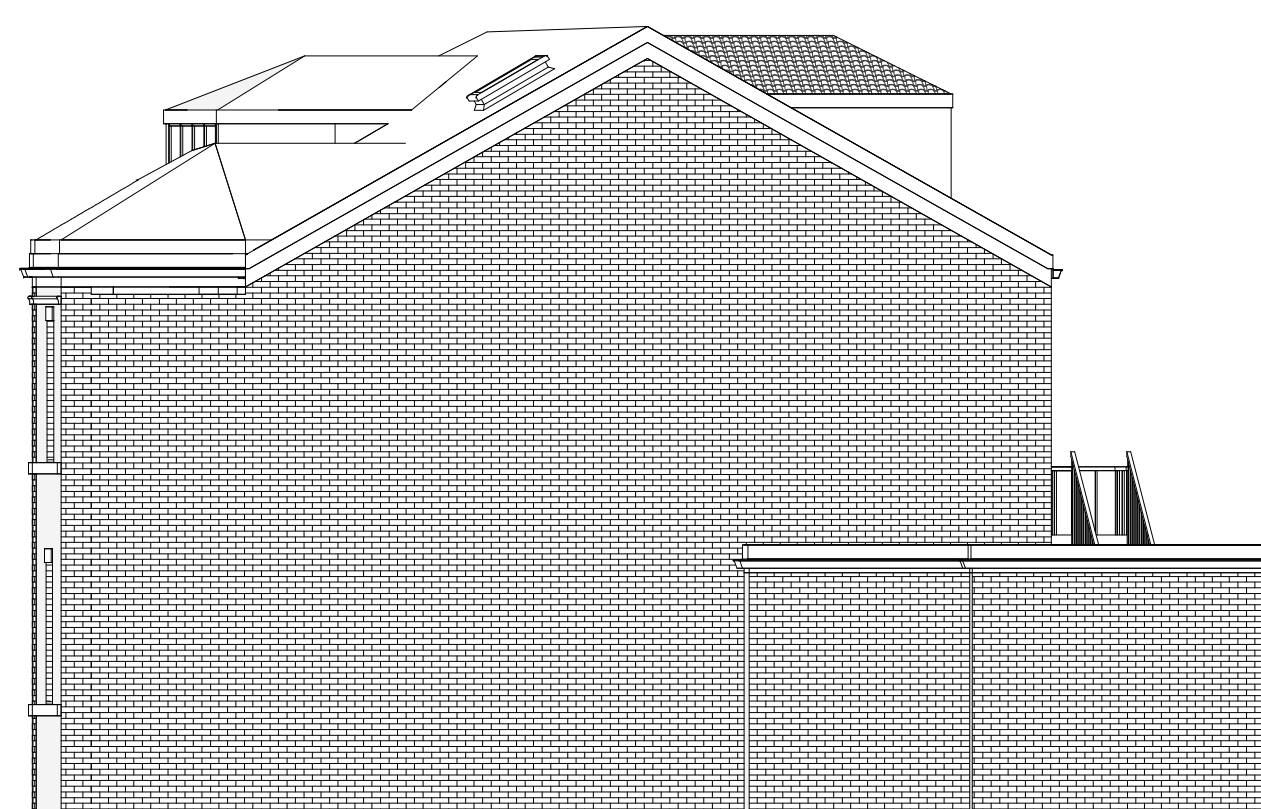


Proposed Side
1 : 100

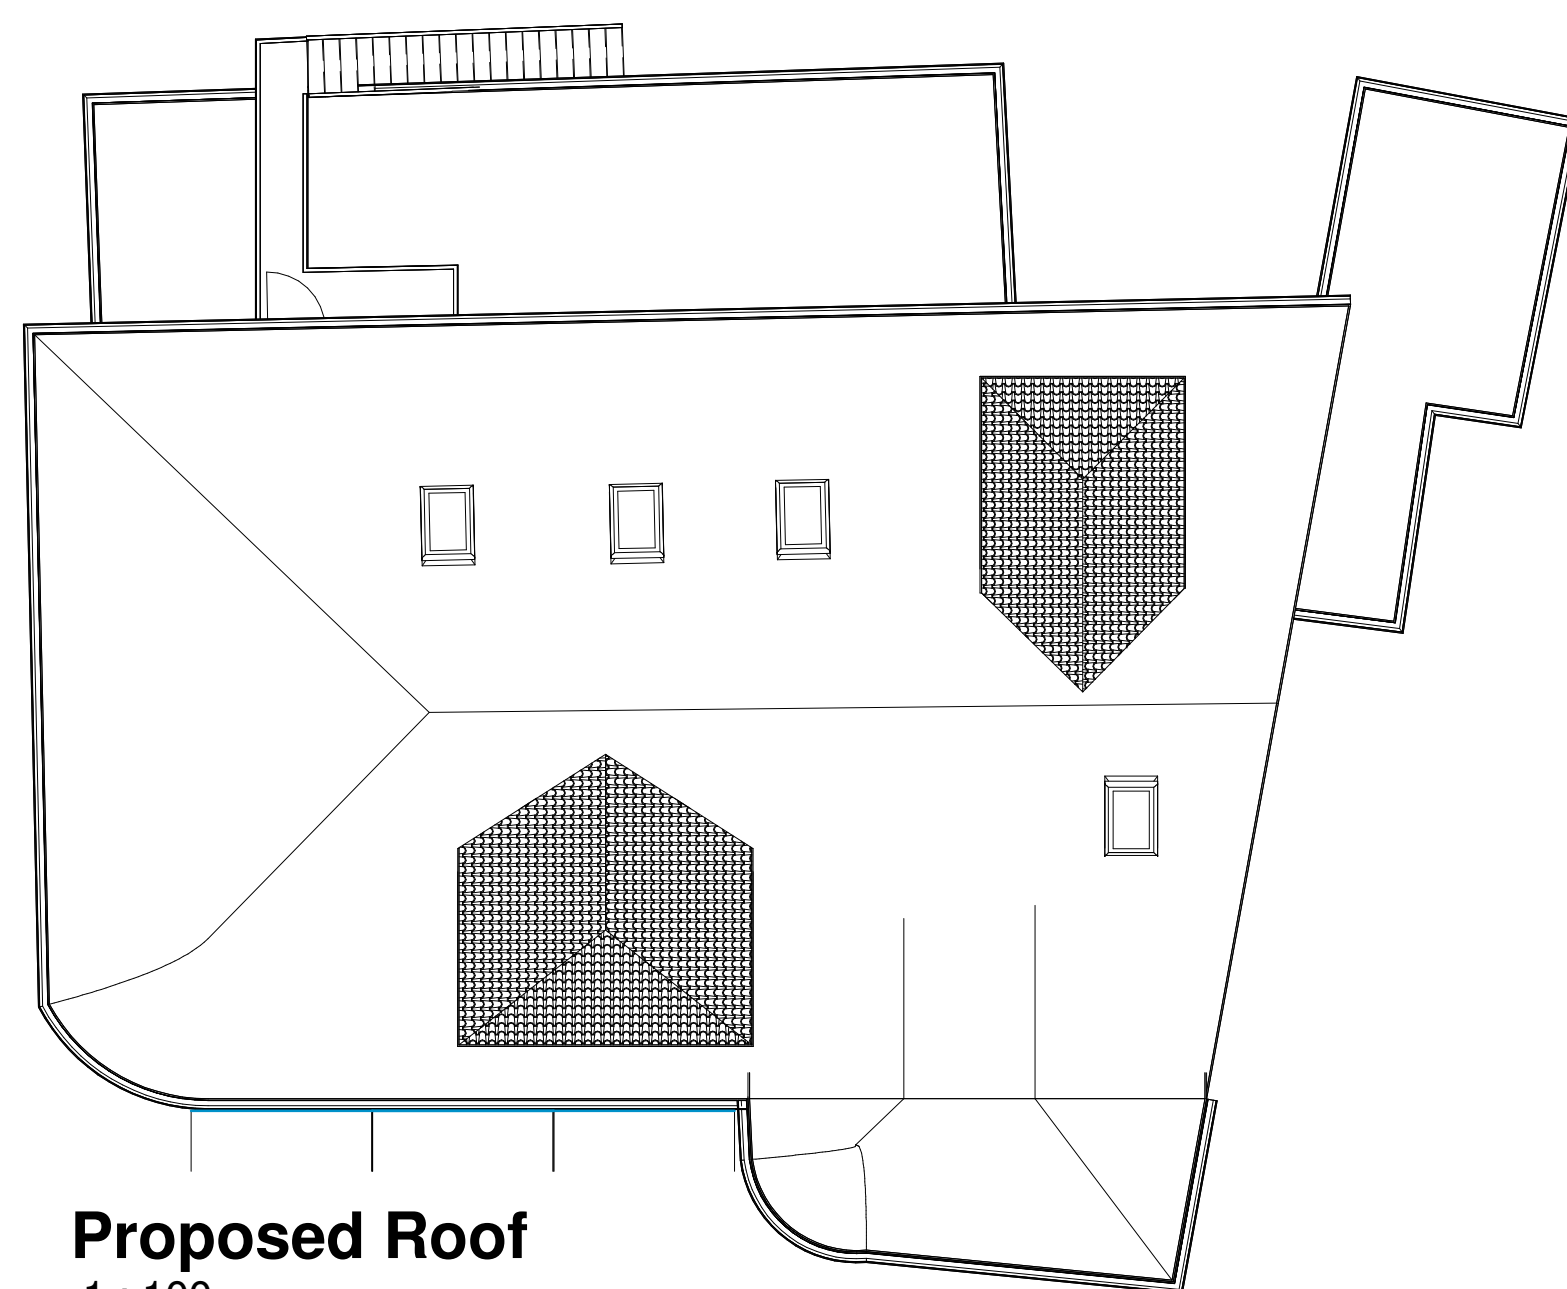

Proposed Roof
1 : 100

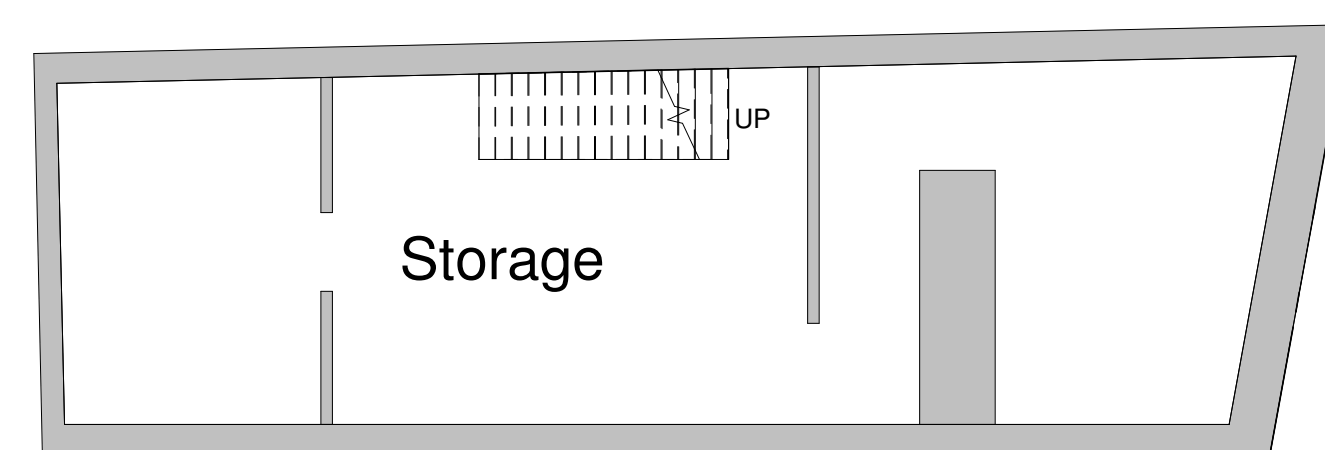

Proposed Basement
1 : 100

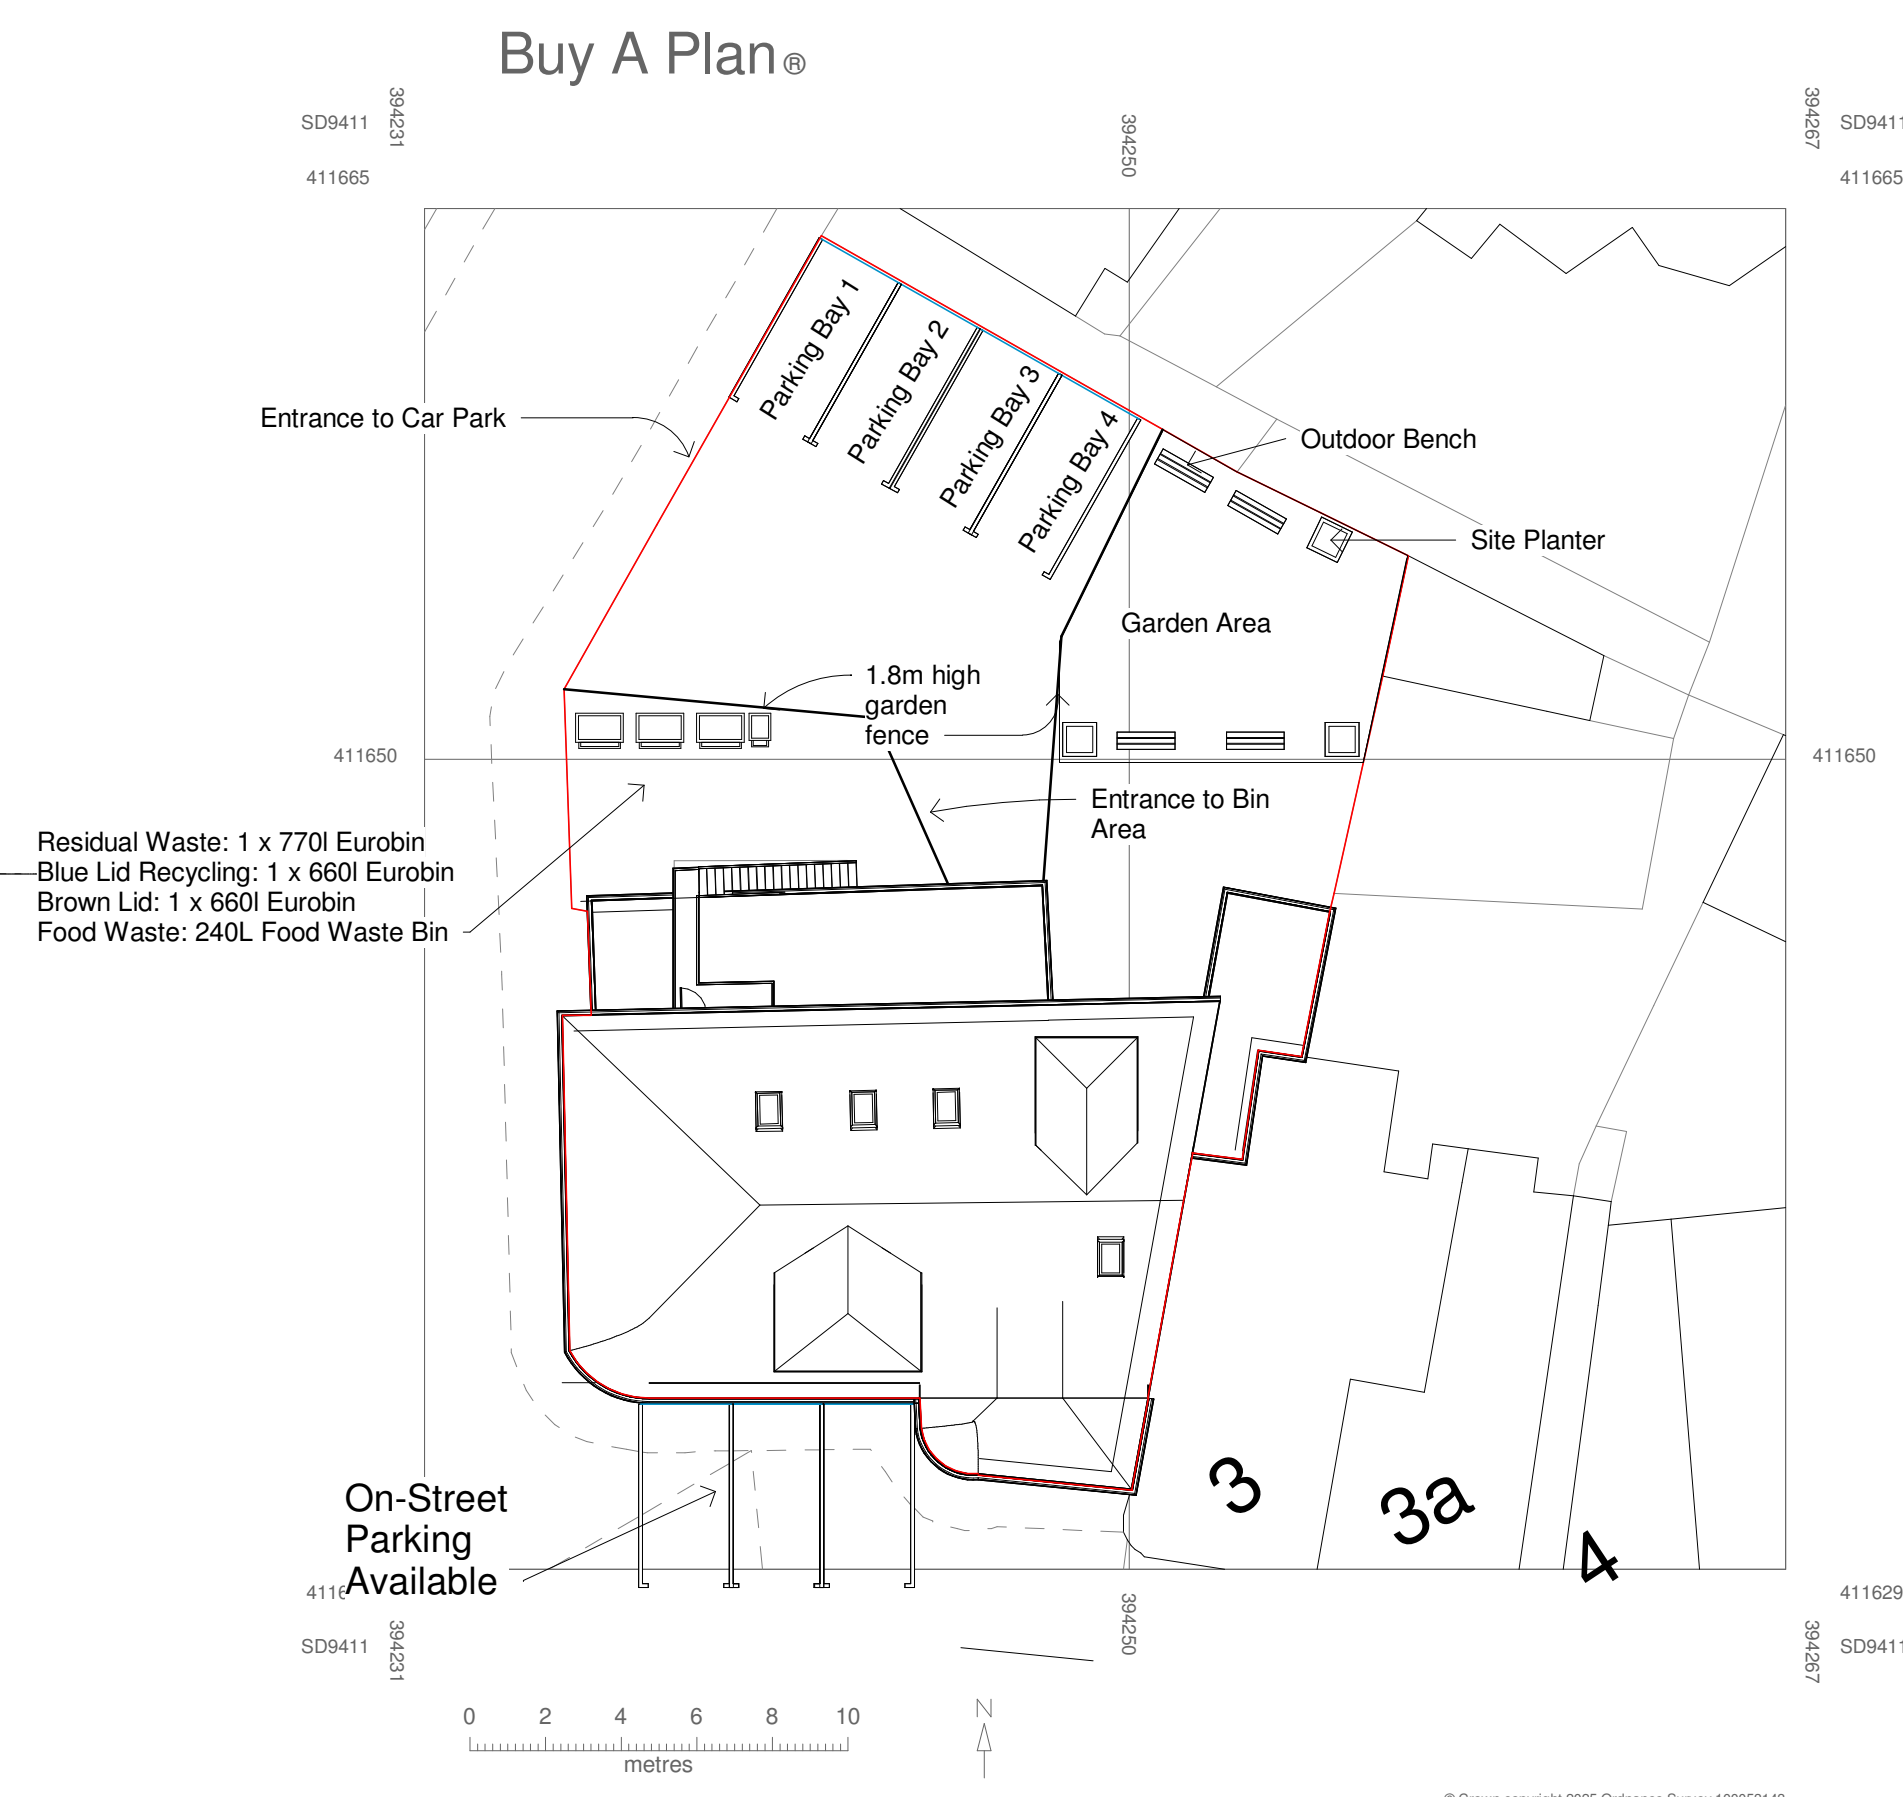

Proposed Site
1 : 200

Scale: @ A1.
Do NOT scale from this drawing.
If in doubt, ask.
Dimensions must be checked by
contractor before work is commenced.

This drawing remains the property of
Belal Rashid Technical Architecture
and should not be reproduced in full or
in part without prior consent from
Belal Rashid Technical Architecture.

Client:
Rachel Garner

Project:
Change of Use
Project Address:
The Cedar Tree
Haugh Fold
Newhay Milnrow
Rochdale
OL16 3RF

Drawing Name: Proposed
Drawing Number: A103
Drawing Date: 04/04/25
Author: Belal Rashid

Belal Rashid Technical Architecture
11 Queen Street
Oldham
Greater Manchester
OL1 1RD

Email: belal.rashid@brta.co.uk
Tel: 0161 241 9650

