




LOCATION PLAN | SCALE 1:1250

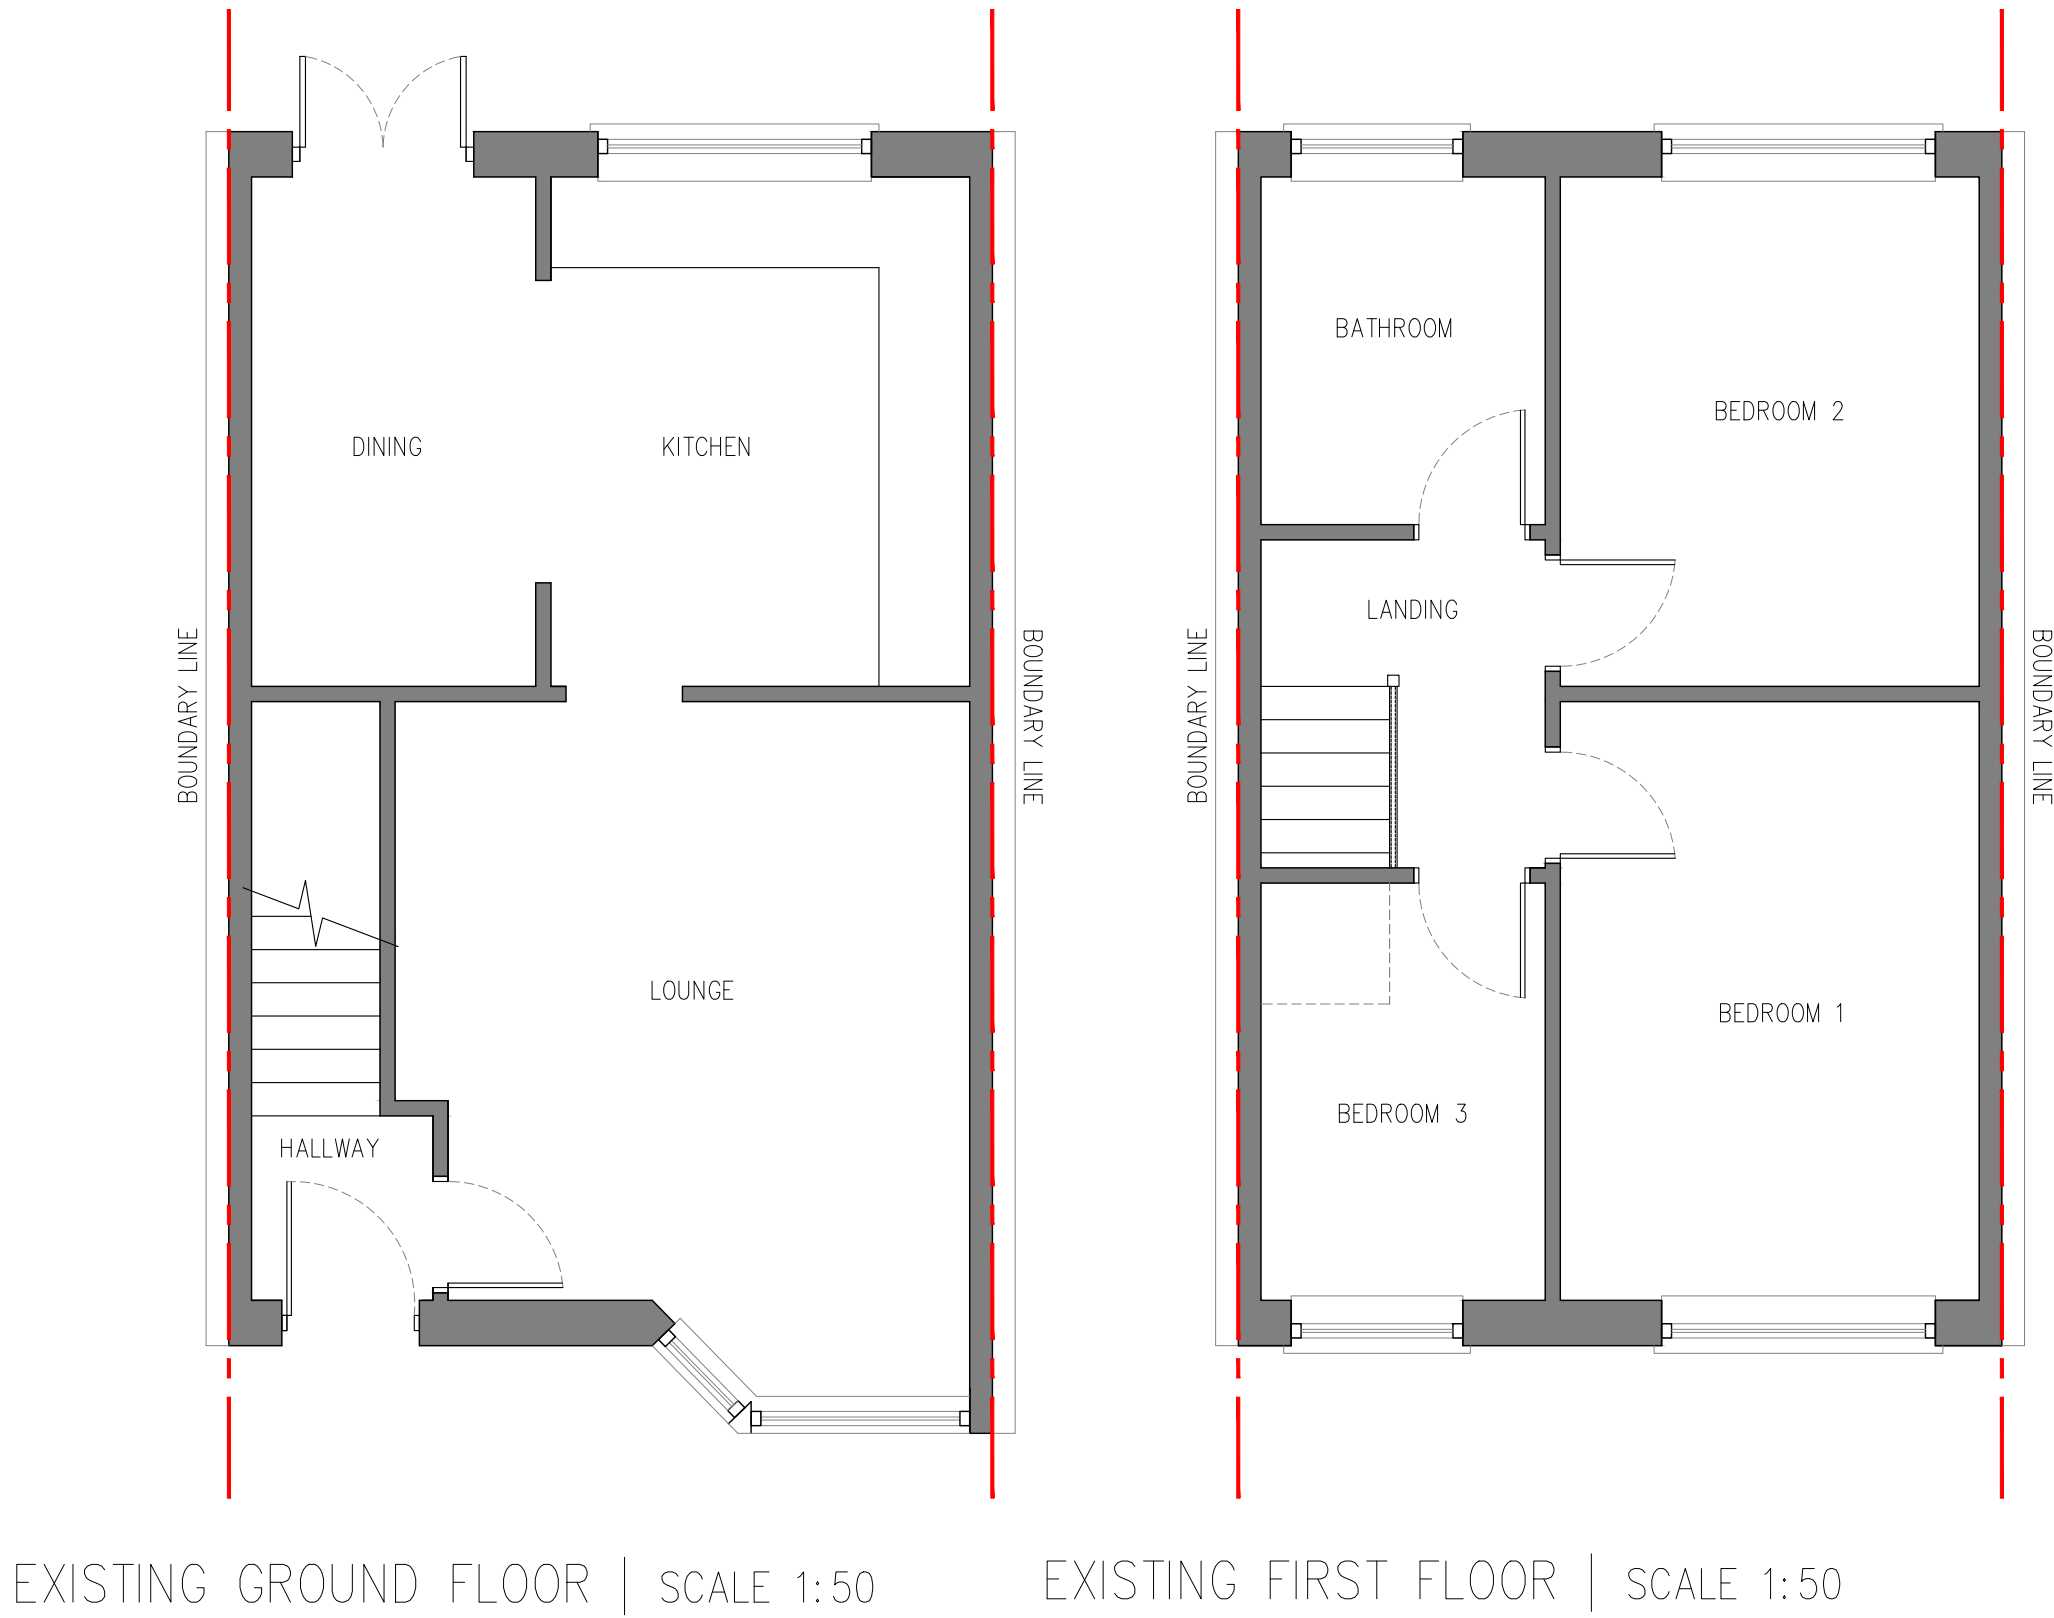