



Block B - Front Elevation 1:100





Block B - East Elevation 1:100



Block B - Rear Elevation 1:100

Scale Bar 1:100

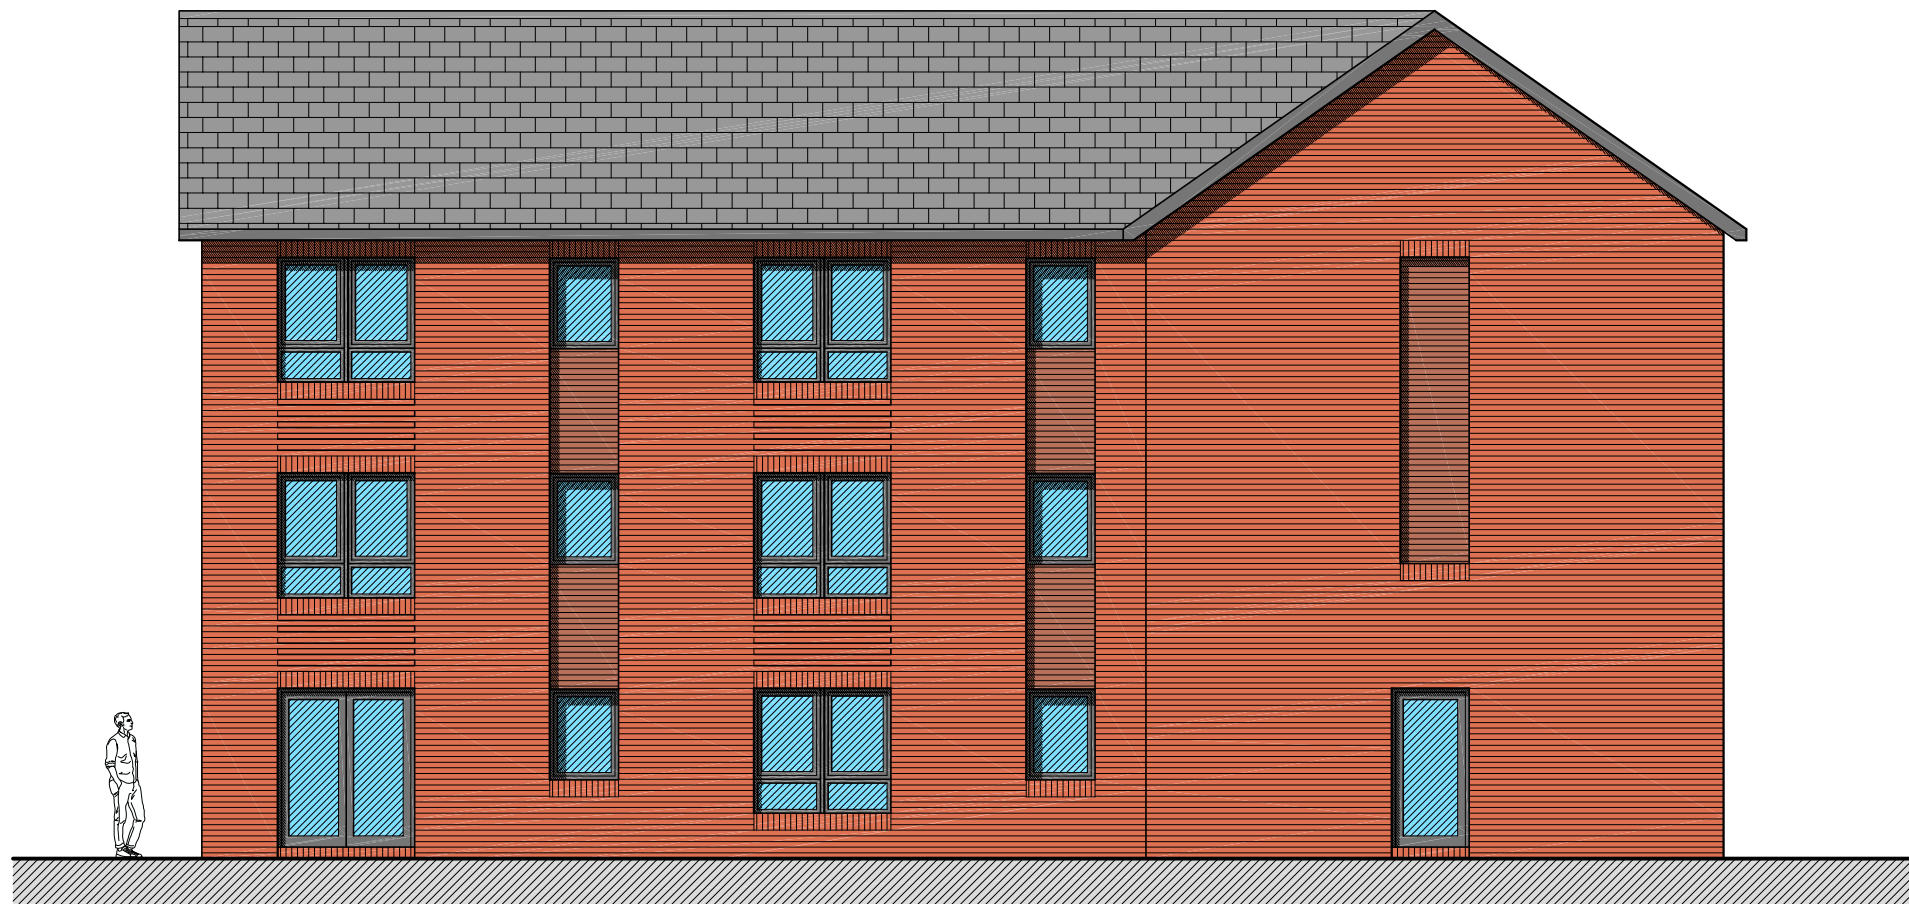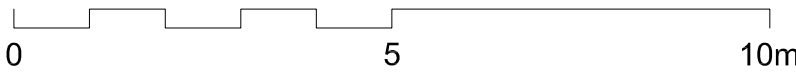

Block B - West Elevation 1:100