




Front

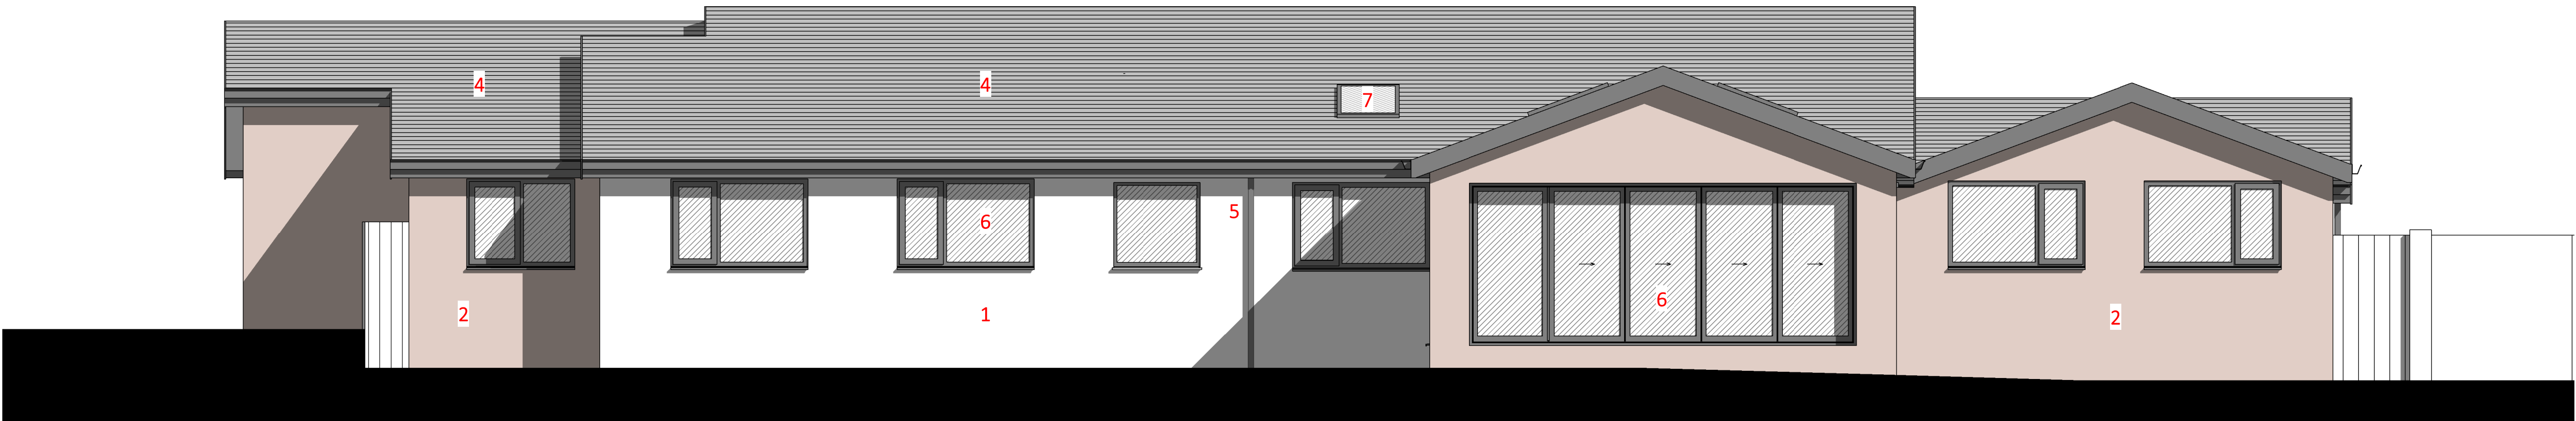

Rear

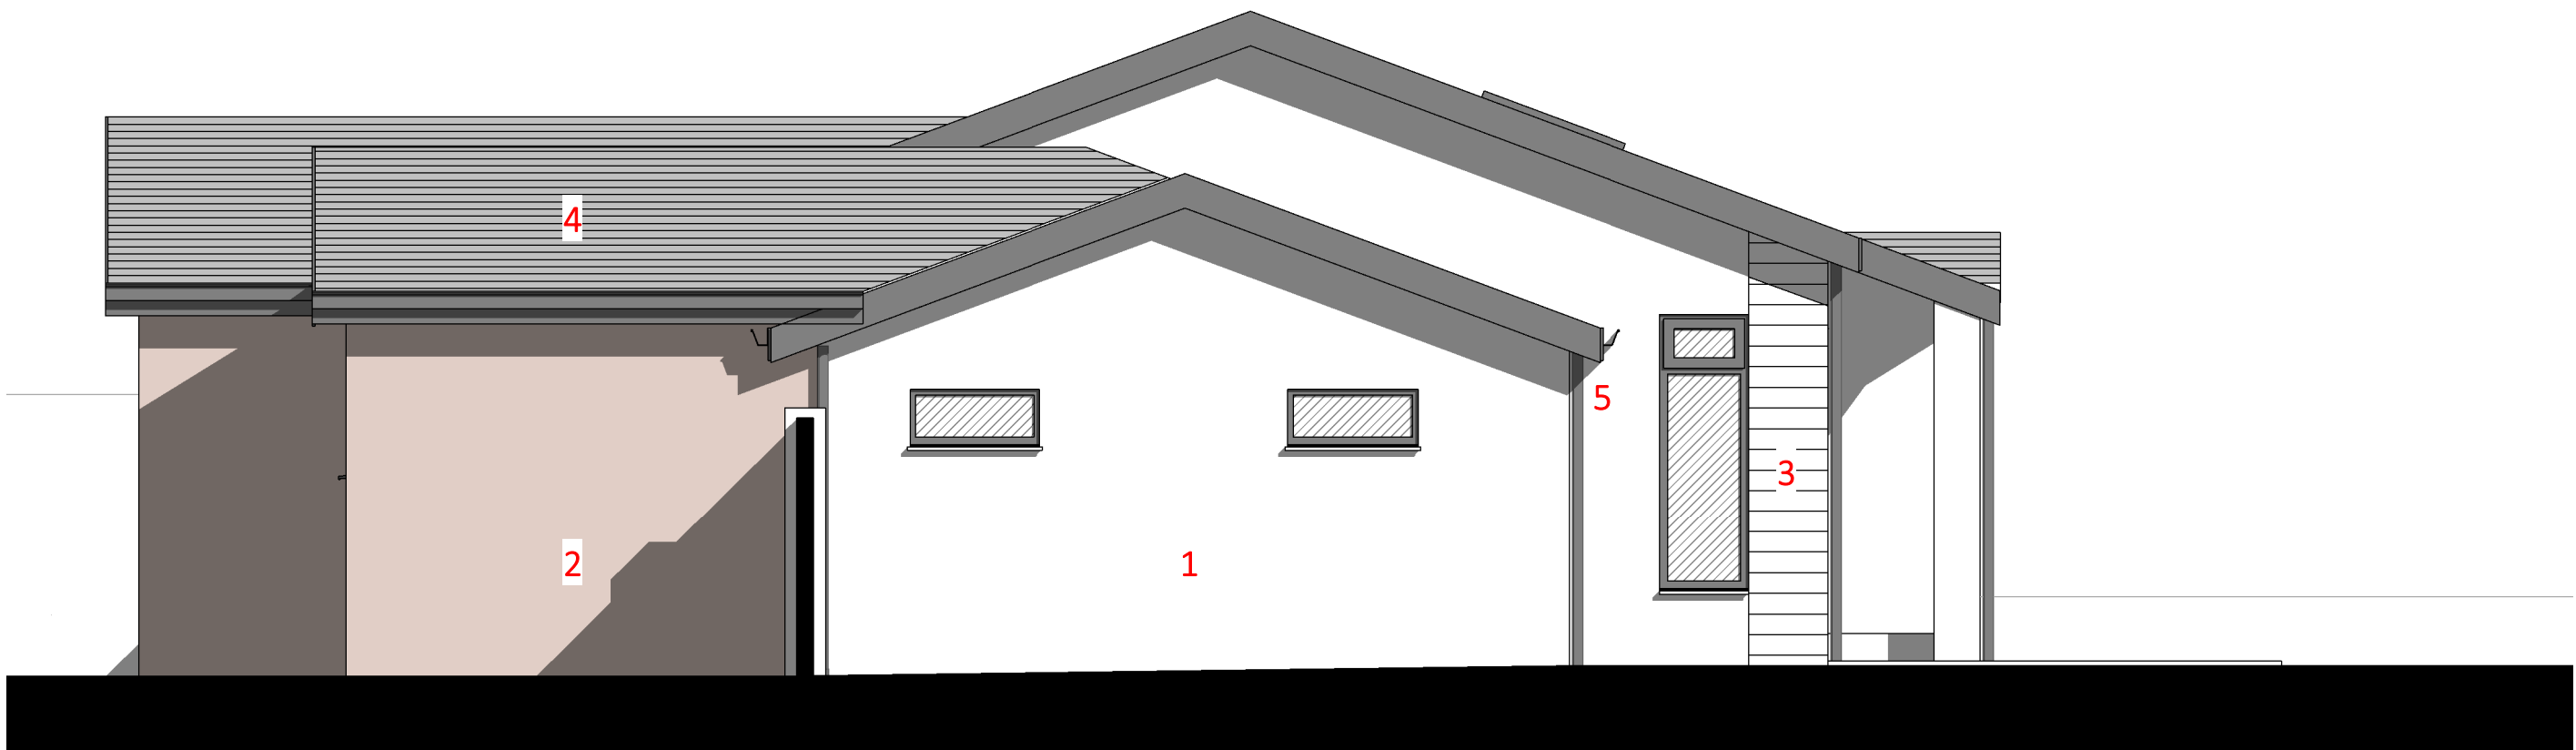

Left Side

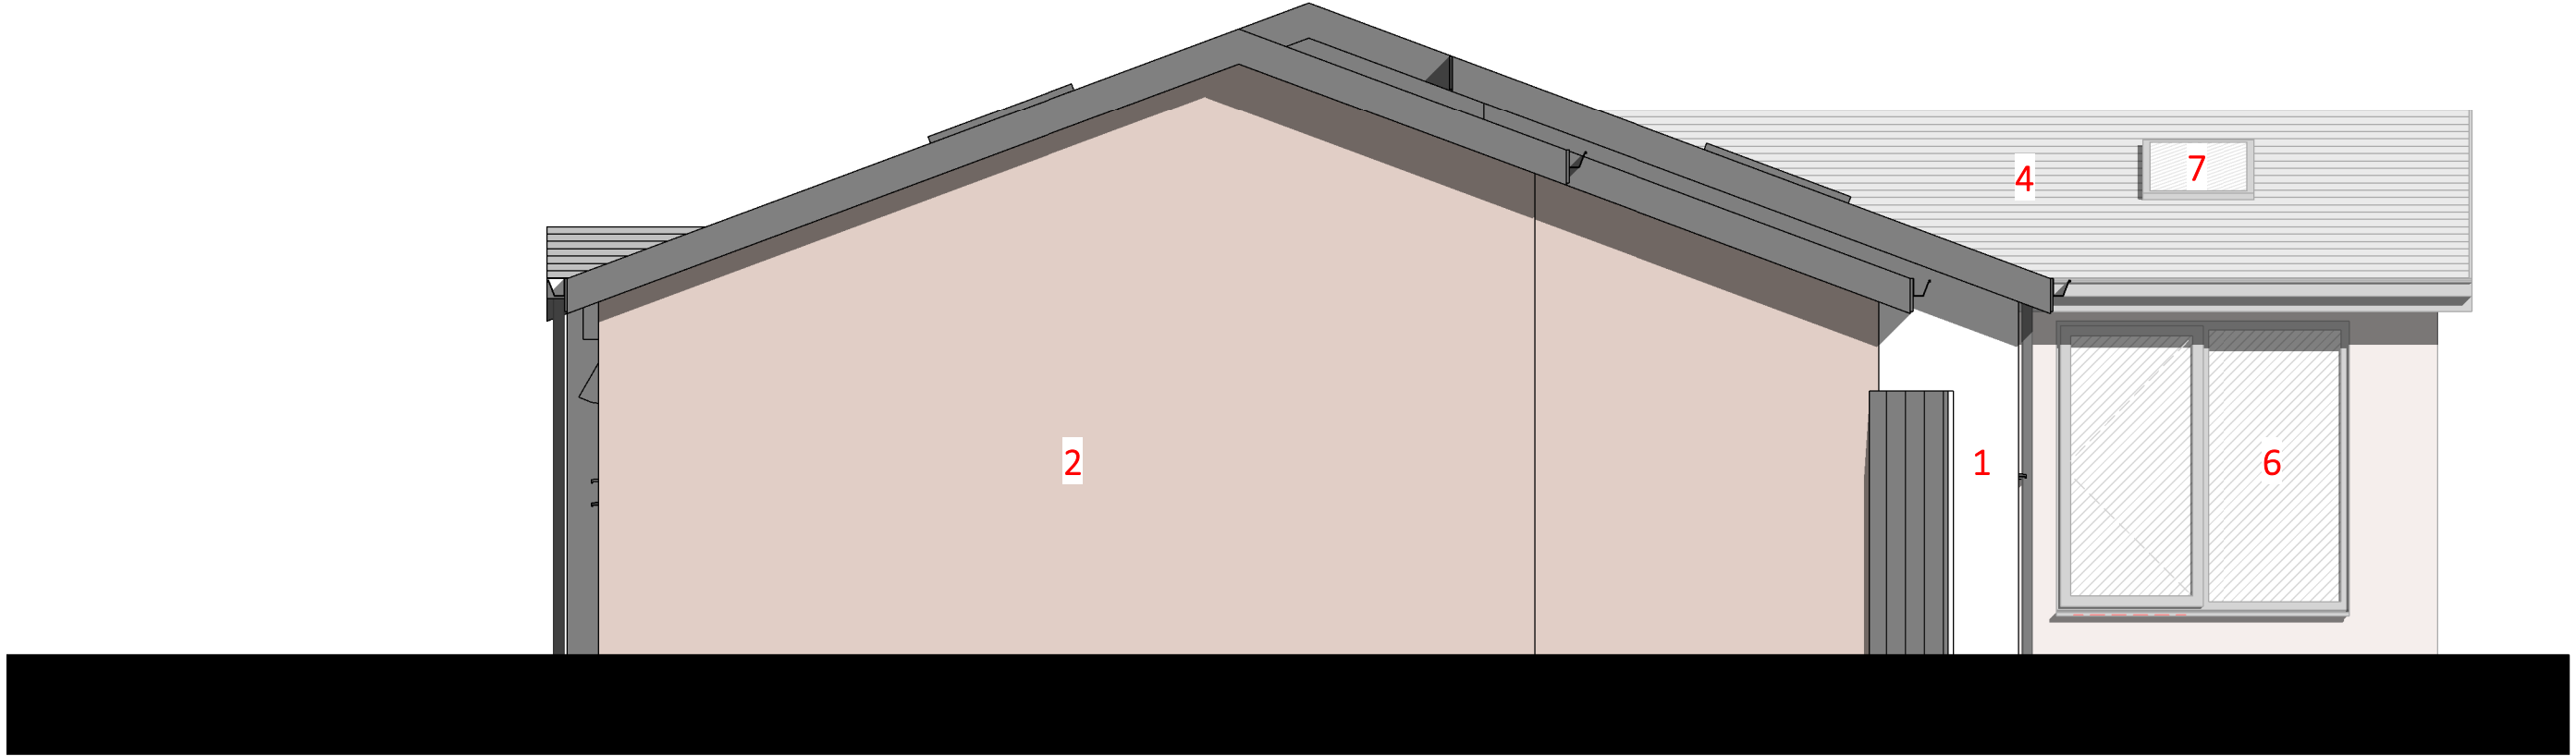


Right Side

Proposed Elevations

- Proposed Materials:
- 1. Rendered existing walls*
 - 2. Rendered extension walls*
 - 3. Existing stone cladding to be retained
 - 4. New & refurbished tile roof
 - 5. New & replaced drainage goods
 - 6. New & replaced doors & windows
 - 7. New rooflights

* Proprietary external render system in off-white colour

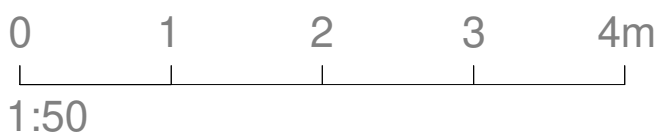

- General Notes:
- Do not scale from drawings.
 - Errors to be reported immediately to the architect.
 - To be read in conjunction with all relevant architect, services and structural engineer, and other consultant information.
 - All existing site, tree and building information has been compiled from different sources.
 - All dimensions to be checked on site prior to construction, manufacture or installation.
 - All information copyright of Tom Attewell Architects.

C	Material annotation updated following planning officer feedback	26.11.24
B	Side extension revised following planning officer feedback	22.11.24
A	Left Elevation updated following planning officer comments	04.10.24
Rev	Description	Date

Status:

Planning

Client:

Mr and Mrs Shah

Site:

41 Norford Way, Rochdale, OL11 5QS

Scale at A1:	Scale at A3:	Date:
As indicated	1 : 100	30.09.24
Project No:	Drawing No:	Revision:
2415	210_3	C