




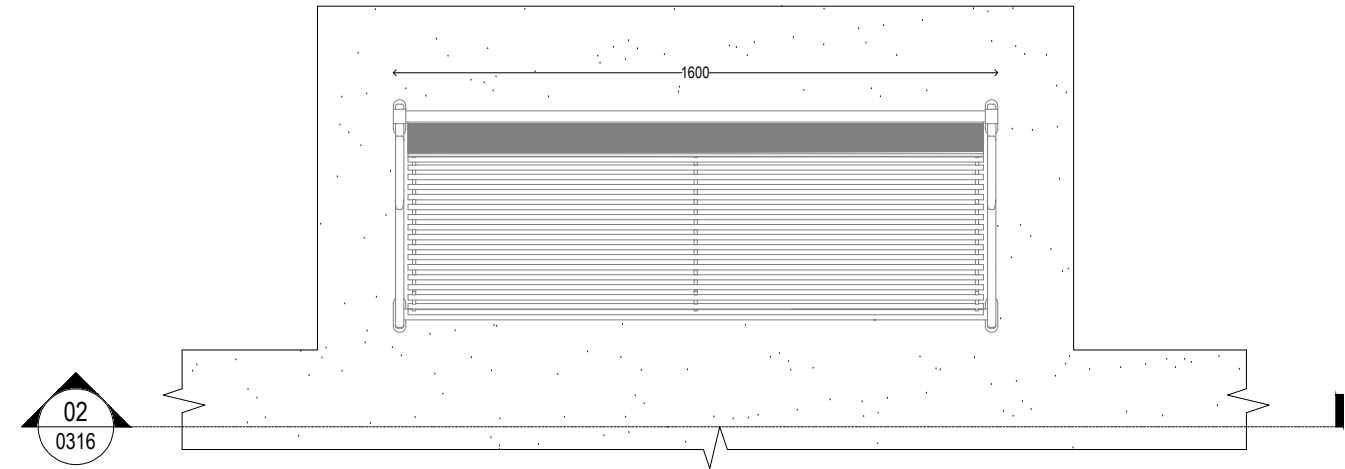


01
316
PLAN VIEW
Scale 1: 20 @A3

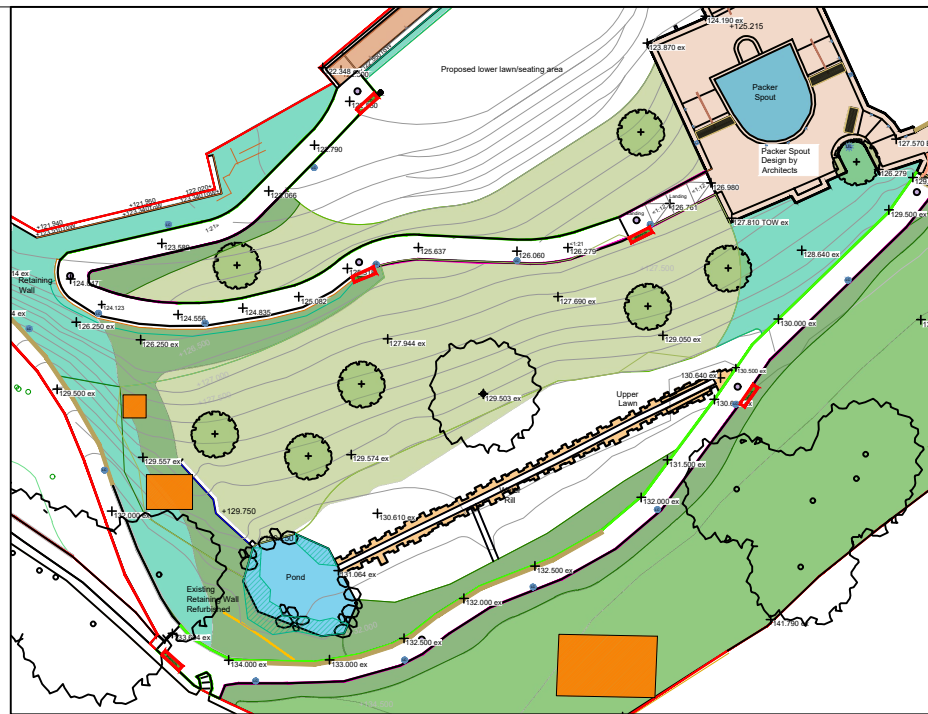

00
316
LOCATIONS PLAN
As shown @A3

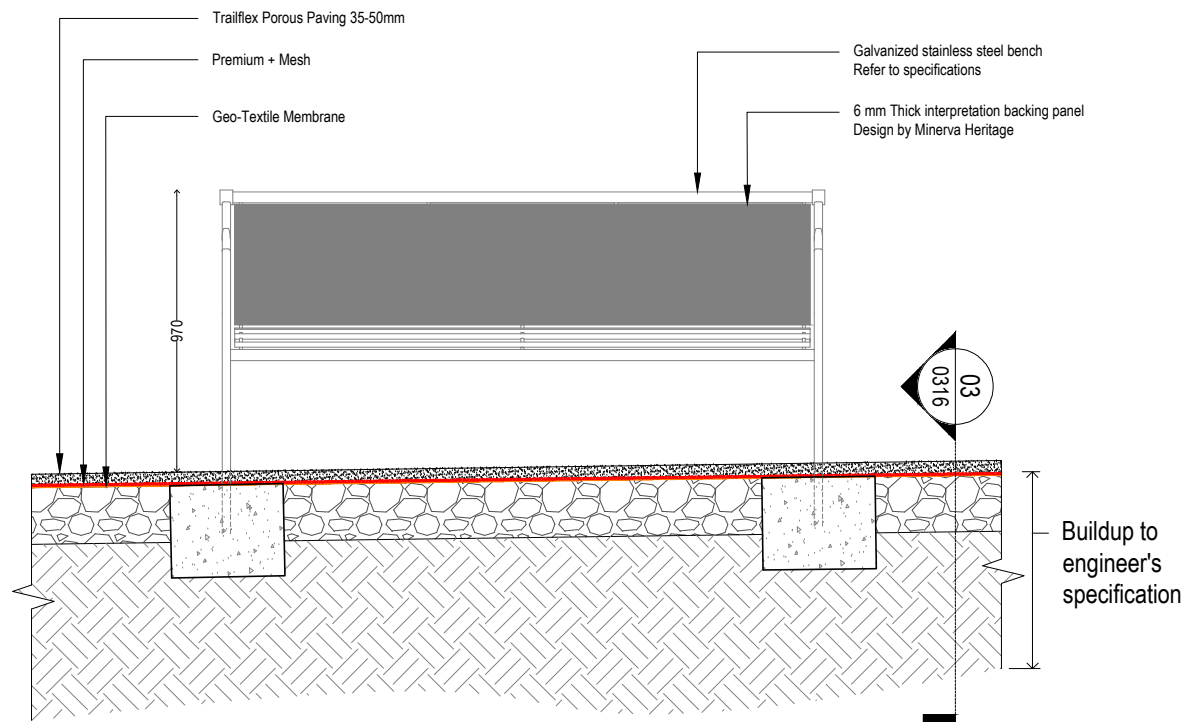

02
316
ELEVATION
Scale 1: 20 @A3

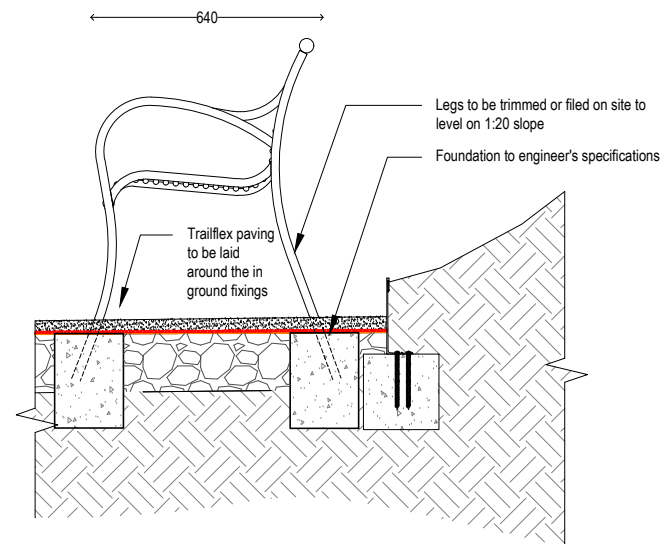

03
316
SECTION VIEW
Scale 1: 20 @A3

rev	details	by	date
T00	Tender Issue	STo	18.10.2024

Notes
1.0 All dimensions in millimeters.
1.2 Use only dimensions shown.

© copyright GILLESPIES LLP, all rights reserved

Project
Broadfield Park Slopes

Drawing
Interpretation Bench Detail

Date	Scale	Drawn	Checked
30.09.2024	1:20 @ A3	AM	STo

Drawing status	Revision
TENDER	T00

Drawing number
P20948-00-001-GIL-316

client
Rochdale Development Agency
Rochdale Development Agency

GILLESPIES
5th Floor, Phoenix House, 3 South Parade, Leeds, LS1 5QX
P: 0113 247 0550 F: 0113 247 0660 E: design.leeds@gillespies.co.uk