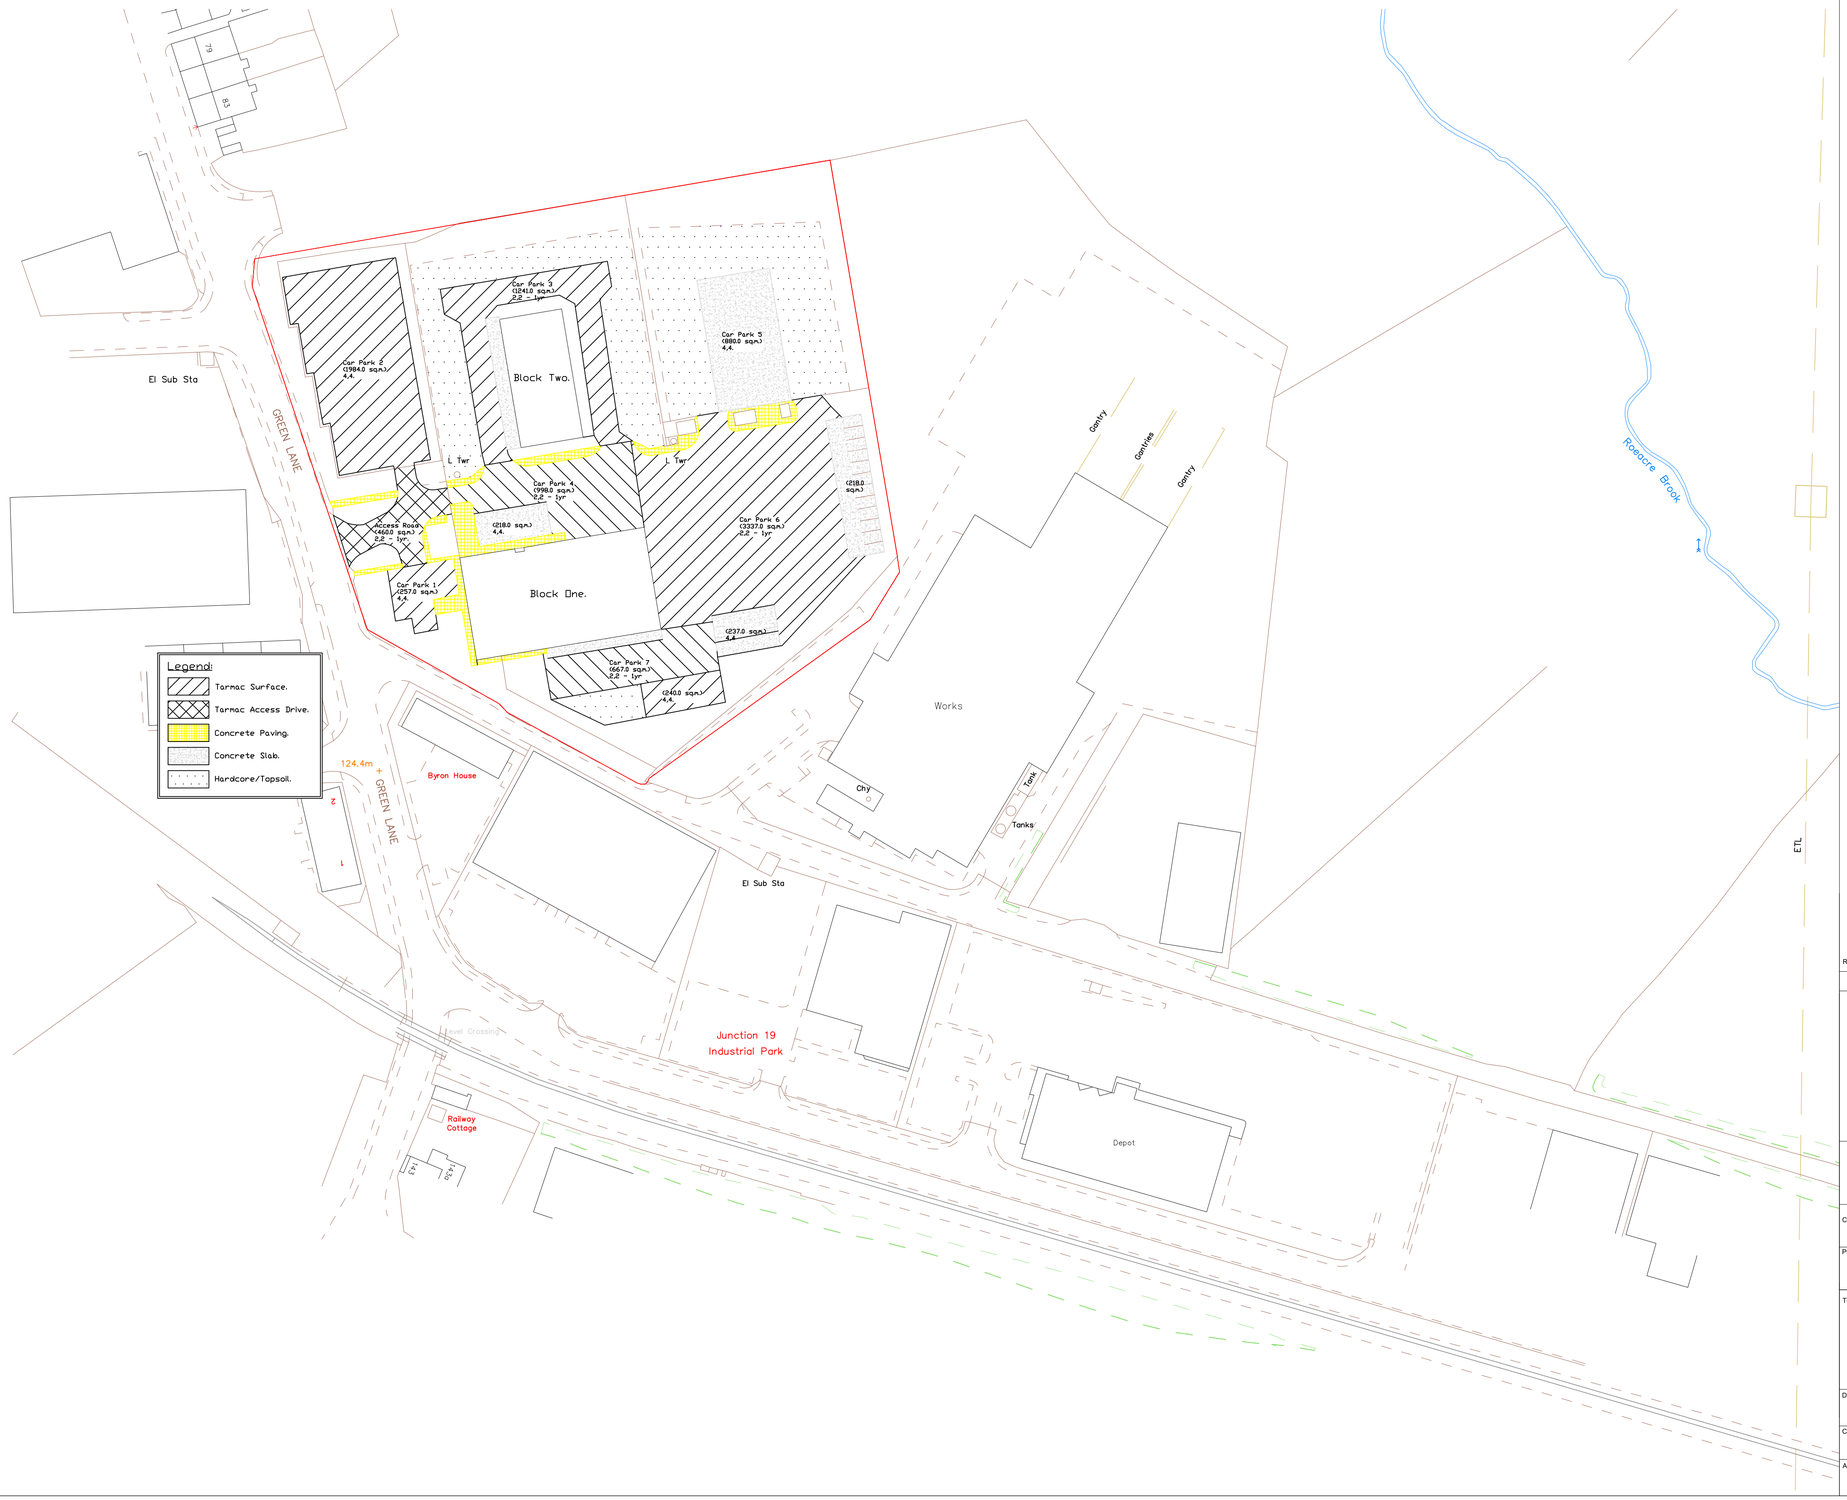


Revisions

P:\01 Projects\020756 GOMA SHIPLEY STRATEGIC HOUSING SECONDMENT\Goma Shipley DO NOT DELETE\Drawing Templates\Rochdale\MRC.jpg

PROPERTY SERVICES
TECHNICAL AND BUILDING SURVEYING
Tel : (01706) 647474

Client
ENVIRONMENTAL SERVICES.

Project
GREEN LANE DEPOT, HEYWOOD.

Title
Hardstanding Details.

Drawn by	Date	Purpose of issue	Scale
D.H.	Oct.23	Planning	1:1250 @ A1

Last Survey

Checked by	Date	Drawing No.	Rev.
		PLAN/001	

Approved by	Date