


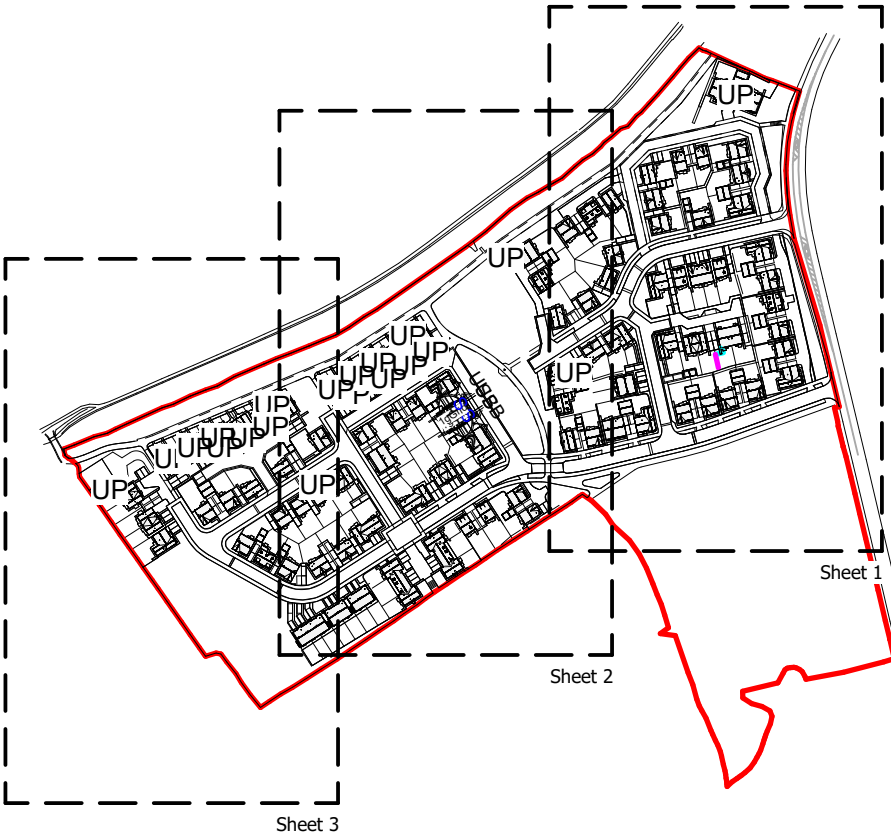

Key Plan

Boundary Treatments Key

- 900mm Dry Stone Wall
- 1200mm Post and Rail Fence (with wire mesh around head walls to engineers requirements)
- 1200mm Timber Fence
- 1500mm Timber Fence
- 1500mm Timber Fence with 300mm Trestle
- 1800mm Timber Fence
- 1200mm Hoop Top Rail
- 1800mm Dwarf Wall with Plans and Timber Infills (retaining below where required)
- 2000mm Close Boarded Timber Acoustic Fence free from gaps and holes and a minimum density of 15kg/m2
- 2000mm Dwarf Wall with Plans and Timber Infills free from gaps and holes and a minimum density of 15kg/m2 (retaining below where required)
- Note: Rear garden gates to be a minimum 750mm clear
- 1200mm Timber Fence + Gravel Board
- 1500mm Timber Fence + Gravel Board
- 1800mm Timber Fence + Gravel Board

** Note - Refer to both Engineers external works drawings & WBA plans for locations of gravel board and F&E retainerment. **

Site Layout - Boundary Treatment Plan (Sheet 2)

1 : 250



VISUAL SCALE 1:250

P10	05.01.24	DW	AH	Minor tweaks to fence positions in line with previous revision.
P9	27.02.24	DW	AH	PHS Garage and Gibson wall retainerment positions updated in line with markings received from CYP.
P8	28.11.23	DW	AH	Pointing to plots 32 and 33 awarded in line with engineers levels amendments.
P7	23.10.23	DW	AH	Updated in line with client comments.
P6	06.10.23	DW	AH	Gardens Updated.
P5	28.09.23	DW	AH	Updated in line with client comments.
P4	05.09.23	PMI	DW	Site entrance, retaining walls, F&E & Gravel Boards updated to suit engineers latest plan. Key updated.
P3	14.08.23	KK	HT	Acoustic Fence added.
P2	12.07.23	DW	HT	900mm hoop top railings added.
P1	18.07.23	DW	HT	Updated with comments from Countryside Partnerships

Rev:	Date:	Drawn:	Checked:	Description:
S0				Work In Progress

Hollin Gate

Site Layout - Boundary Treatment Plan (Sheet 2)

Location:
Hollingworth Road
Littleborough

Client:
Vistry Partnerships

UPLN	Originator	Zone	Level	Type	Rate	Serial/number	Revision:
HOLL-WBA-XX-XX-DR-A-20_1032							P10
Date:	Drawn:	Checked:	Scale:	Int. Job No:			
May 23	DW	RPM	As indicated	4046-001			

NATSON BATTY ARCHITECTS

Shires House, Shires Road
Guldsley, Leeds LS20 8EU
Leeds Loughborough
T: 01943 876 665
E: enquiries@natsonbatty.com
W: www.natsonbatty.com

FUTURE BUILT

Note: Do not Scale from this drawing. All dimensions to be checked on site