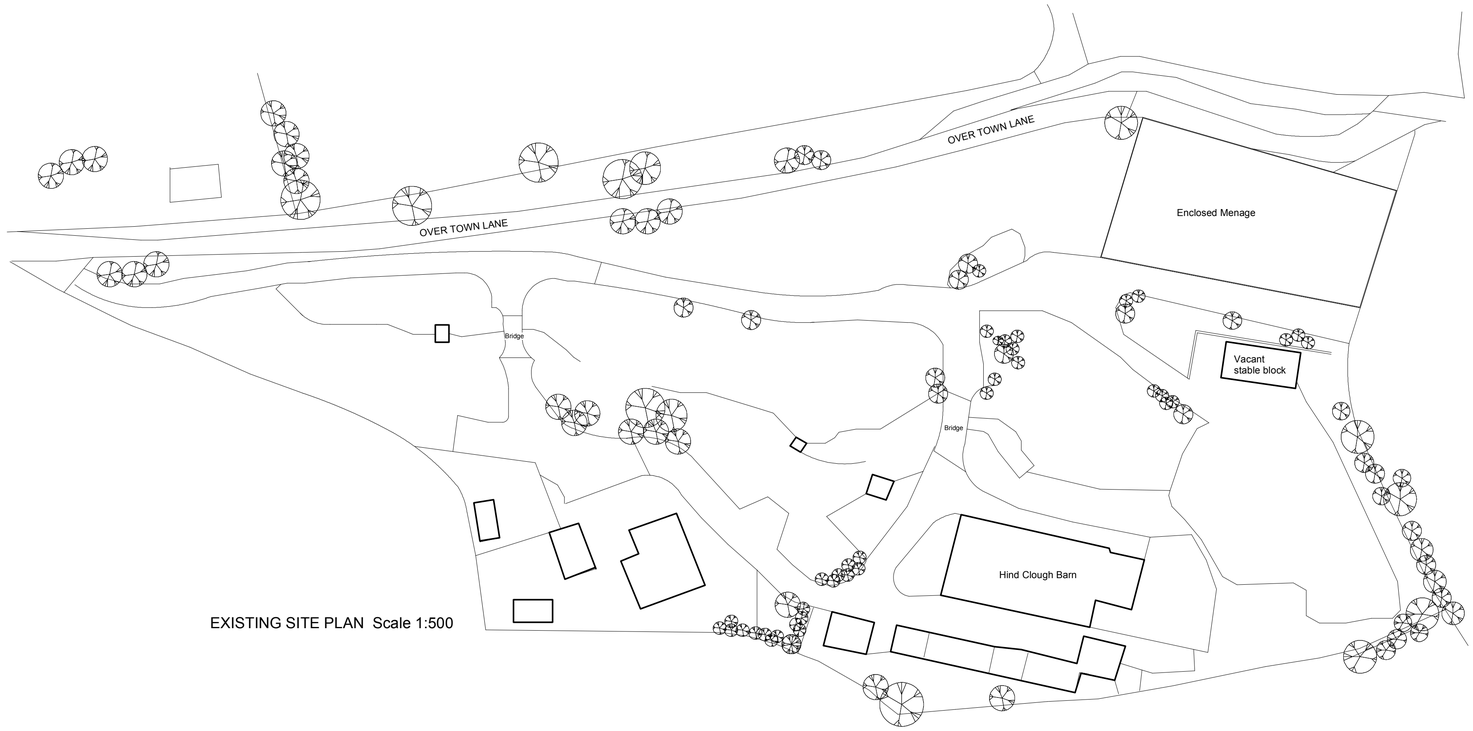

EXISTING SITE PLAN Scale 1:500

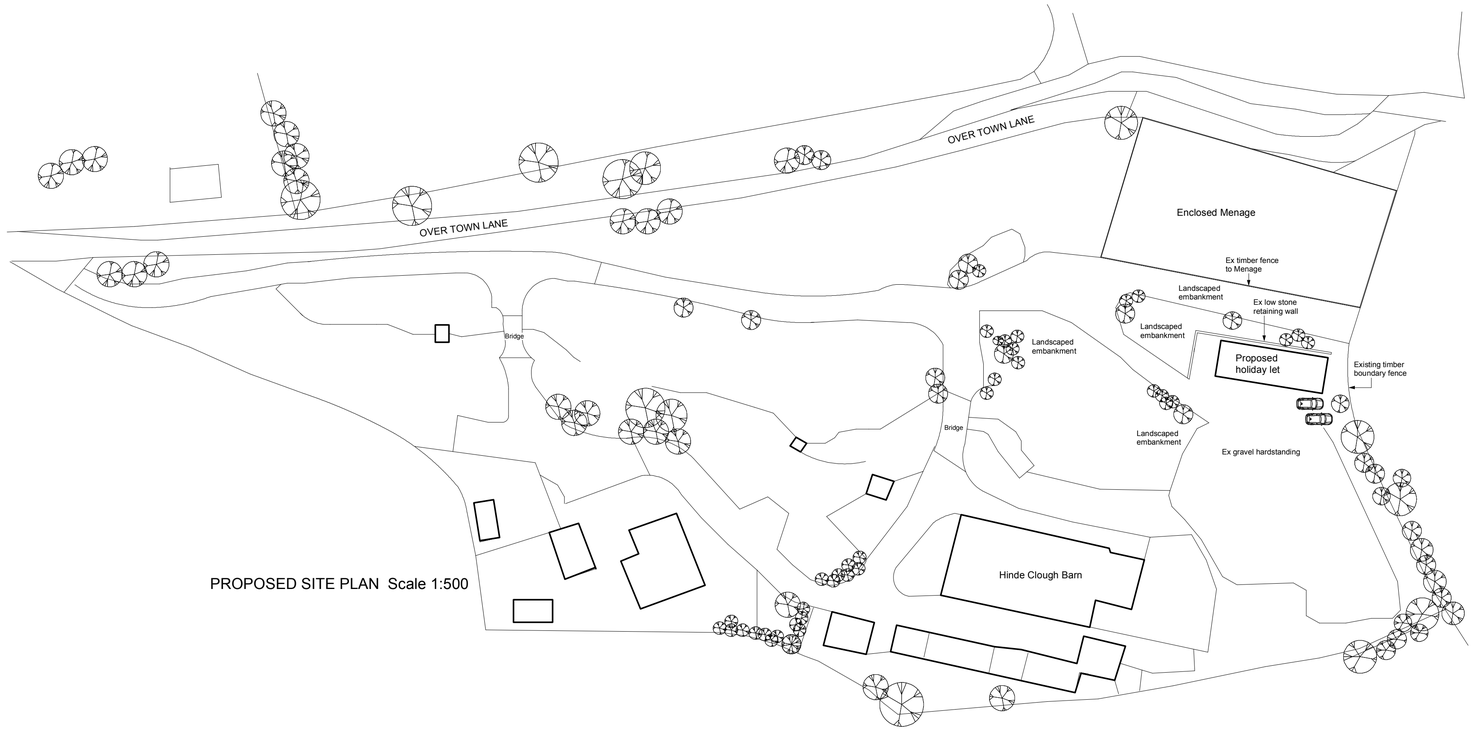

PROPOSED SITE PLAN Scale 1:500

REVISIONS

Revision A July 2021

1 Omitted side extension to the left of the existing building
2 Reduced size of extension to the left to 17.8m2 all as discussed with planning officer

0m 1m 2m 3m 4m 5m

CLIENT

Mr & Mrs D Mansfield
Hinde Clough Barn
Red Lumb Norden
Rochdale OL12 7TU

PROJECT

Proposed change of use of
Former Stable building
to holiday let

DRAWING

Existing & Proposed
site plans

DRAWING NO	DRAWN
PL.2051.003A	AAL
DATE	SCALE
02.05.2021	1:500

design306

design306
306 Milnrow Road
Rochdale
OL16 5BQ
Tel 07794 332098
email alex@design306.co.uk