


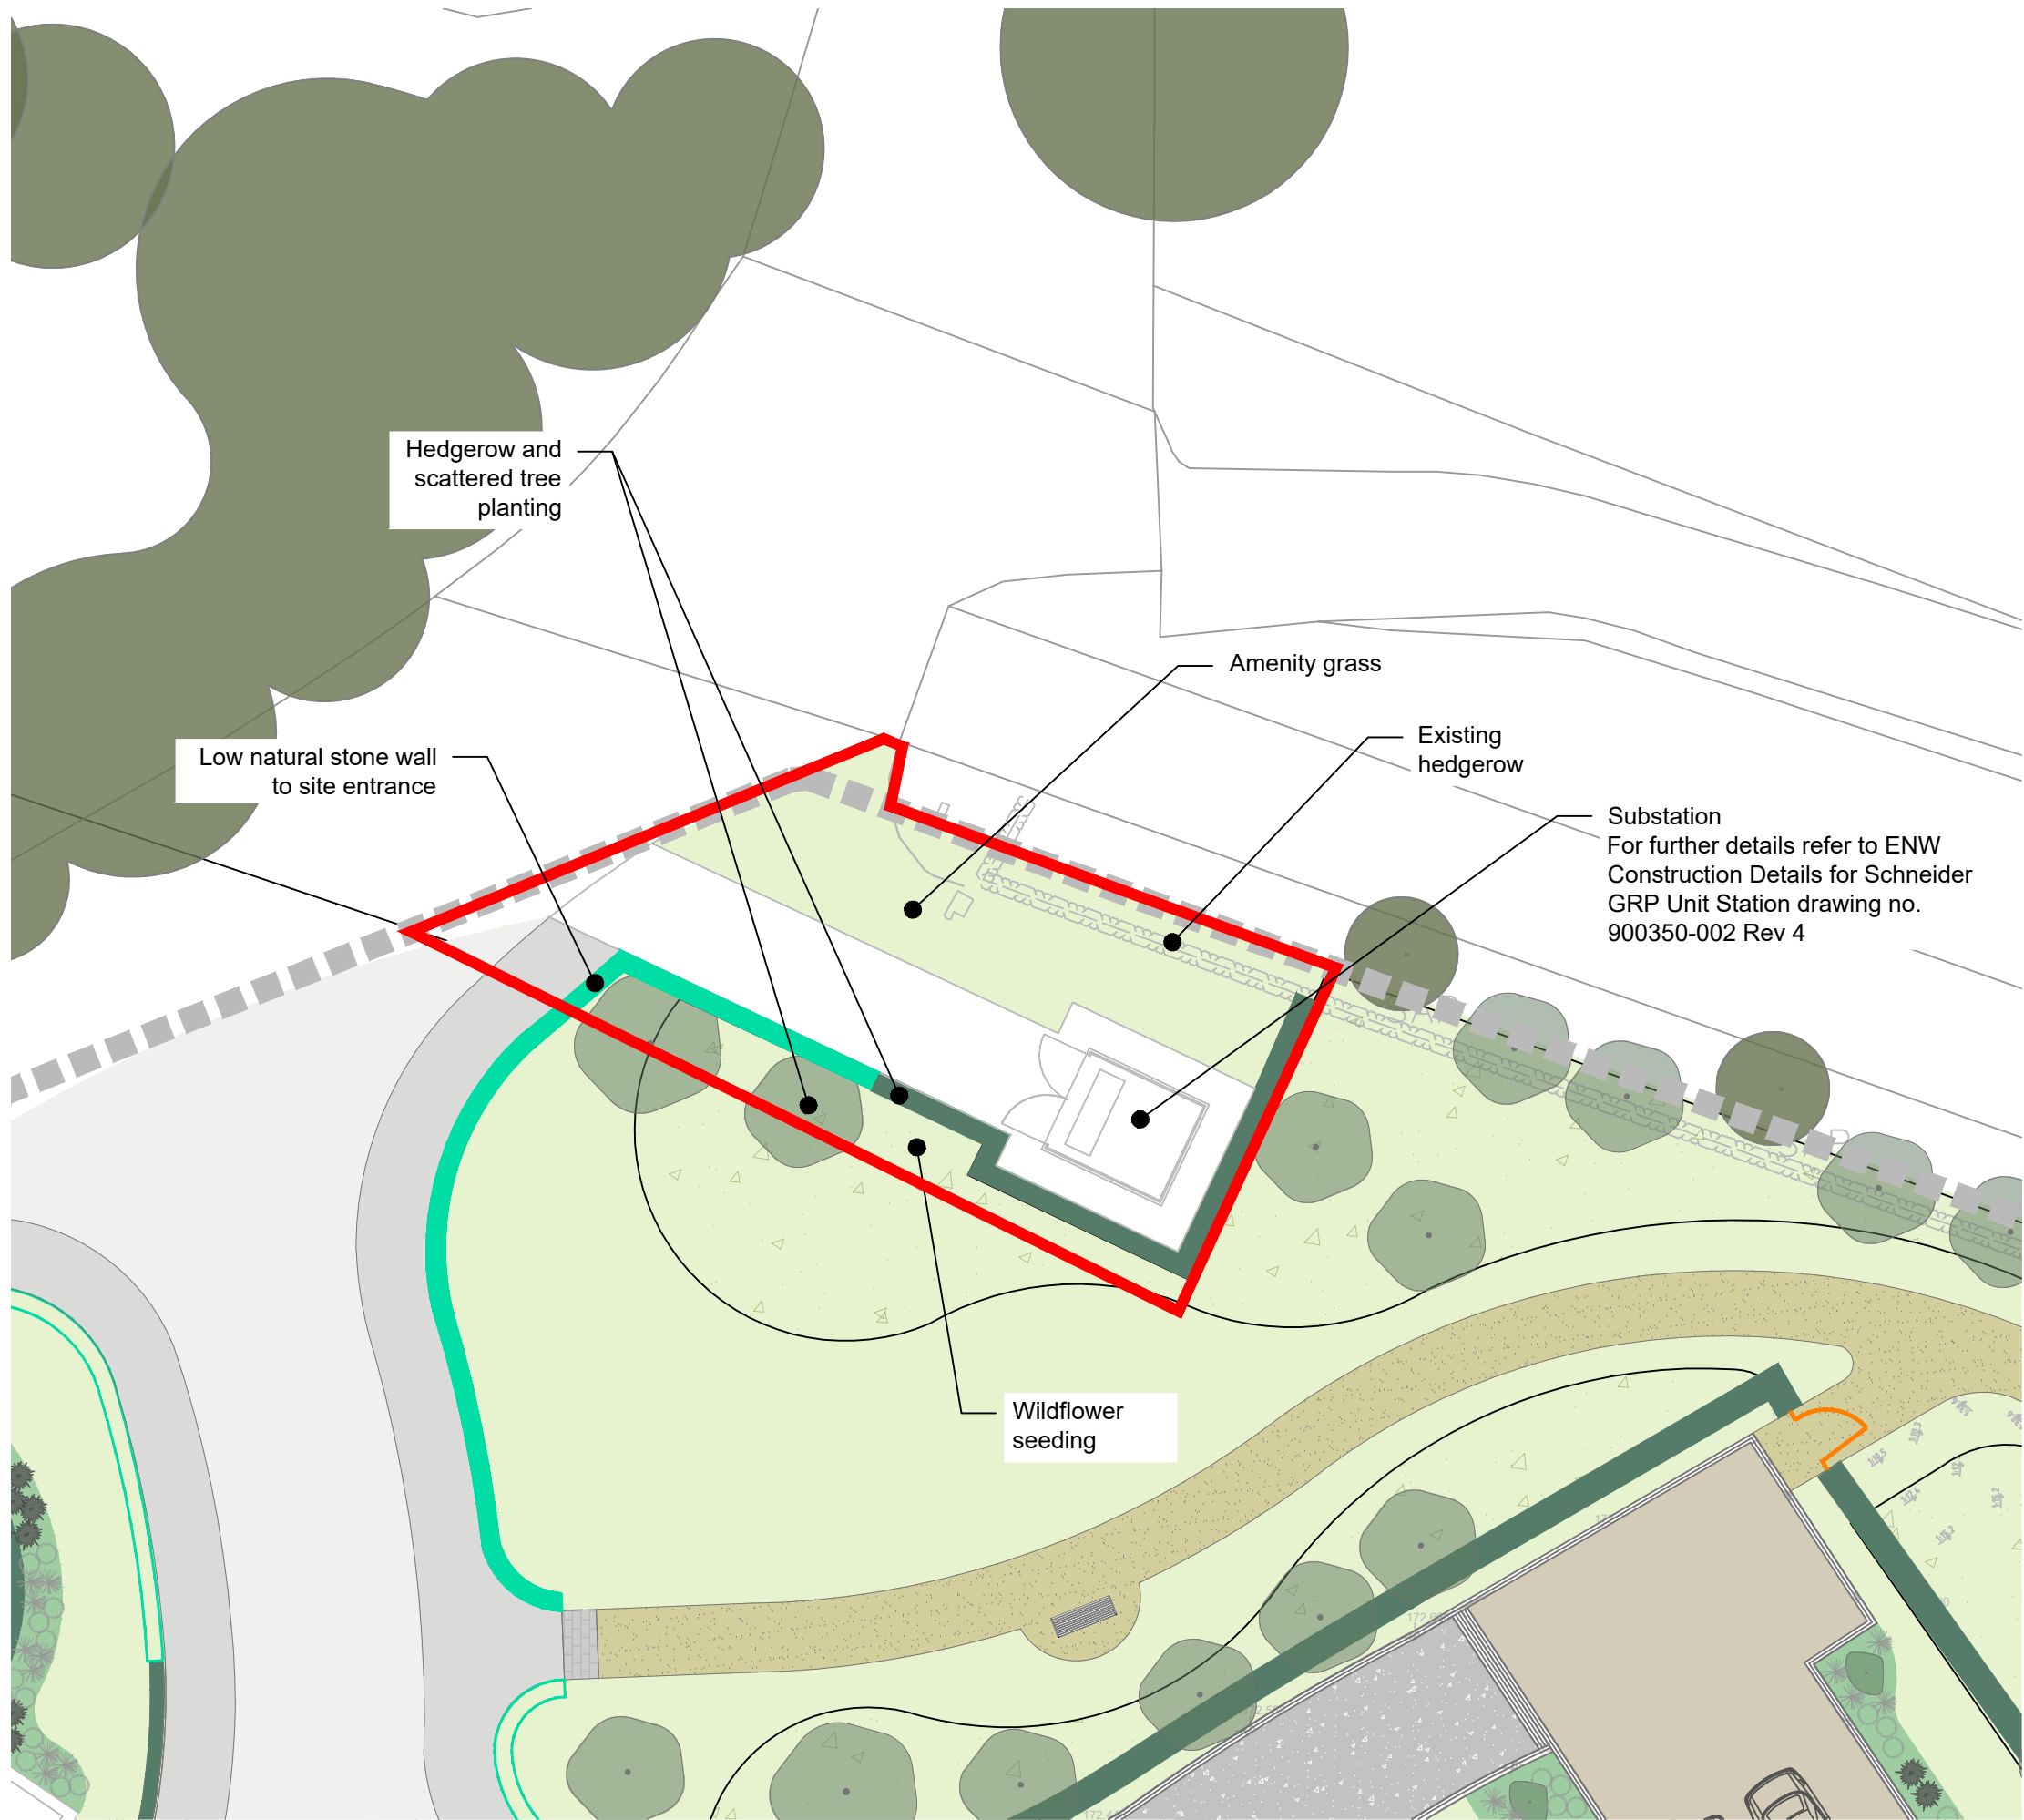

- Key**
- Existing**
- Wider residential development site
 - Trees to be retained
- Proposed**
- Red line application boundary
 - Amenity grass
 - Wildflower meadow / tall grassland
 - Tree planting
 - Hedgerow planting
 - Low stone wall



Reproduced by permission of Ordnance Survey on behalf of Her Majesty's Stationery Office.
© Crown Copyright and database right 2010. All rights reserved.

Rev	Description	Drawn	Approved	Date
-----	-------------	-------	----------	------



THE ENVIRONMENT PARTNERSHIP

401 Faraday Street, Birchwood Park, Warrington WA3 6GA
Tel 01925 844004 e-mail tep@tep.uk.com www.tep.uk.com

Project
Wildhouse Lane, Milnrow, Rochdale

Title
Landscape Masterplan - Substation

Drawing Number
D7849.01.100.002

Drawn	Checked	Approved	Scale	Date
SW	CAH	CAH	1:200 @ A3	07/11/2023