
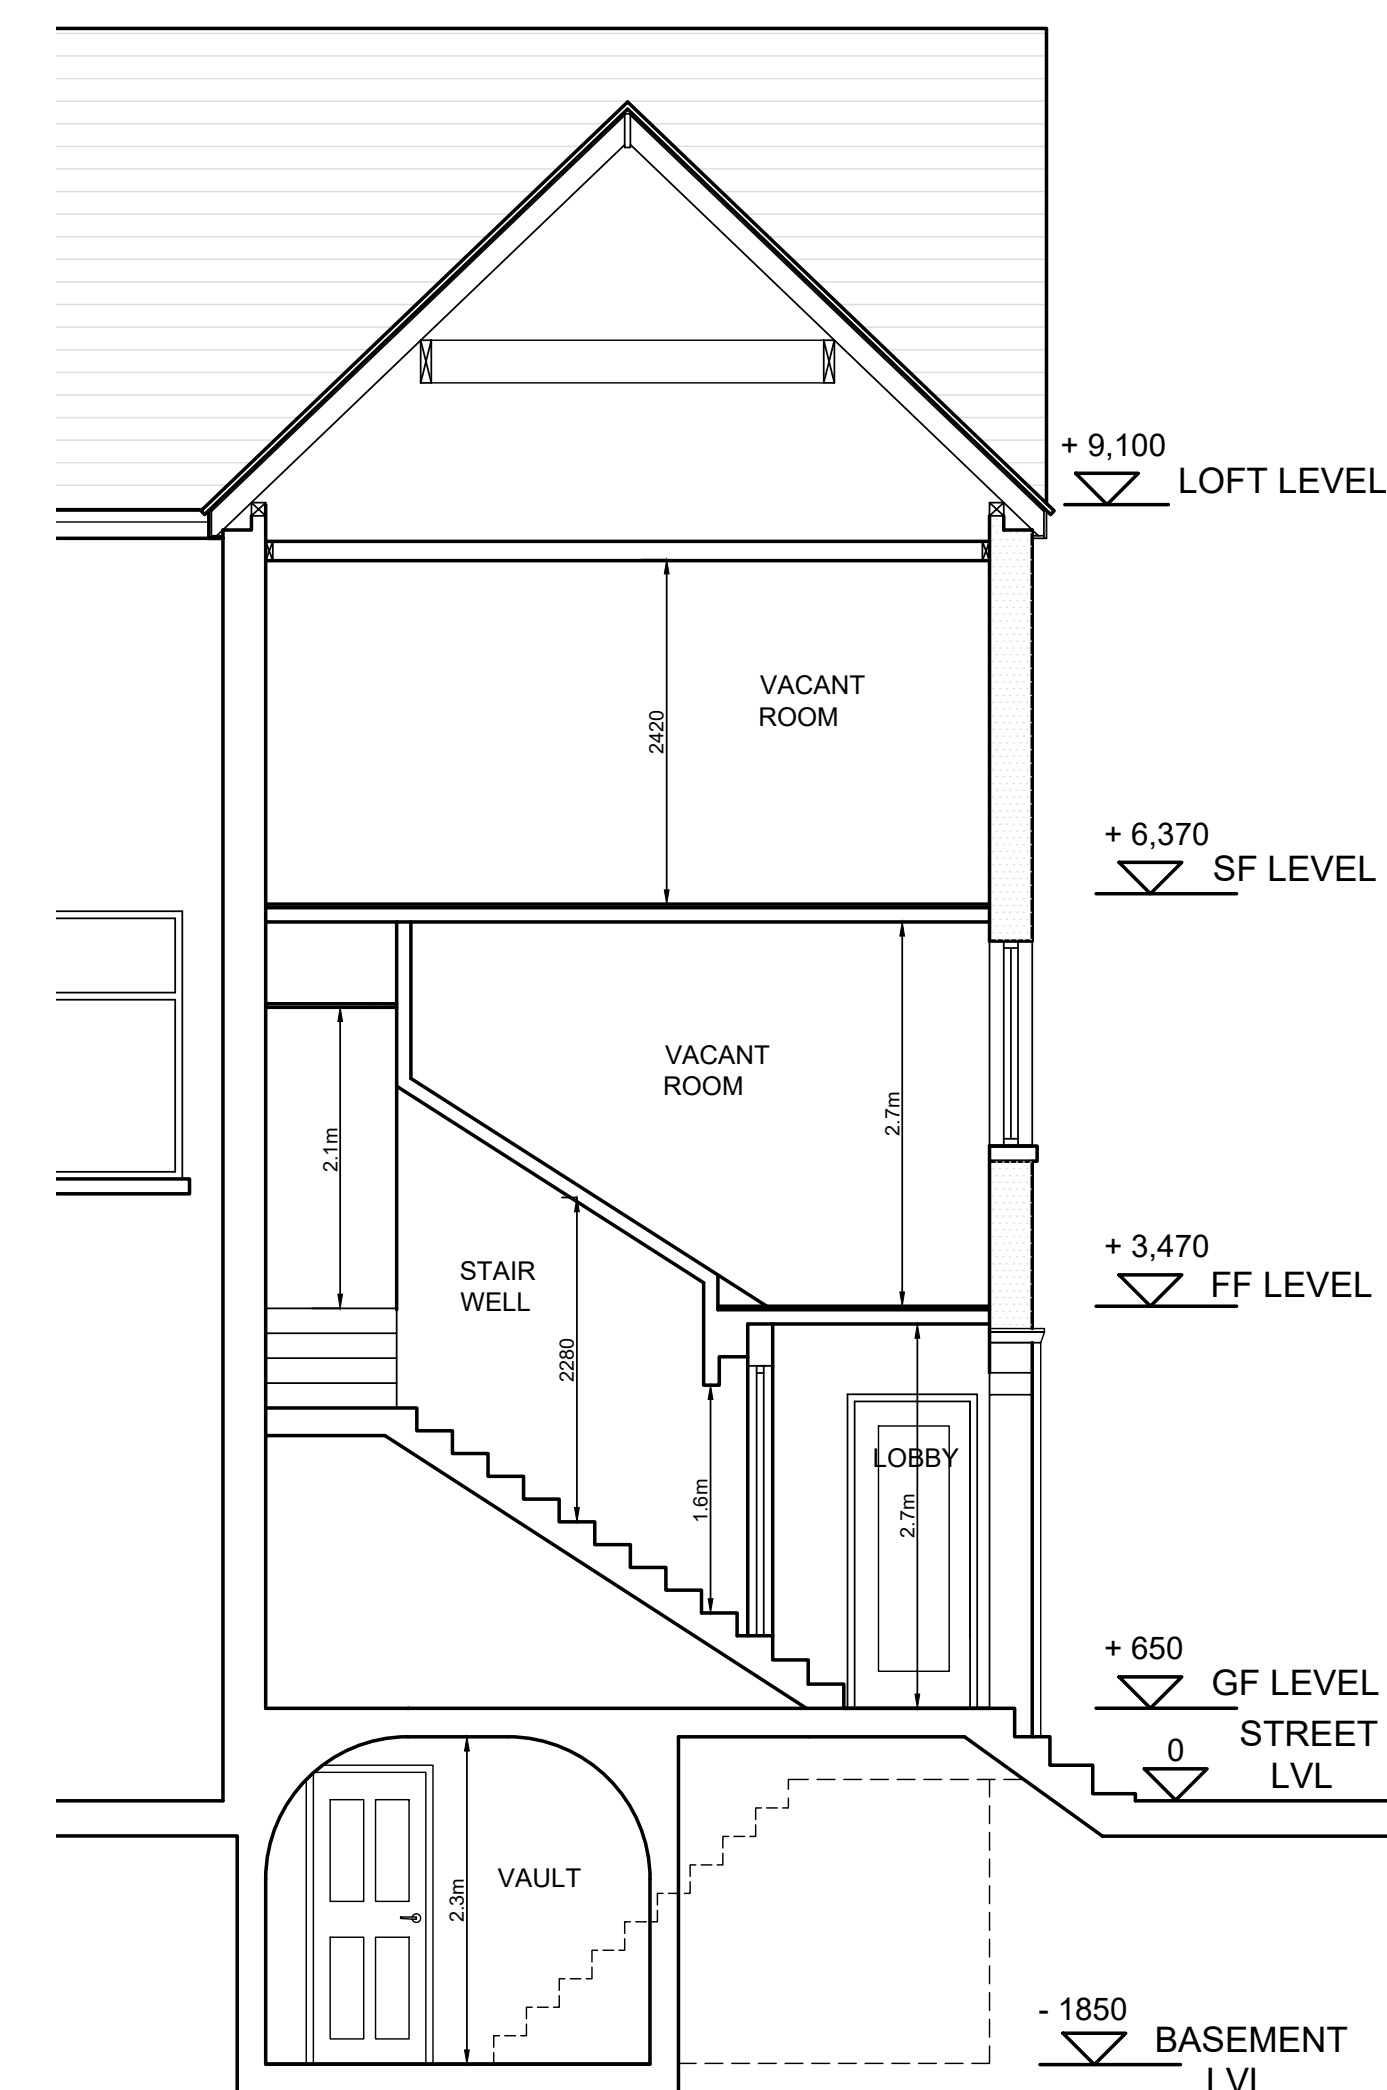
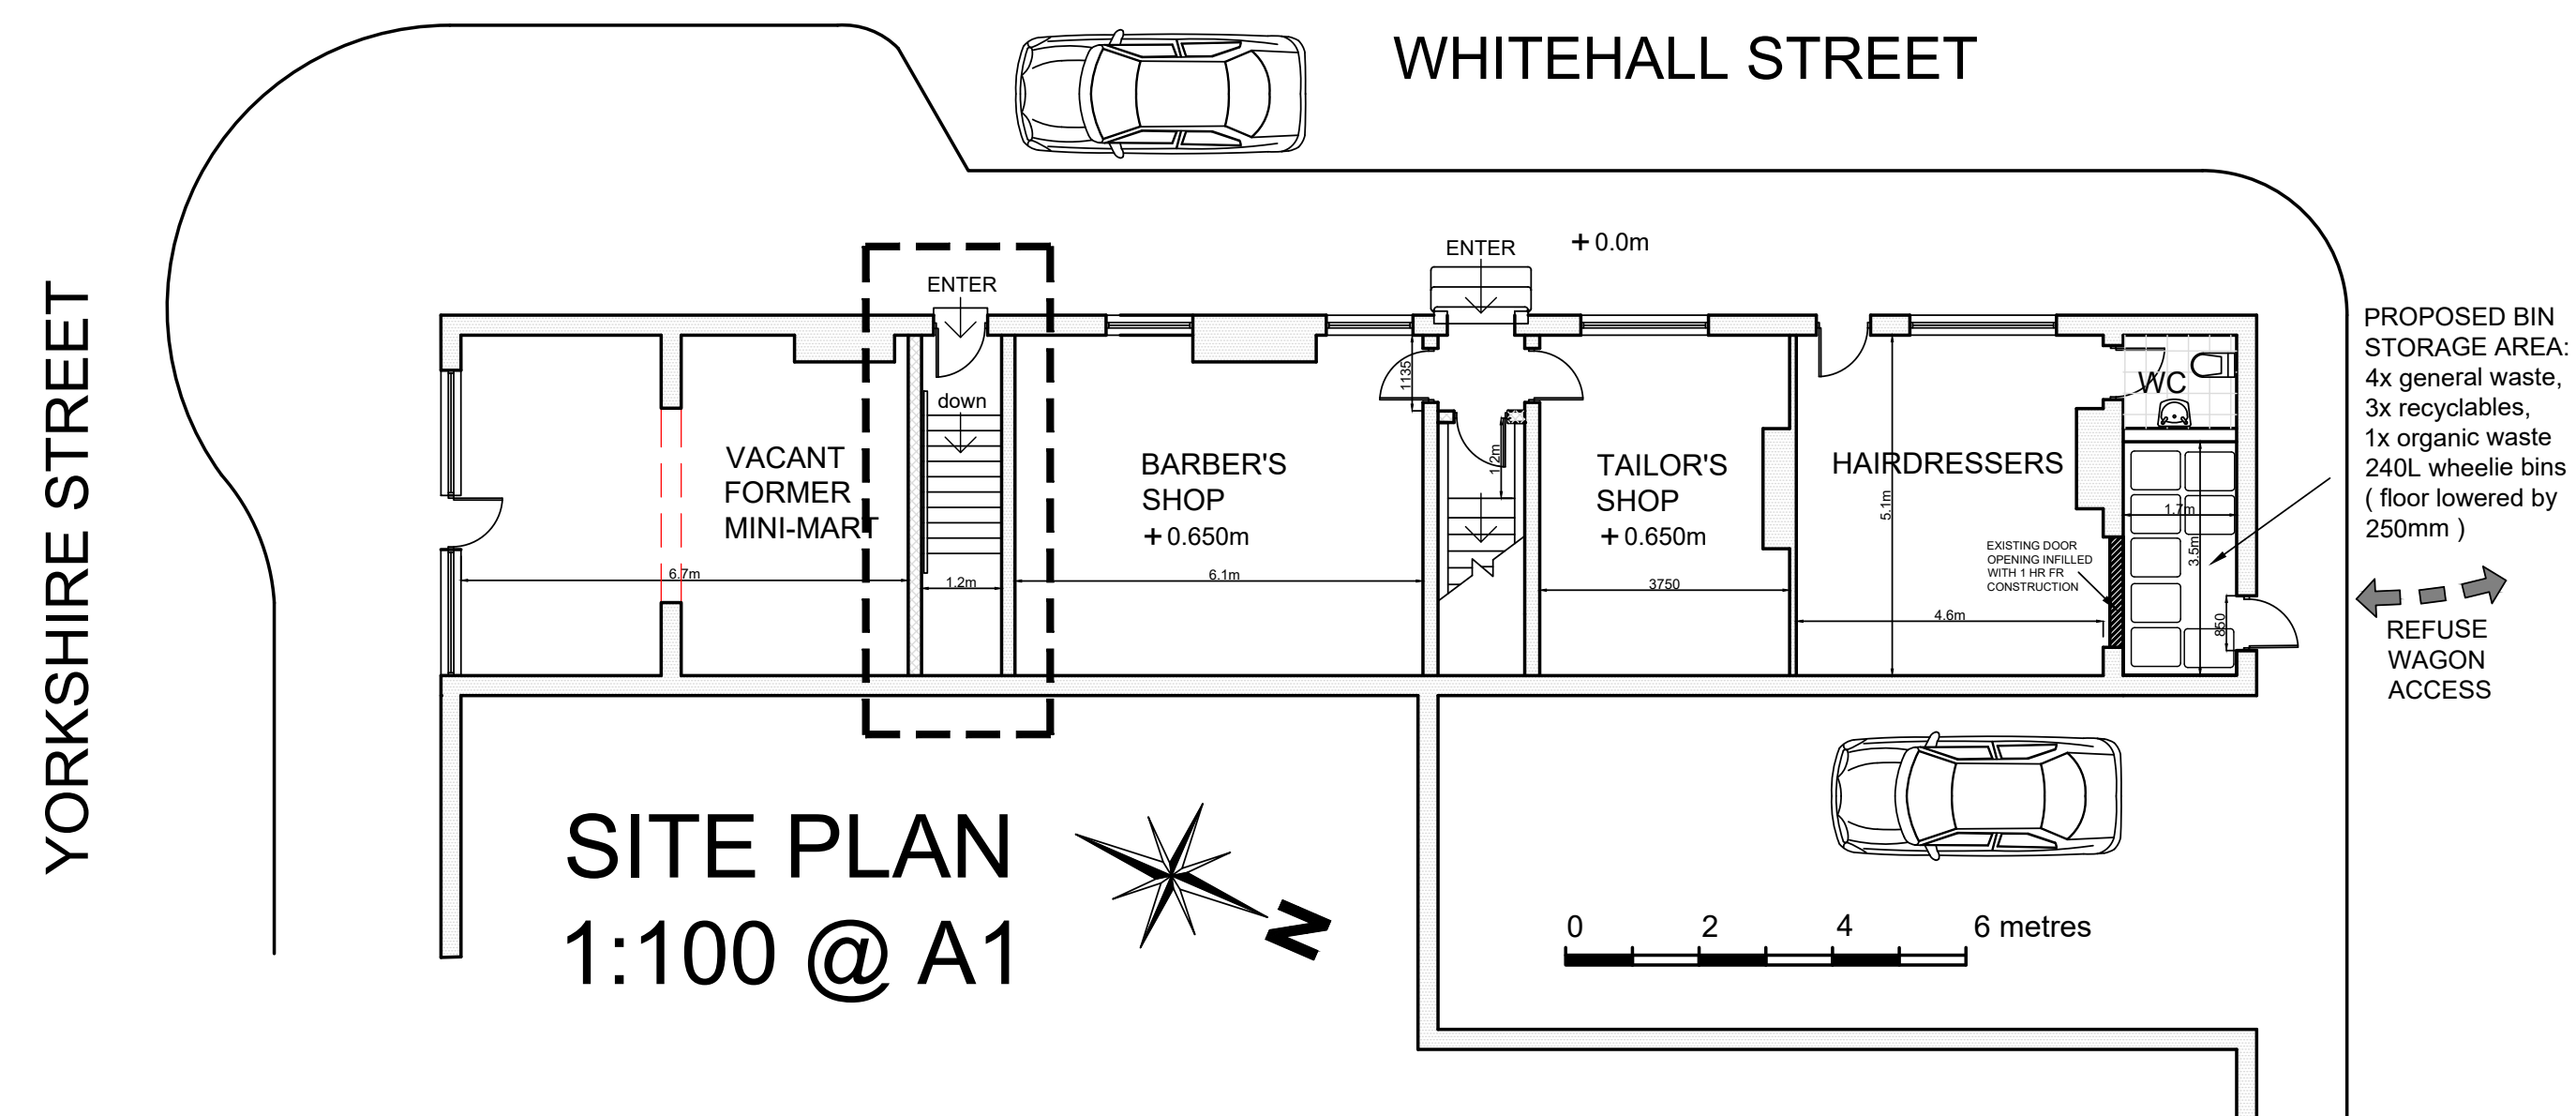
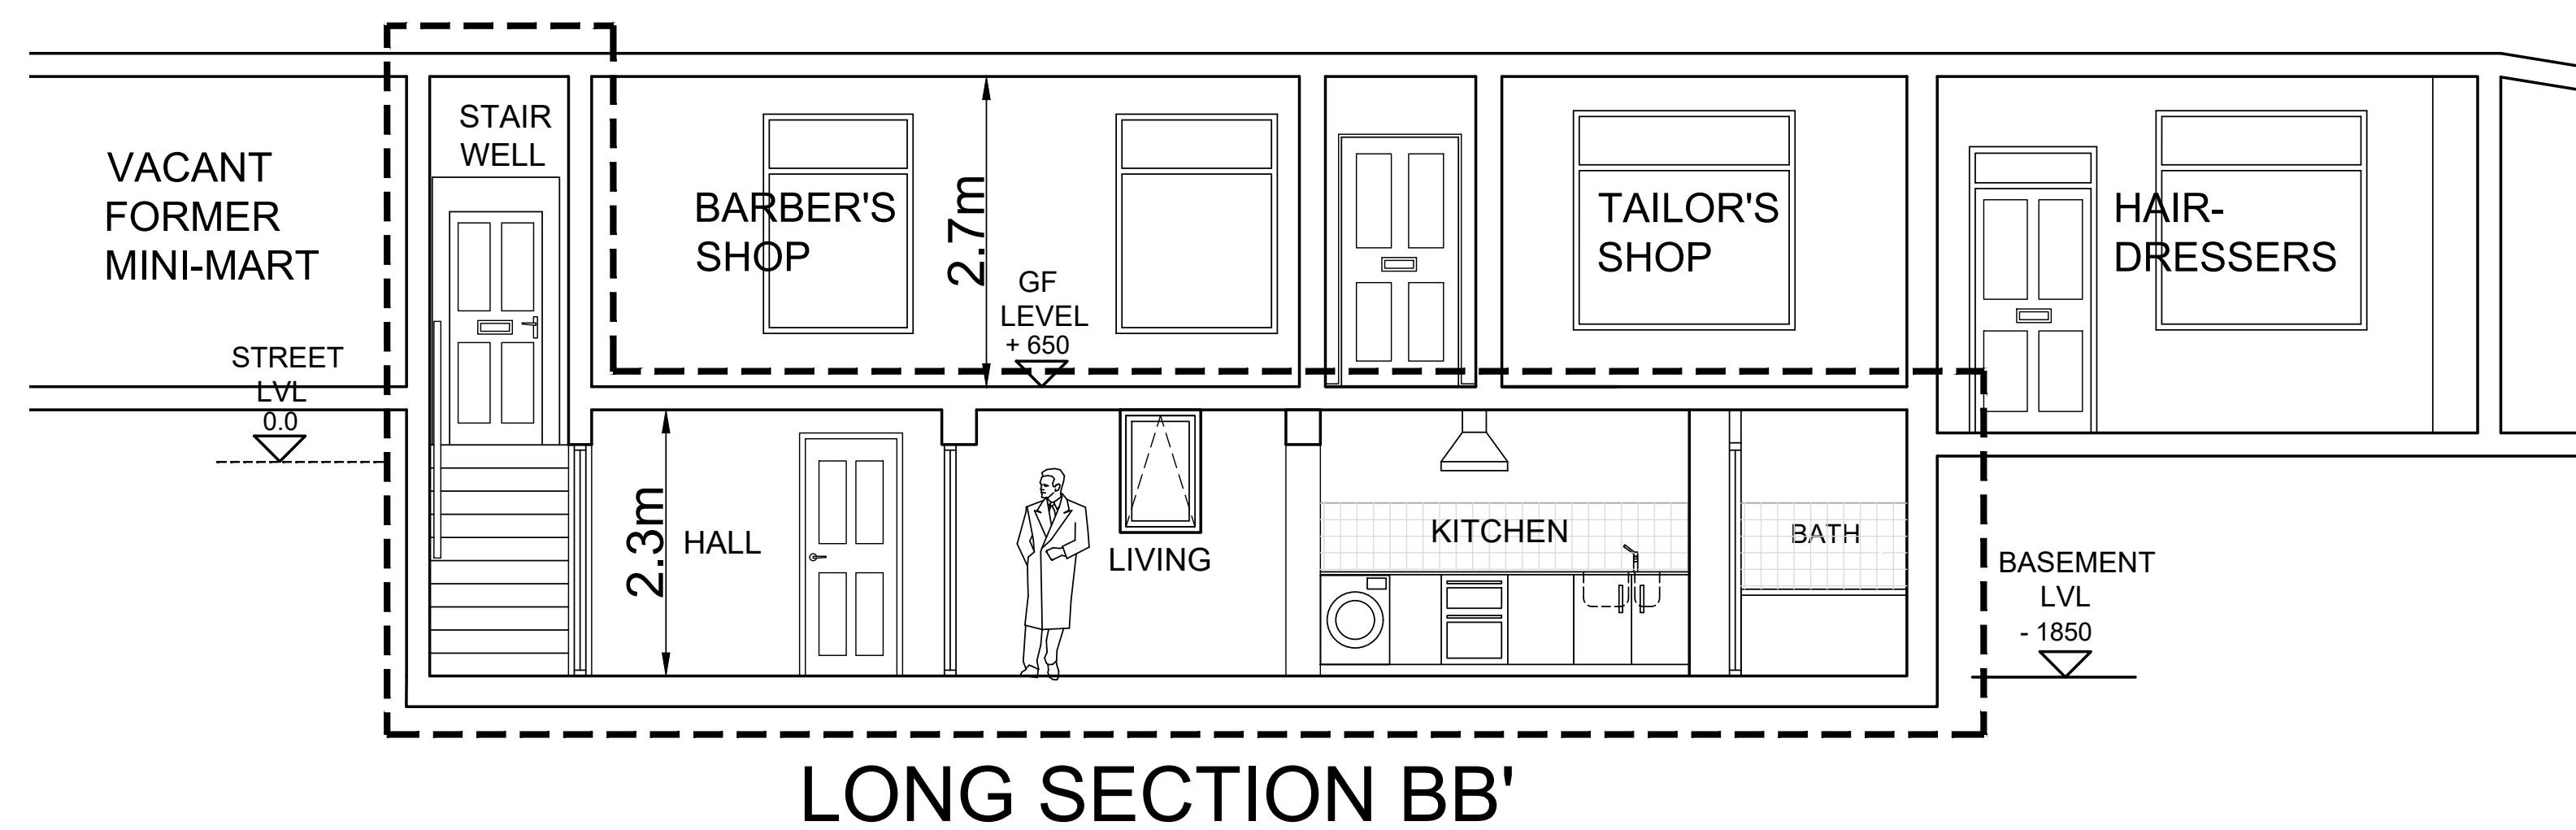


KEY PLAN

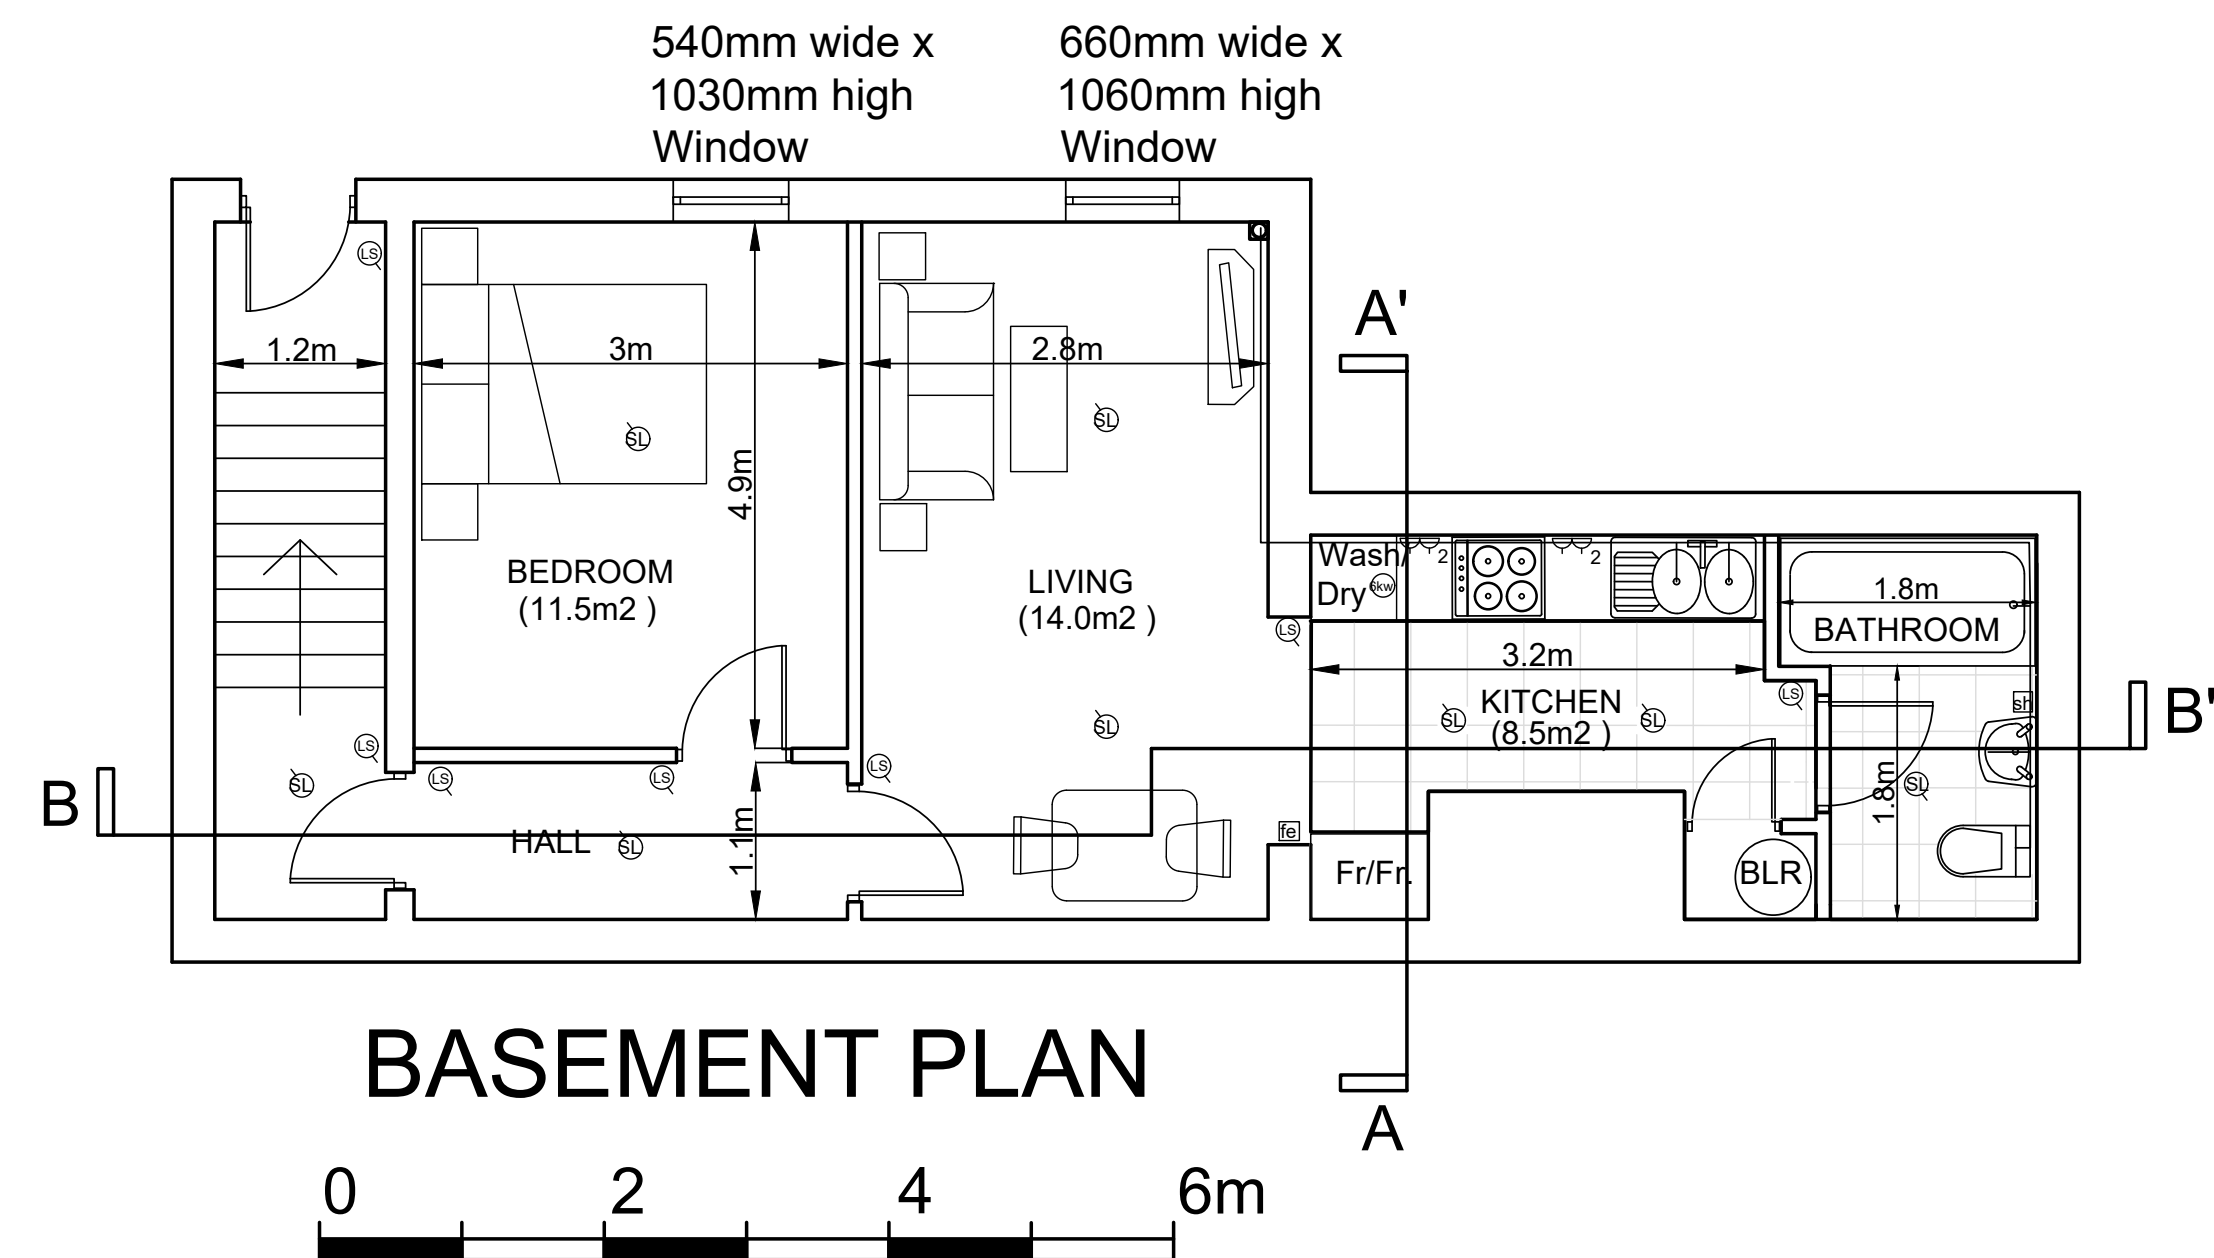

REV:	DATE:	DETAILS:
------	-------	----------

PROJECT: NEW BASEMENT FLAT,
117 YORKSHIRE STREET,
ROCHDALE O16 1LA

CLIENT: CASSEL AND FLETCHER
PROPERTY MANAGEMENT

TITLE: PROPOSED PLANS AND ELEVATIONS

SCALE: 1:100, 1:50 **DATE:** FEB. 2024

STATUS: PLANNING DRAWN: BM

DRAWING: BM/0224/YORK/PL10 REV: A