

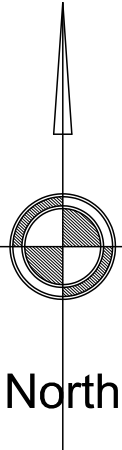


The Plan Referred To:

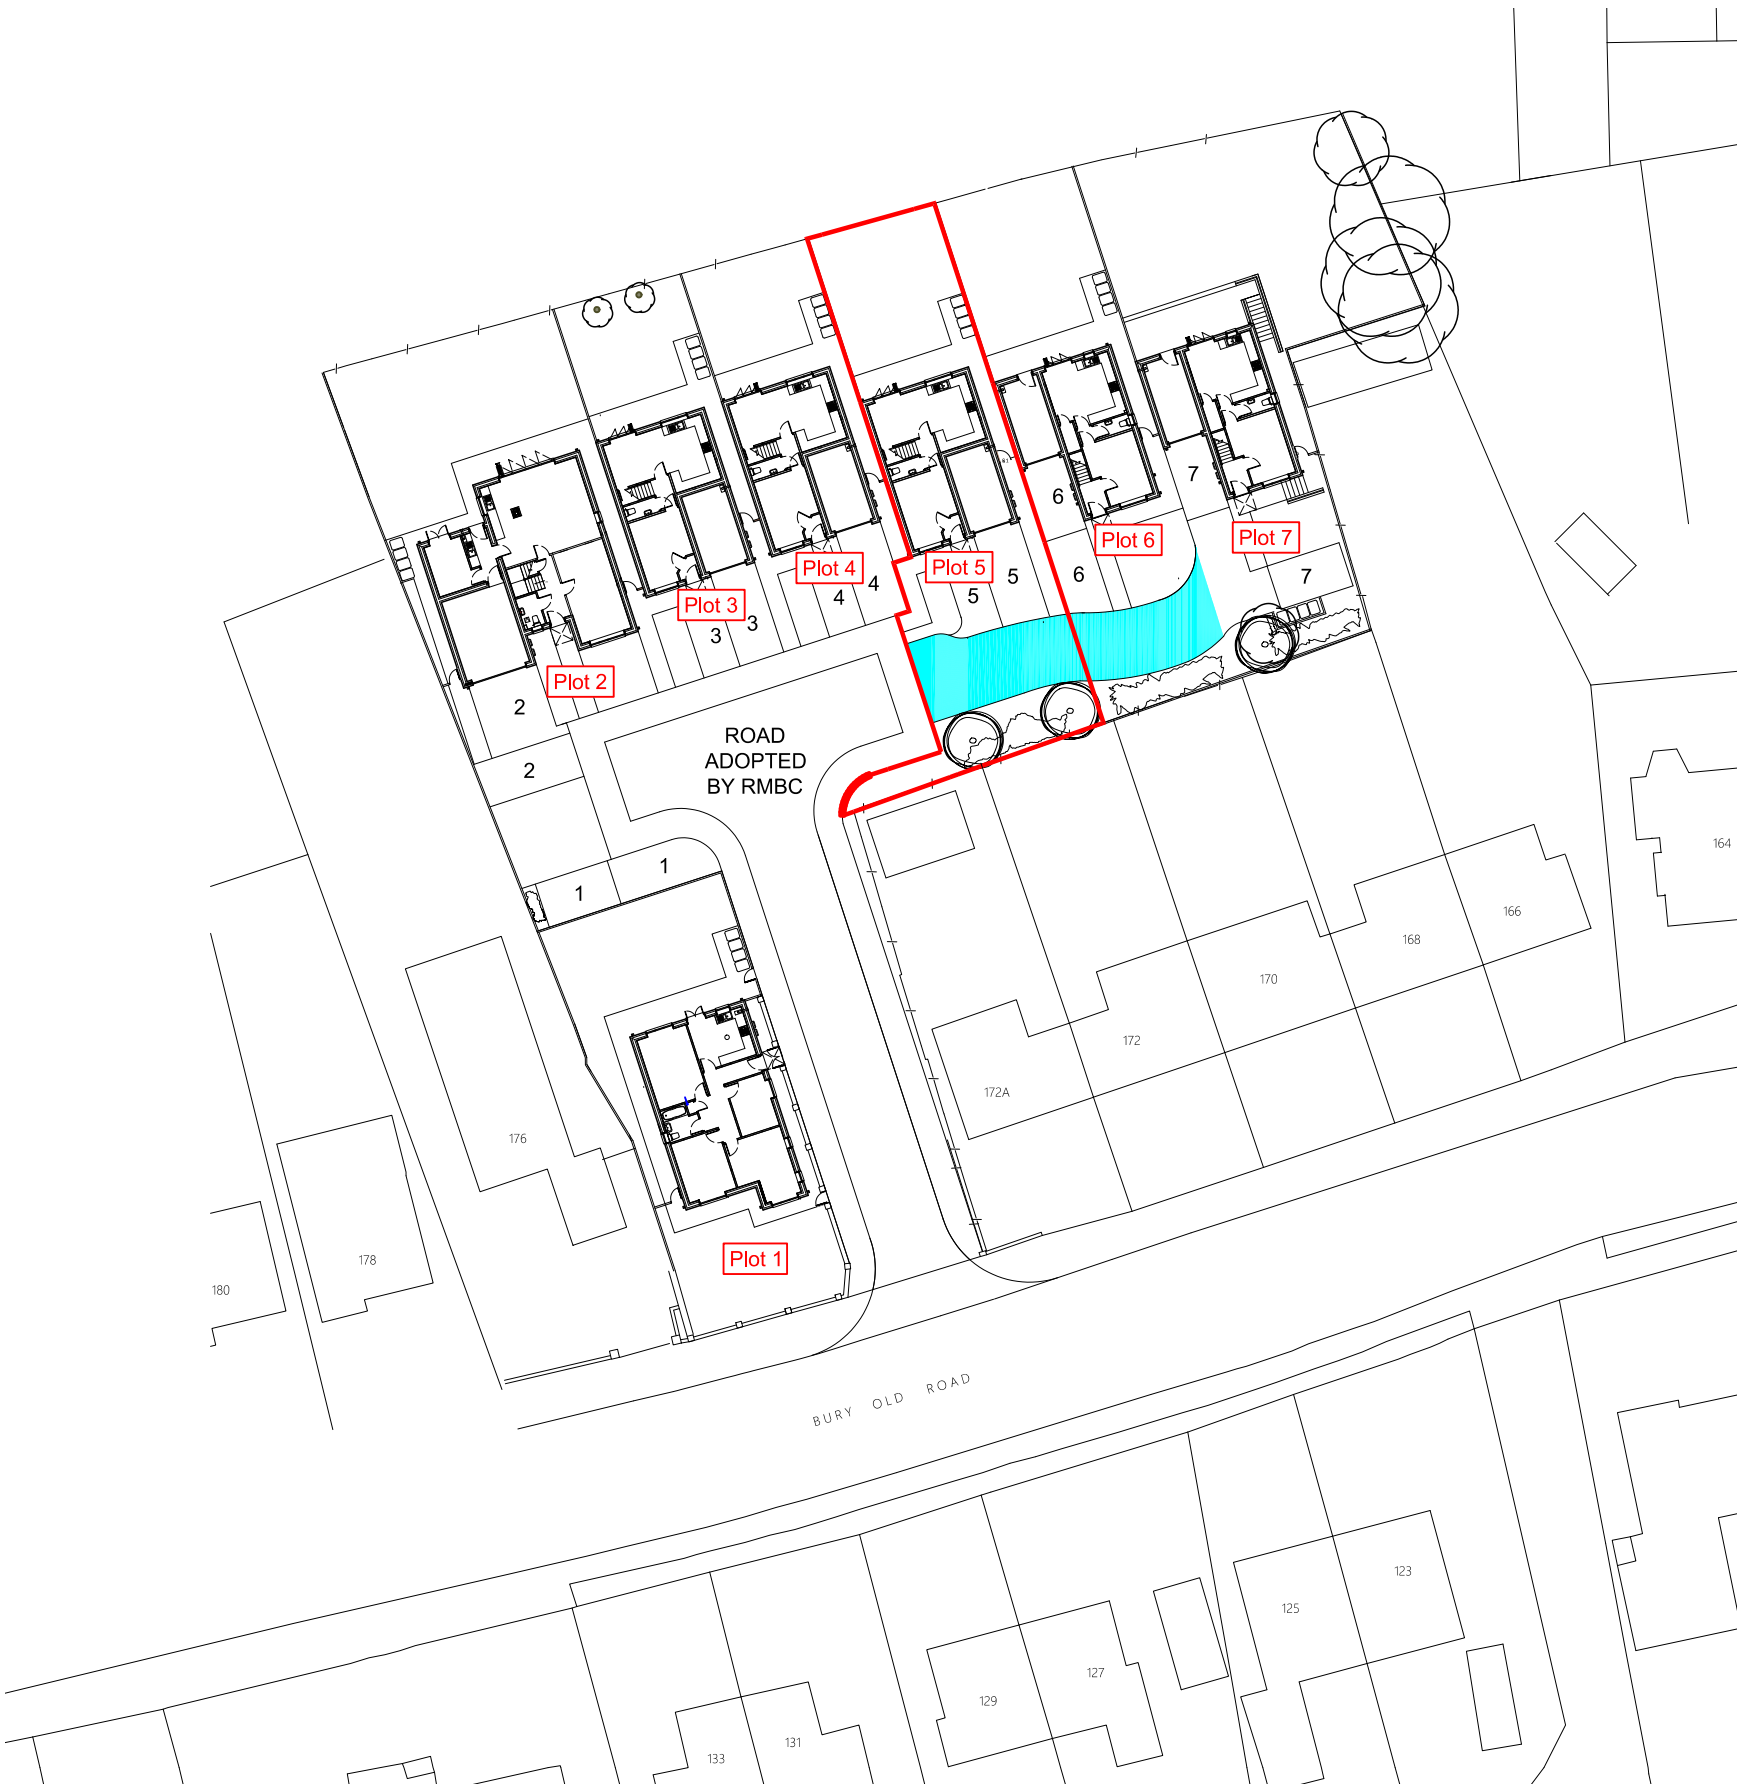

Legend:

 Shared Private Drive

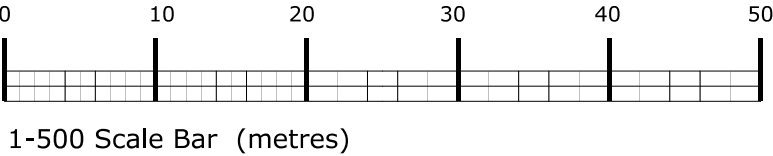

REV	DATE	AMENDMENT
B	20/01/23	Amendments to the title boundaries
A	05/09/22	ADDITIONAL SITE INFORMATION ADDED

HNA architects
Architecture | Planning | Design

ADDRESS: 174 Bury Old Road, Rochdale		
DRAWING: Deed plans - Plot 5		
DRAWING No: 1362/D-005		
CREATED: 05/05/22	SCALE: 1:500 @ A3	REVISION: B

COPYRIGHT REMAINS WITH HNA ARCHITECTS LTD.

TEMPLE WORKS, TEMPLE STREET, OLDHAM, OL13NJ
TEL: 0161 688 1820
E-MAIL: info@hna-architects.co.uk

