


NOTE TO ALL CONTRACTORS: DO NOT SCALE FROM THIS DRAWING


KEY

proposed

existing

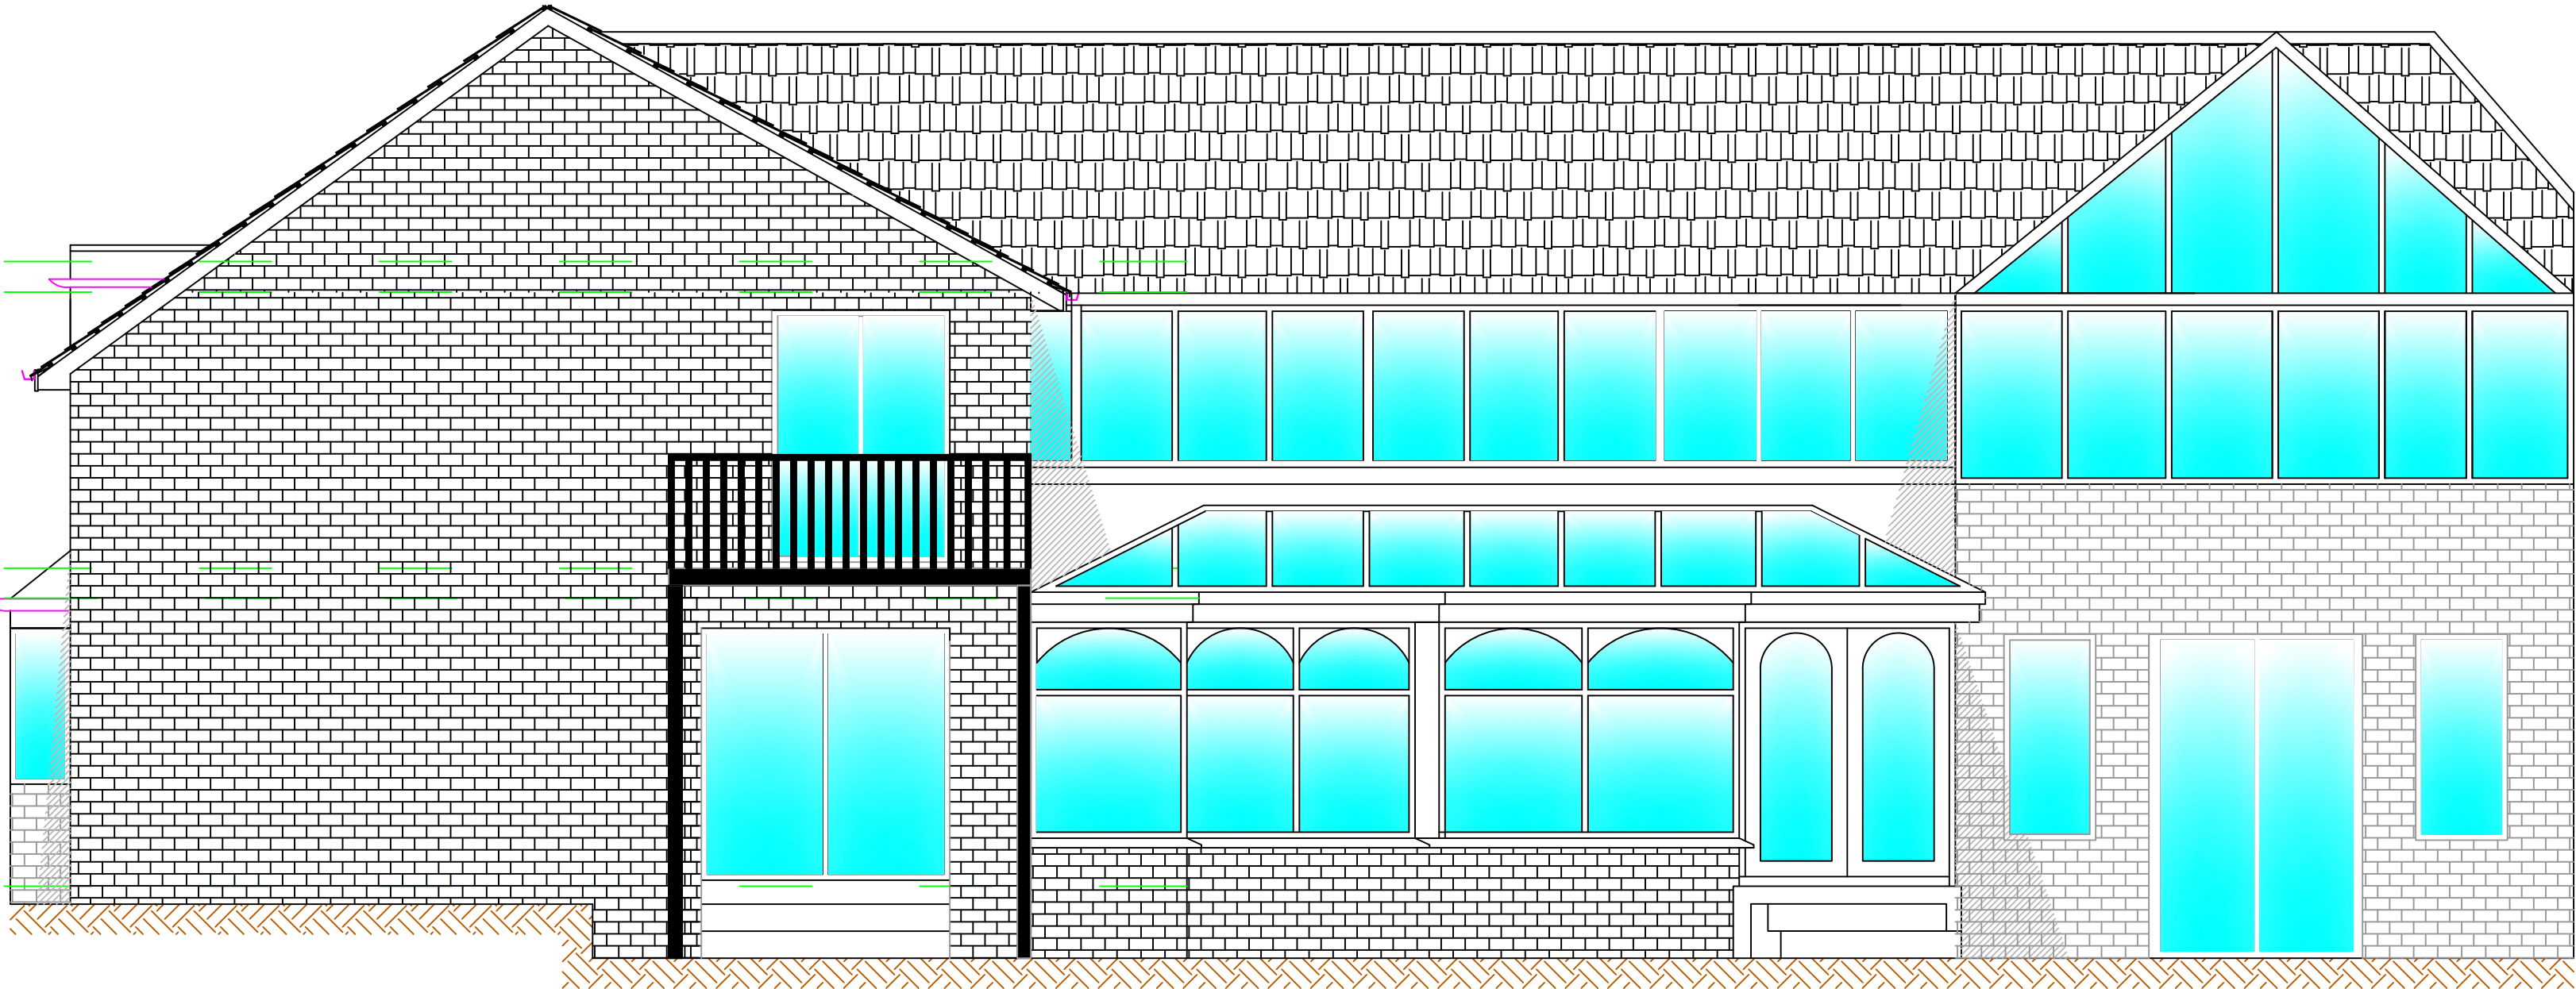

EXISTING ELEVATION A
1:50 @ A1

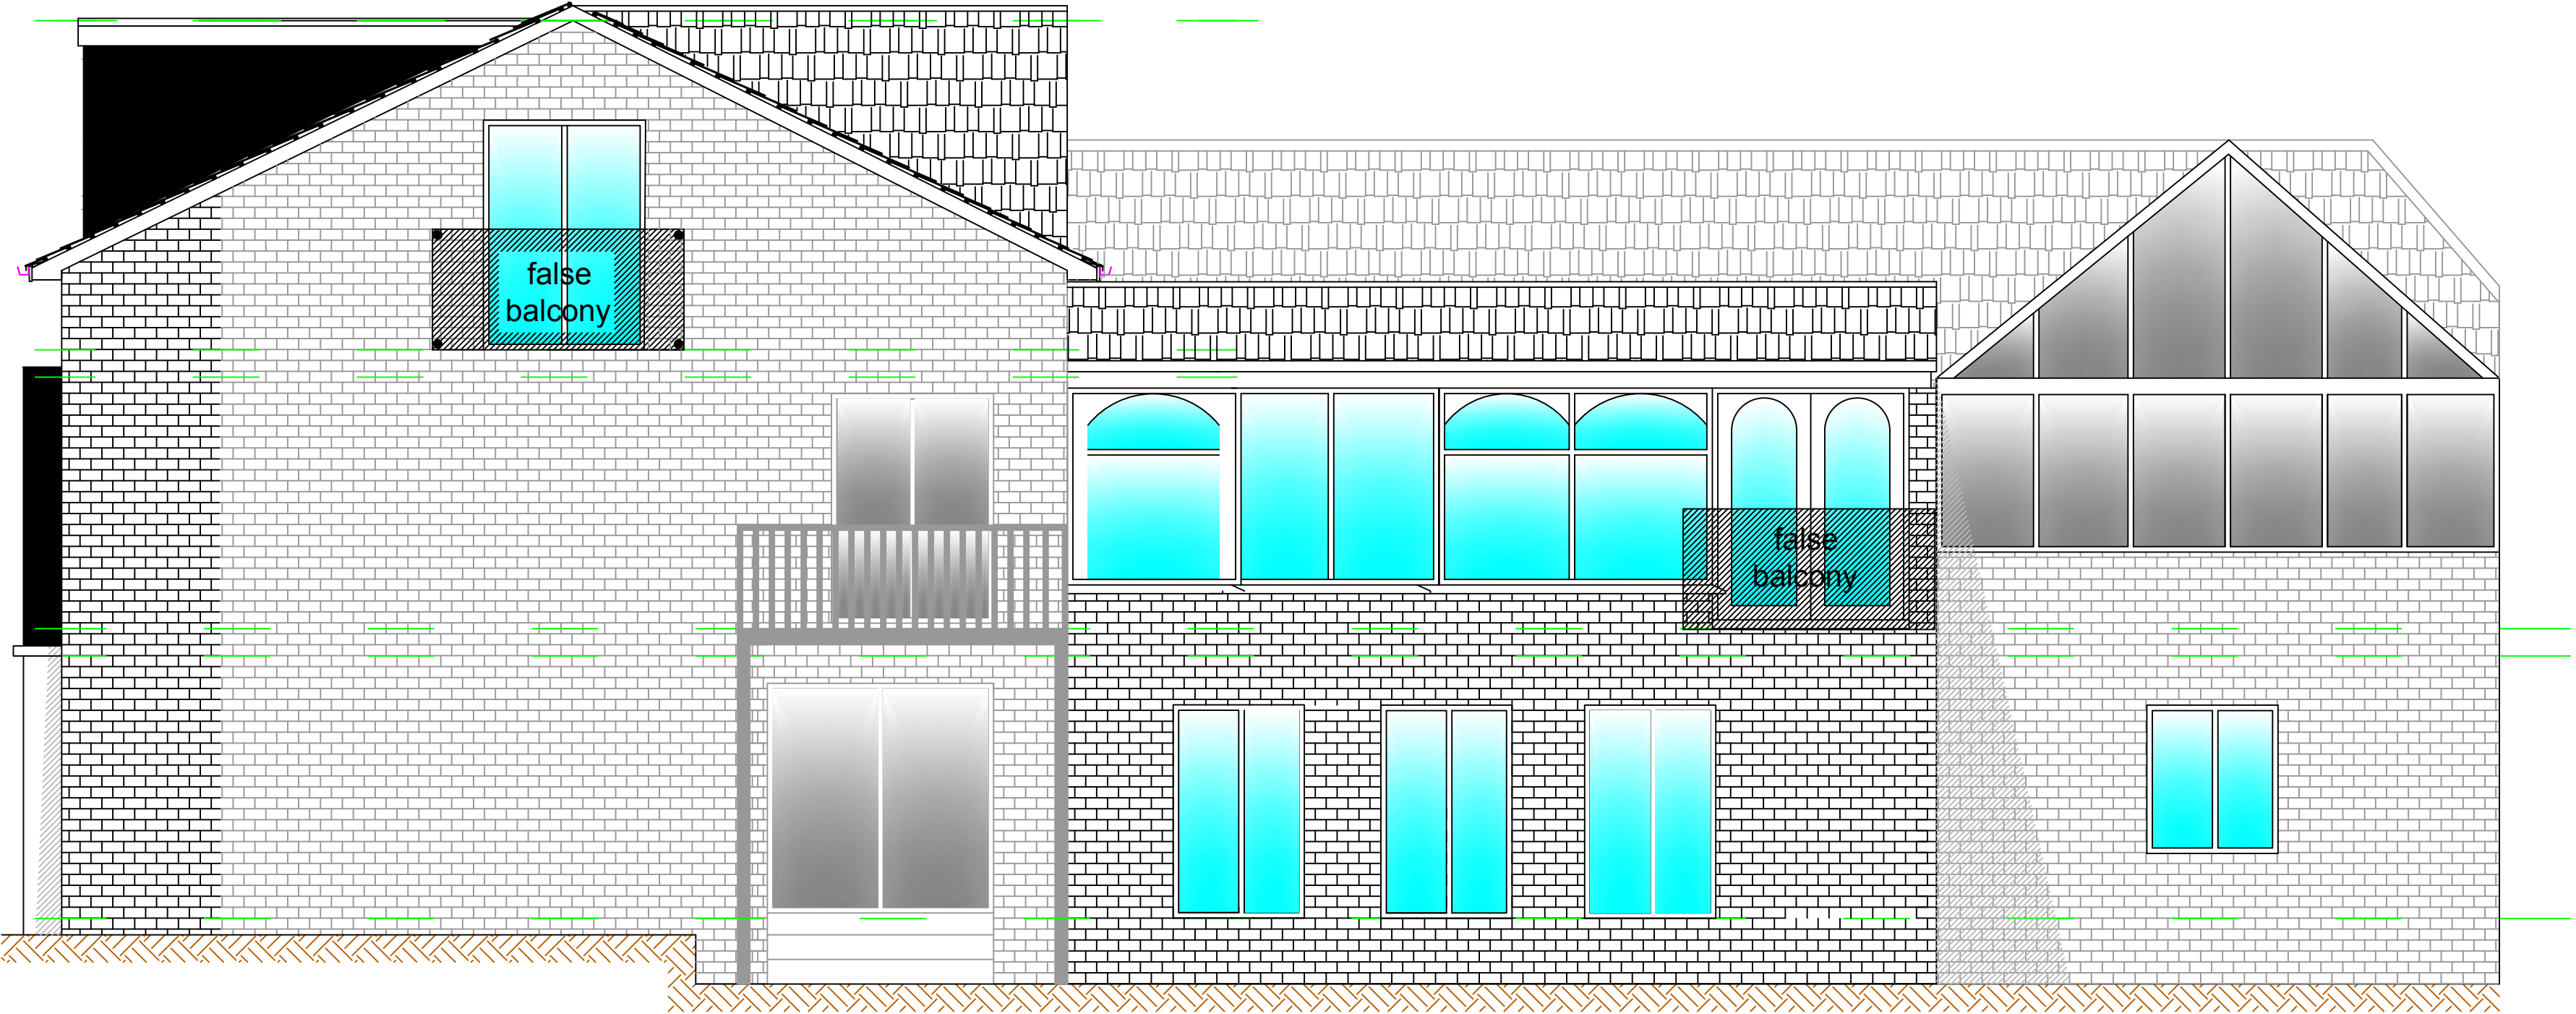

PROPOSED ELEVATION A
1:50 @ A1



ADDRESS
10 bowling green way, rochdale
PROJECT

proposed facelift
REV. REVISION DETAILS