


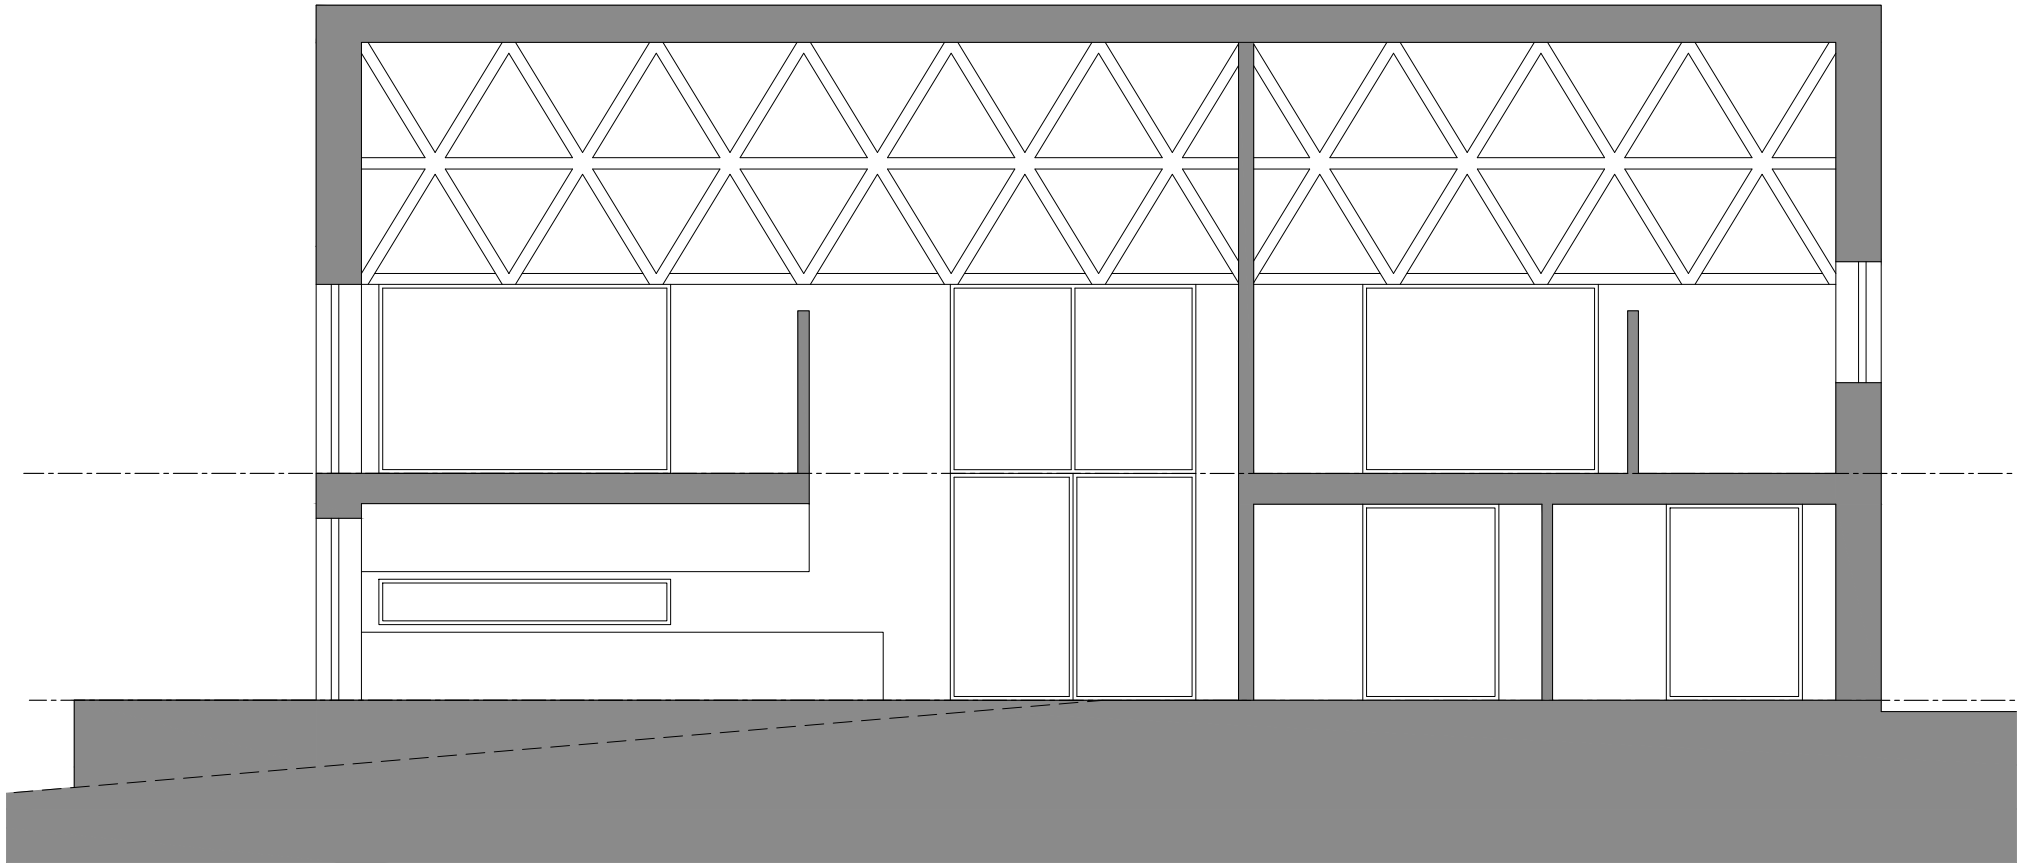

cross section B-B

Mike and Christine Morris
Proposed Dwelling
Wildhouse Court
Widhouse Lane
Milnrow

Section 01

work to figured dimensions

© CJ Partnership owns the copyright of this design / drawing which must not be reproduced in whole or in part without the written permission of CJ Partnership

contract no

3573

drawn by

drawing no

19

date

February 2023

revision

scale @ A3

1:200

Revisions:
A.

planning

Blue Pit Mill Queensway
Castleton Rochdale OL11 2PG

+44 (0)1706 631347
info@cjpartnership.com
www.cjpartnership.com

CJPARTNERSHIP
ENVIRONMENTAL ARCHITECTS

