


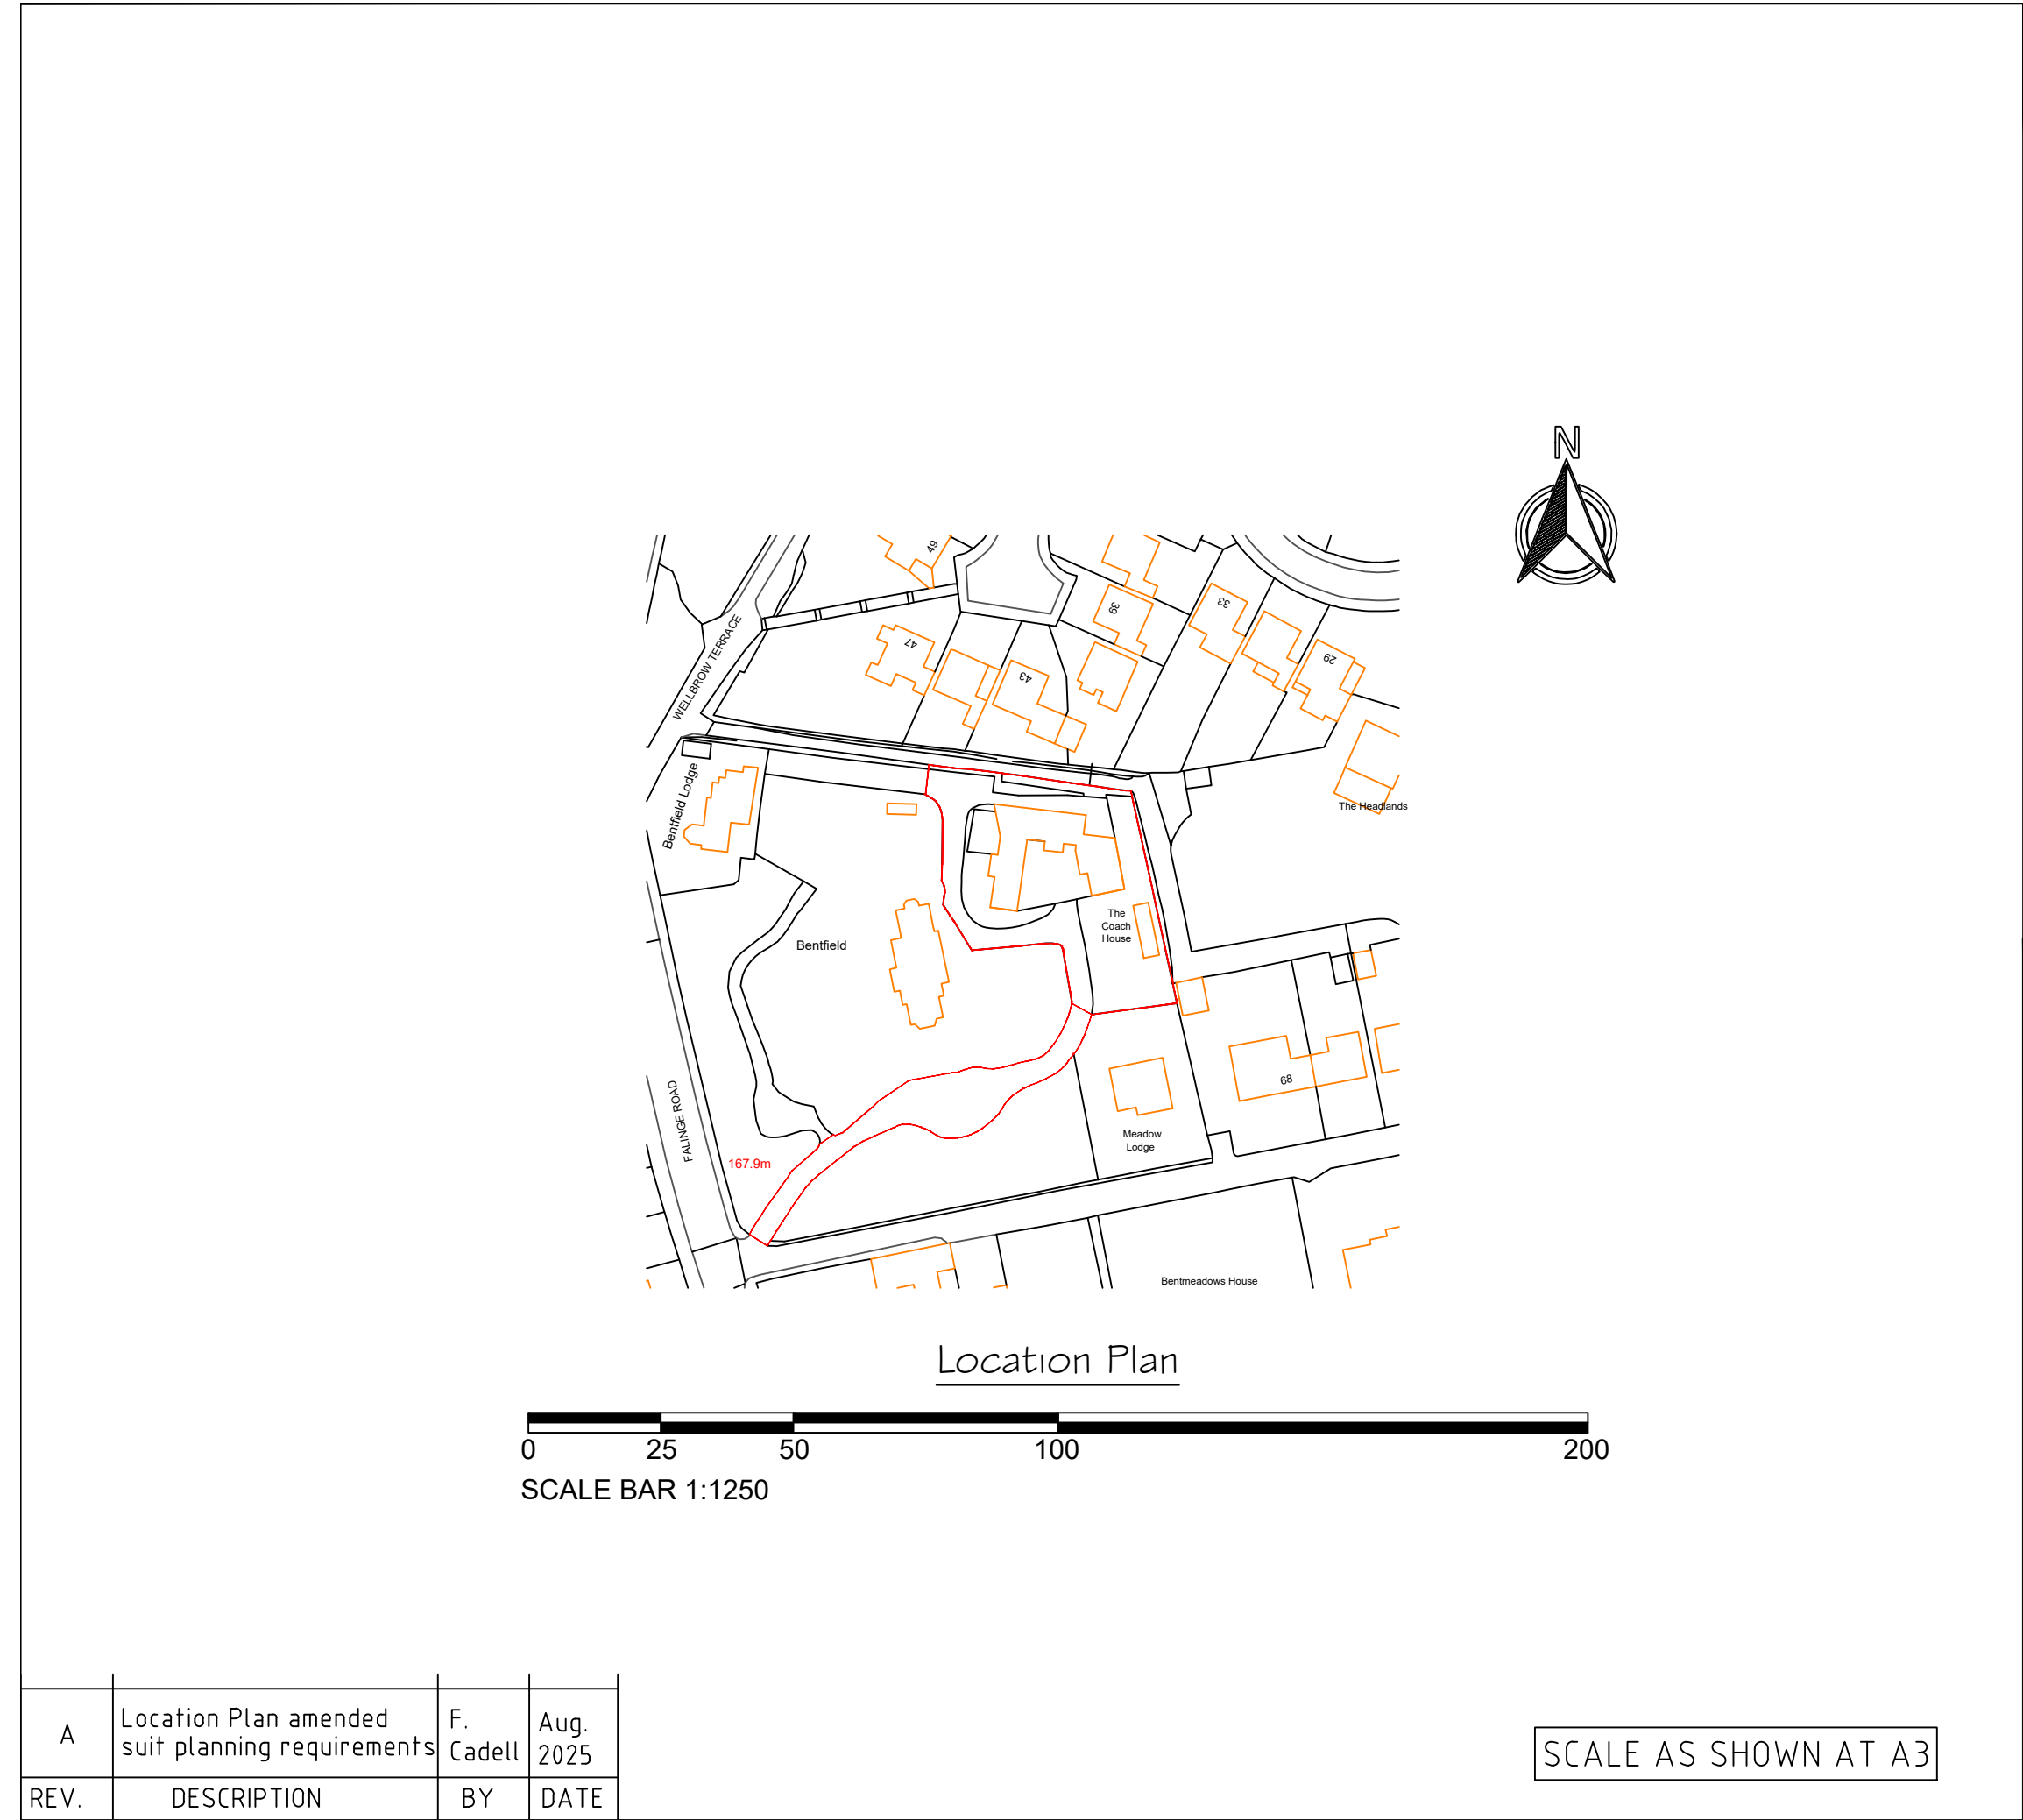

SCALE AS SHOWN AT A3

GENERAL NOTES

- 1. All dimensions are in millimetres unless otherwise noted.
- 2. Contractor to be responsible for checking all dimensions on site prior to work commencing.
- 3. All work to be carried out in accordance with British Standards and Codes of Practice.
- 4. Contractor to be responsible for all necessary temporary support and bracing to ensure stability of the building during the works.

STEELWORK

- 5. All steelwork to be new and grade S355 unless otherwise noted.
- 6. All bolts to be grade 8.8.
- 7. All welds to be 6mm fillet unless otherwise noted.
- 8. All steelwork to be blast cleaned to Sa 2.5, steelwork to receive two coats of zinc phosphate primer except where encased in concrete. Any damage to be touched up on site.
- 10. Steelwork to be provided with 1 layer of 12.5mm plasterboard & skim to give ½ hour fire protection.

Client		
Ian O'Neill		
Job		
The Coach House Rochdale OL12 6LD		
Drg		
Location Plan		
Drawn	Date	Scale
F.Cadell	Feb. 2025	As Shown
Job No.		Drg No.
D25.01.13		P07A

Gamble King and Noone Ltd
Consulting Structural Engineers & Building Surveyors.

5 Queen Street
Oldham
OL1 1RD
Tel 0161 652 1183
Mobile: 07756 902 604
07725 145 369