
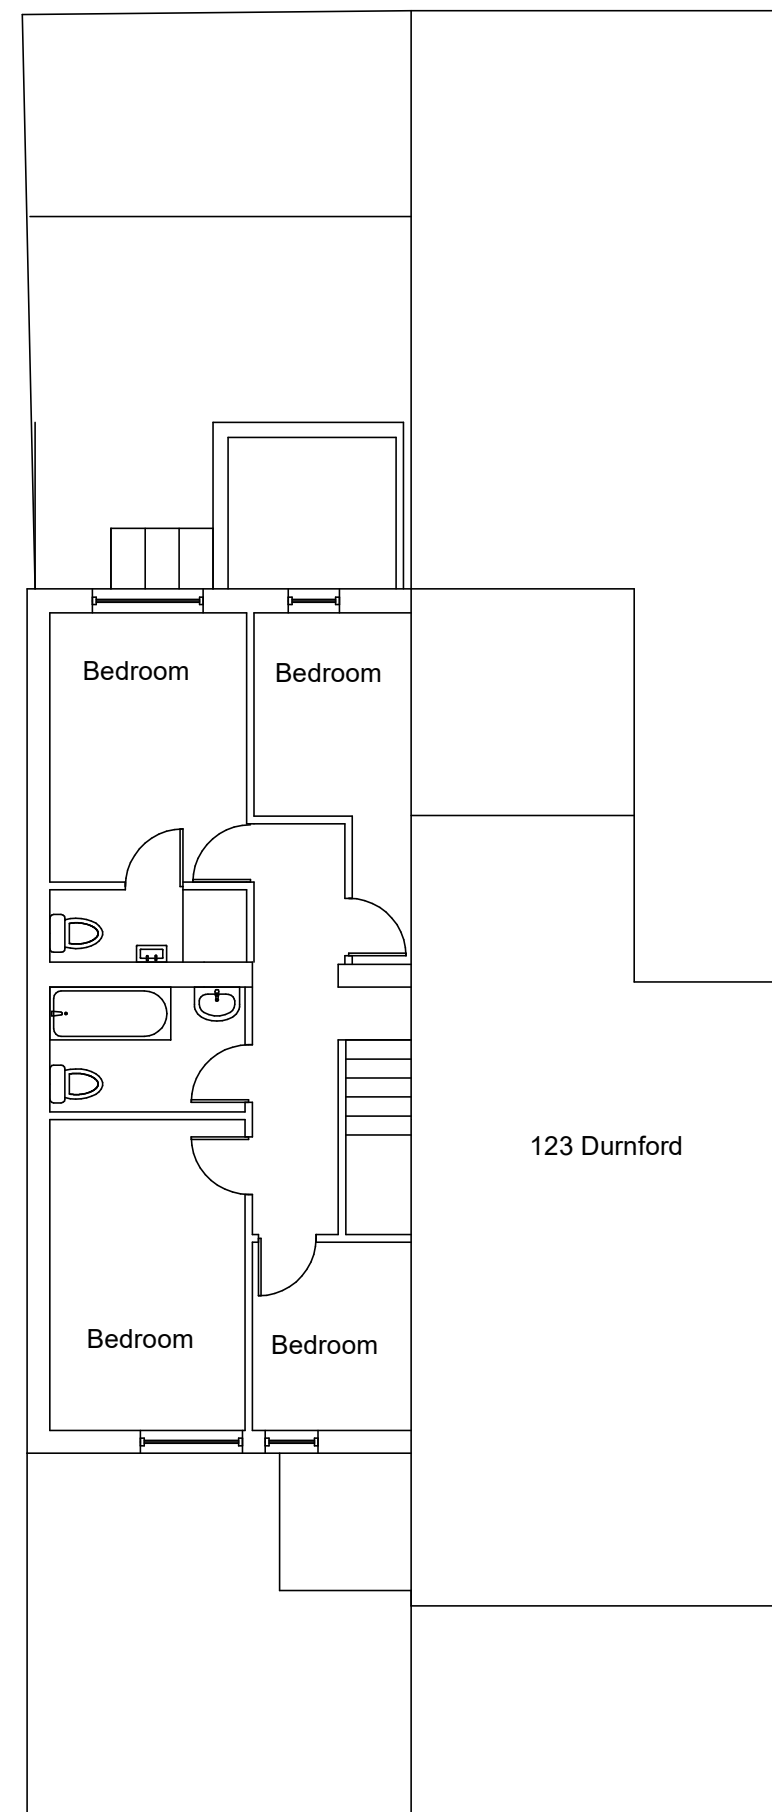


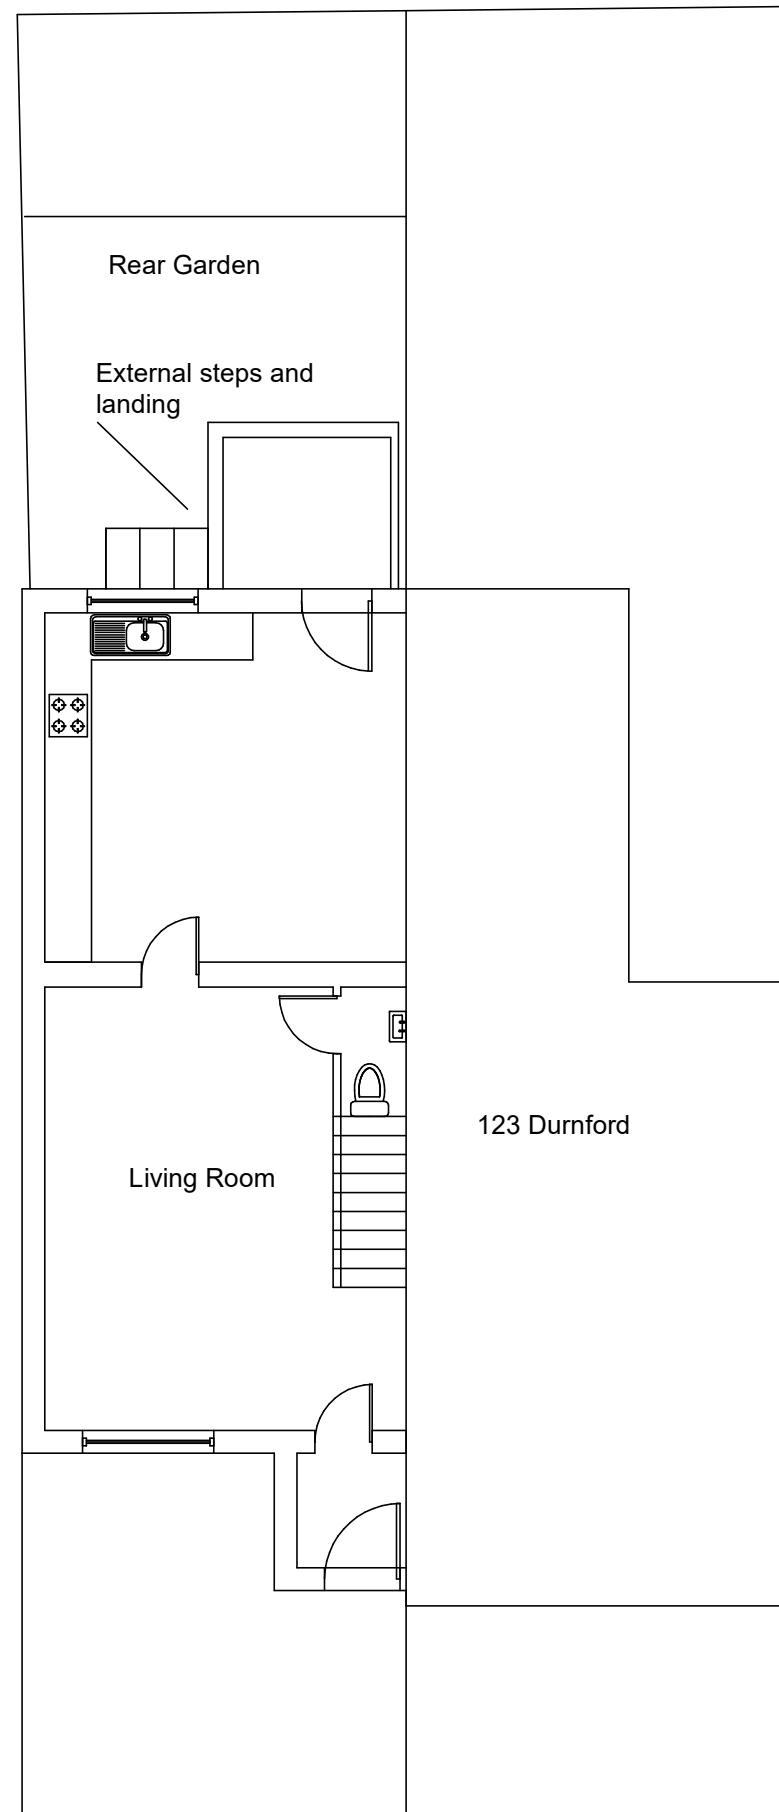

This drawing has been prepared for the purposes of obtaining consent for the alterations shown. DO NOT SCALE. This is not a setting out drawing-all contractors must check and confirm dimensions on site, and notify designer as required regarding inaccurate dimensions. Levels to be determined by main contractor-should this be incompatible with the design of work main contractor should inform designer.

123a Durnford Street Middleton M24 5TS

Conservatory at rear of house in
Conservation Area
Drawing 3- Existing Plans

Drawing Number 2223-03
Loganbuilding@outlook.com

07904 649901
Scale 1:100 @A3