

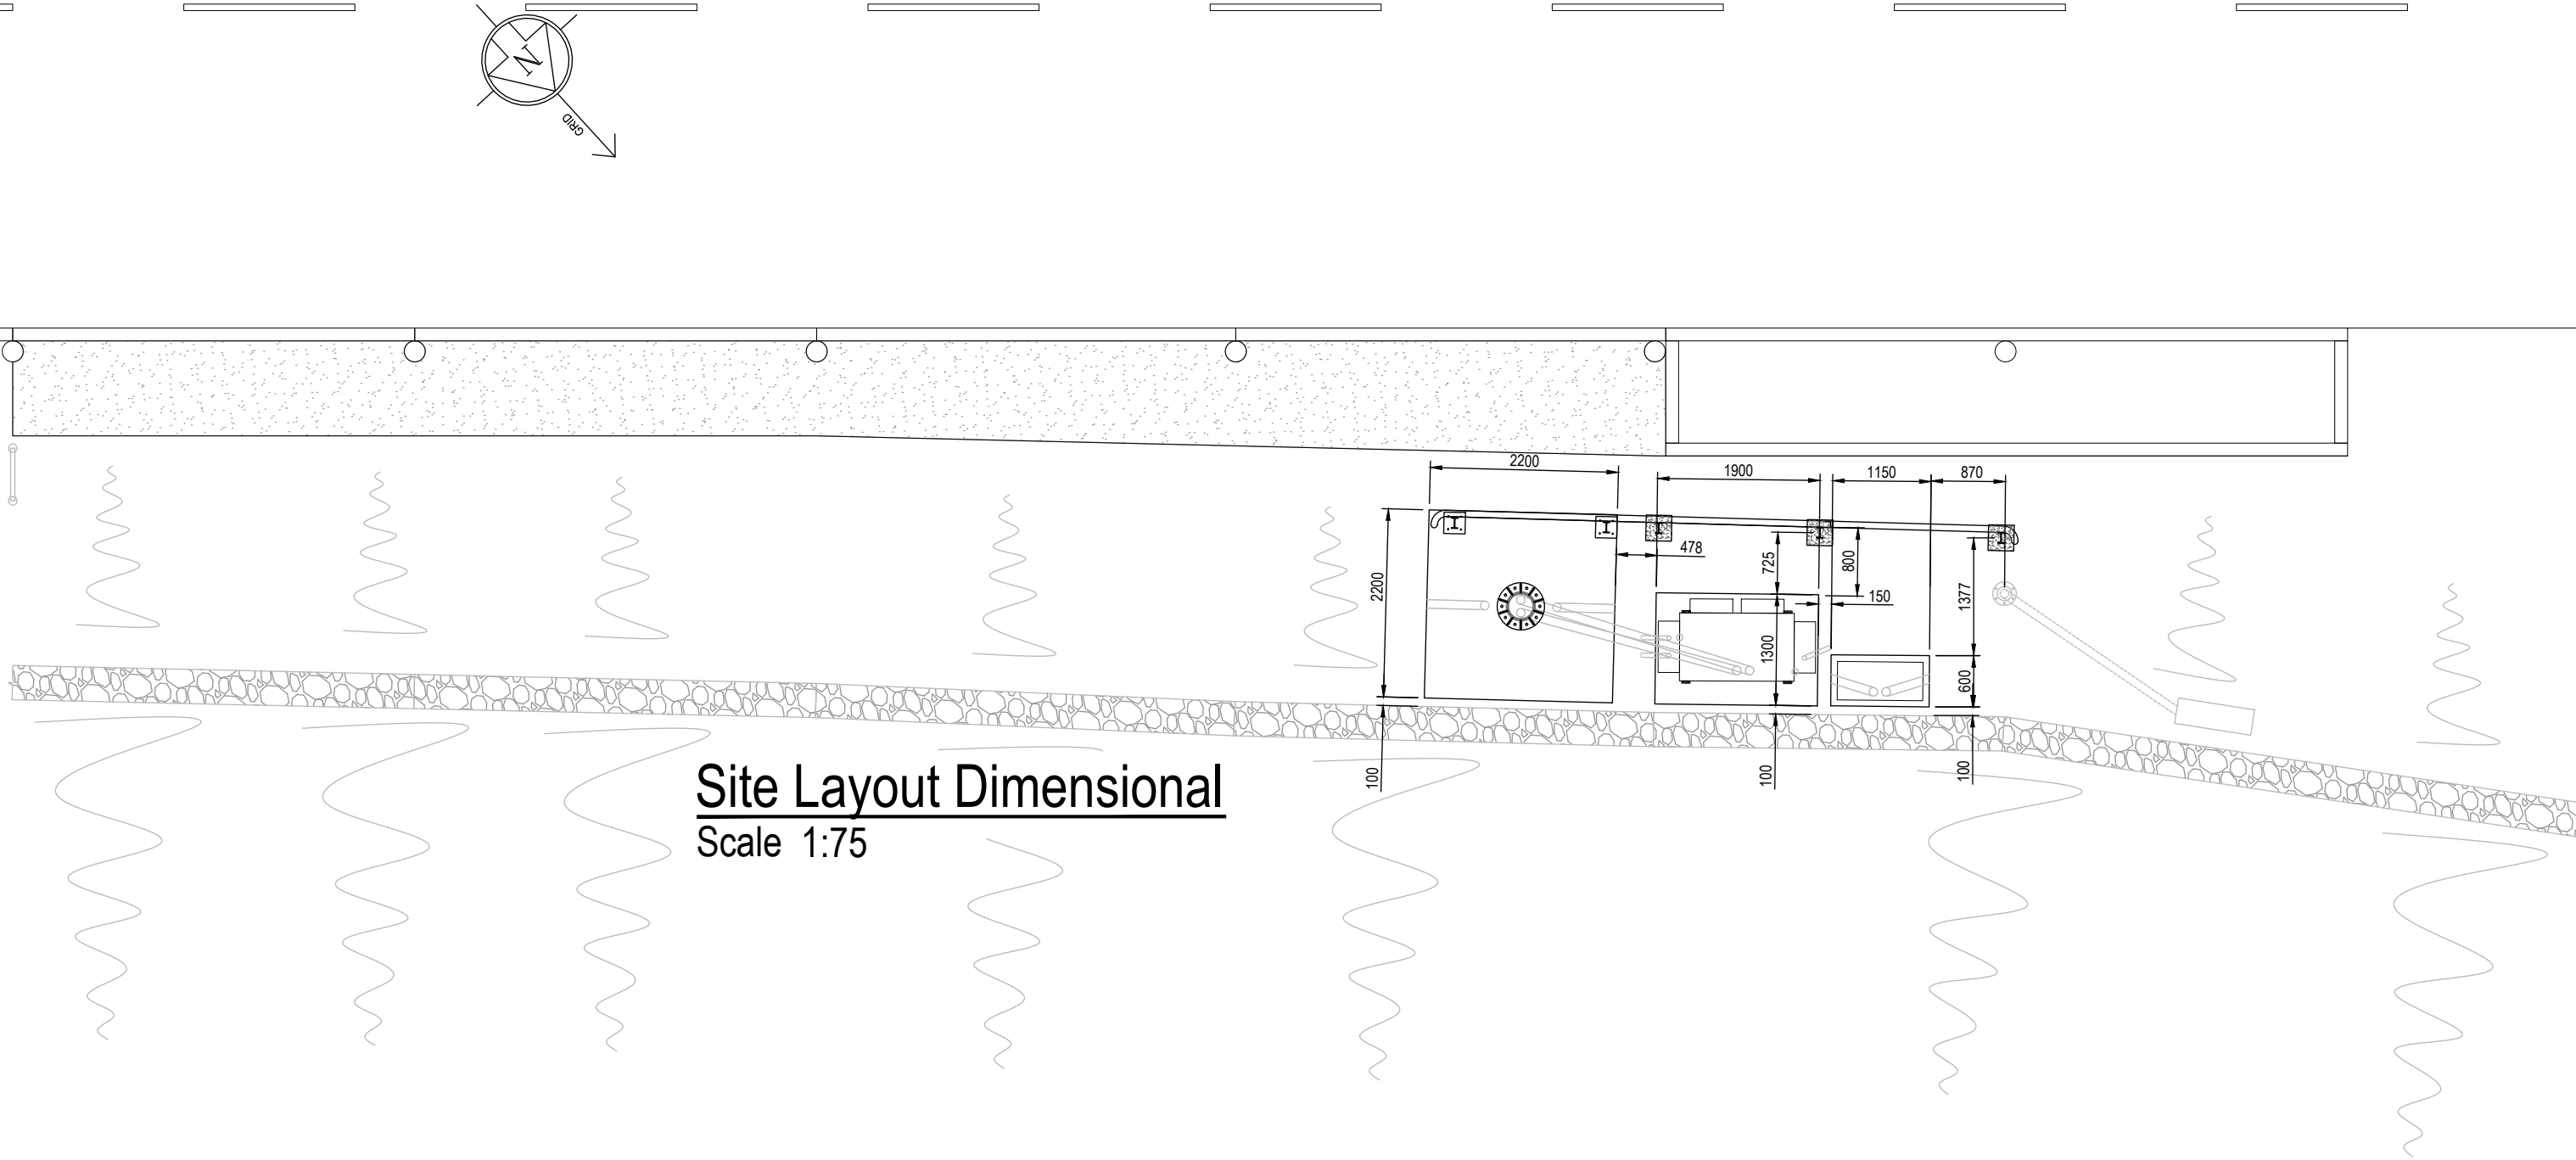


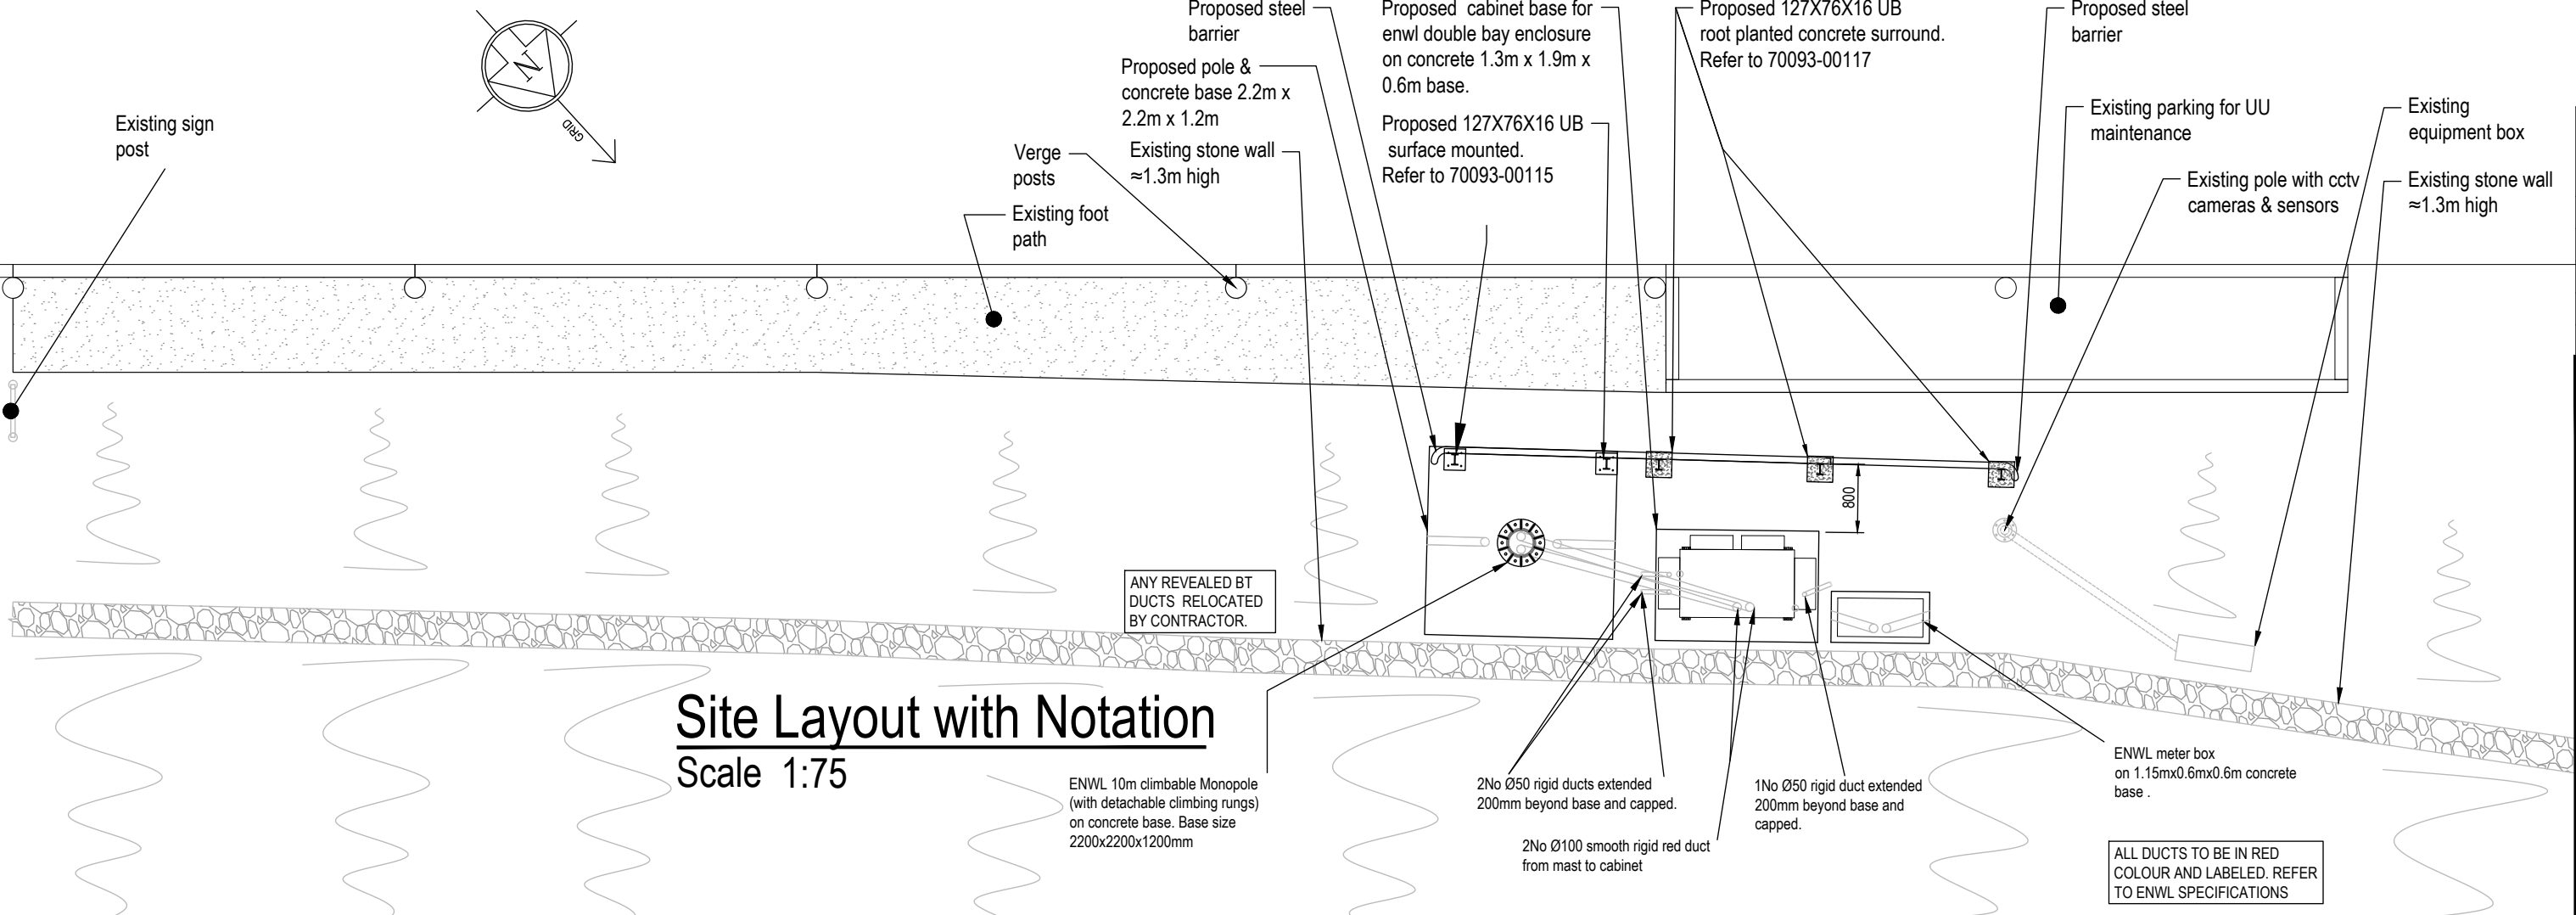

Site Layout Dimensional
Scale 1:75

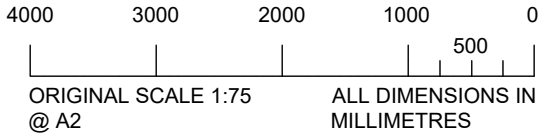

Site Layout with Notation
Scale 1:75

THIS DRAWING AND ANY INFORMATION OR DESCRIPTIVE MATTER SET OUT HEREON ARE THE CONFIDENTIAL AND COPYRIGHT PROPERTY OF ELECTRICITY NORTH WEST LIMITED AND MUST NOT BE DISCLOSED, LOANED, COPIED OR USED FOR ANY PURPOSE WITHOUT WRITTEN PERMISSION.

REV	AMENDMENTS	DRAWN	APP.	DATE
001	ISSUED FOR TENDER	DT HUGHES	AH	04/05/2023

ELECTRICITY NORTH WEST
FREDERICK ROAD
SALFORD M6 6QH

OWD BETTS INN
ENWL TRANSMISSION NETWORK
EDENFIELD RD, OL12 7TY
SITE LAYOUT

SCALE	AS NOTED	SITE NAME	EDENFIELD RD, OL12 7TY		
DRAWN	DT HUGHES	PROJECT	ENWL TRANSMISSION NETWORK		
APPROVED	A. Ho	P.F.R. NO.	70093	DWG STATUS	TENDER
DATE	APRIL 2023	DRAWING NUMBER			REVISION
SHEET SIZE	A2	70093-00111			001
OLD DWG NO	-				