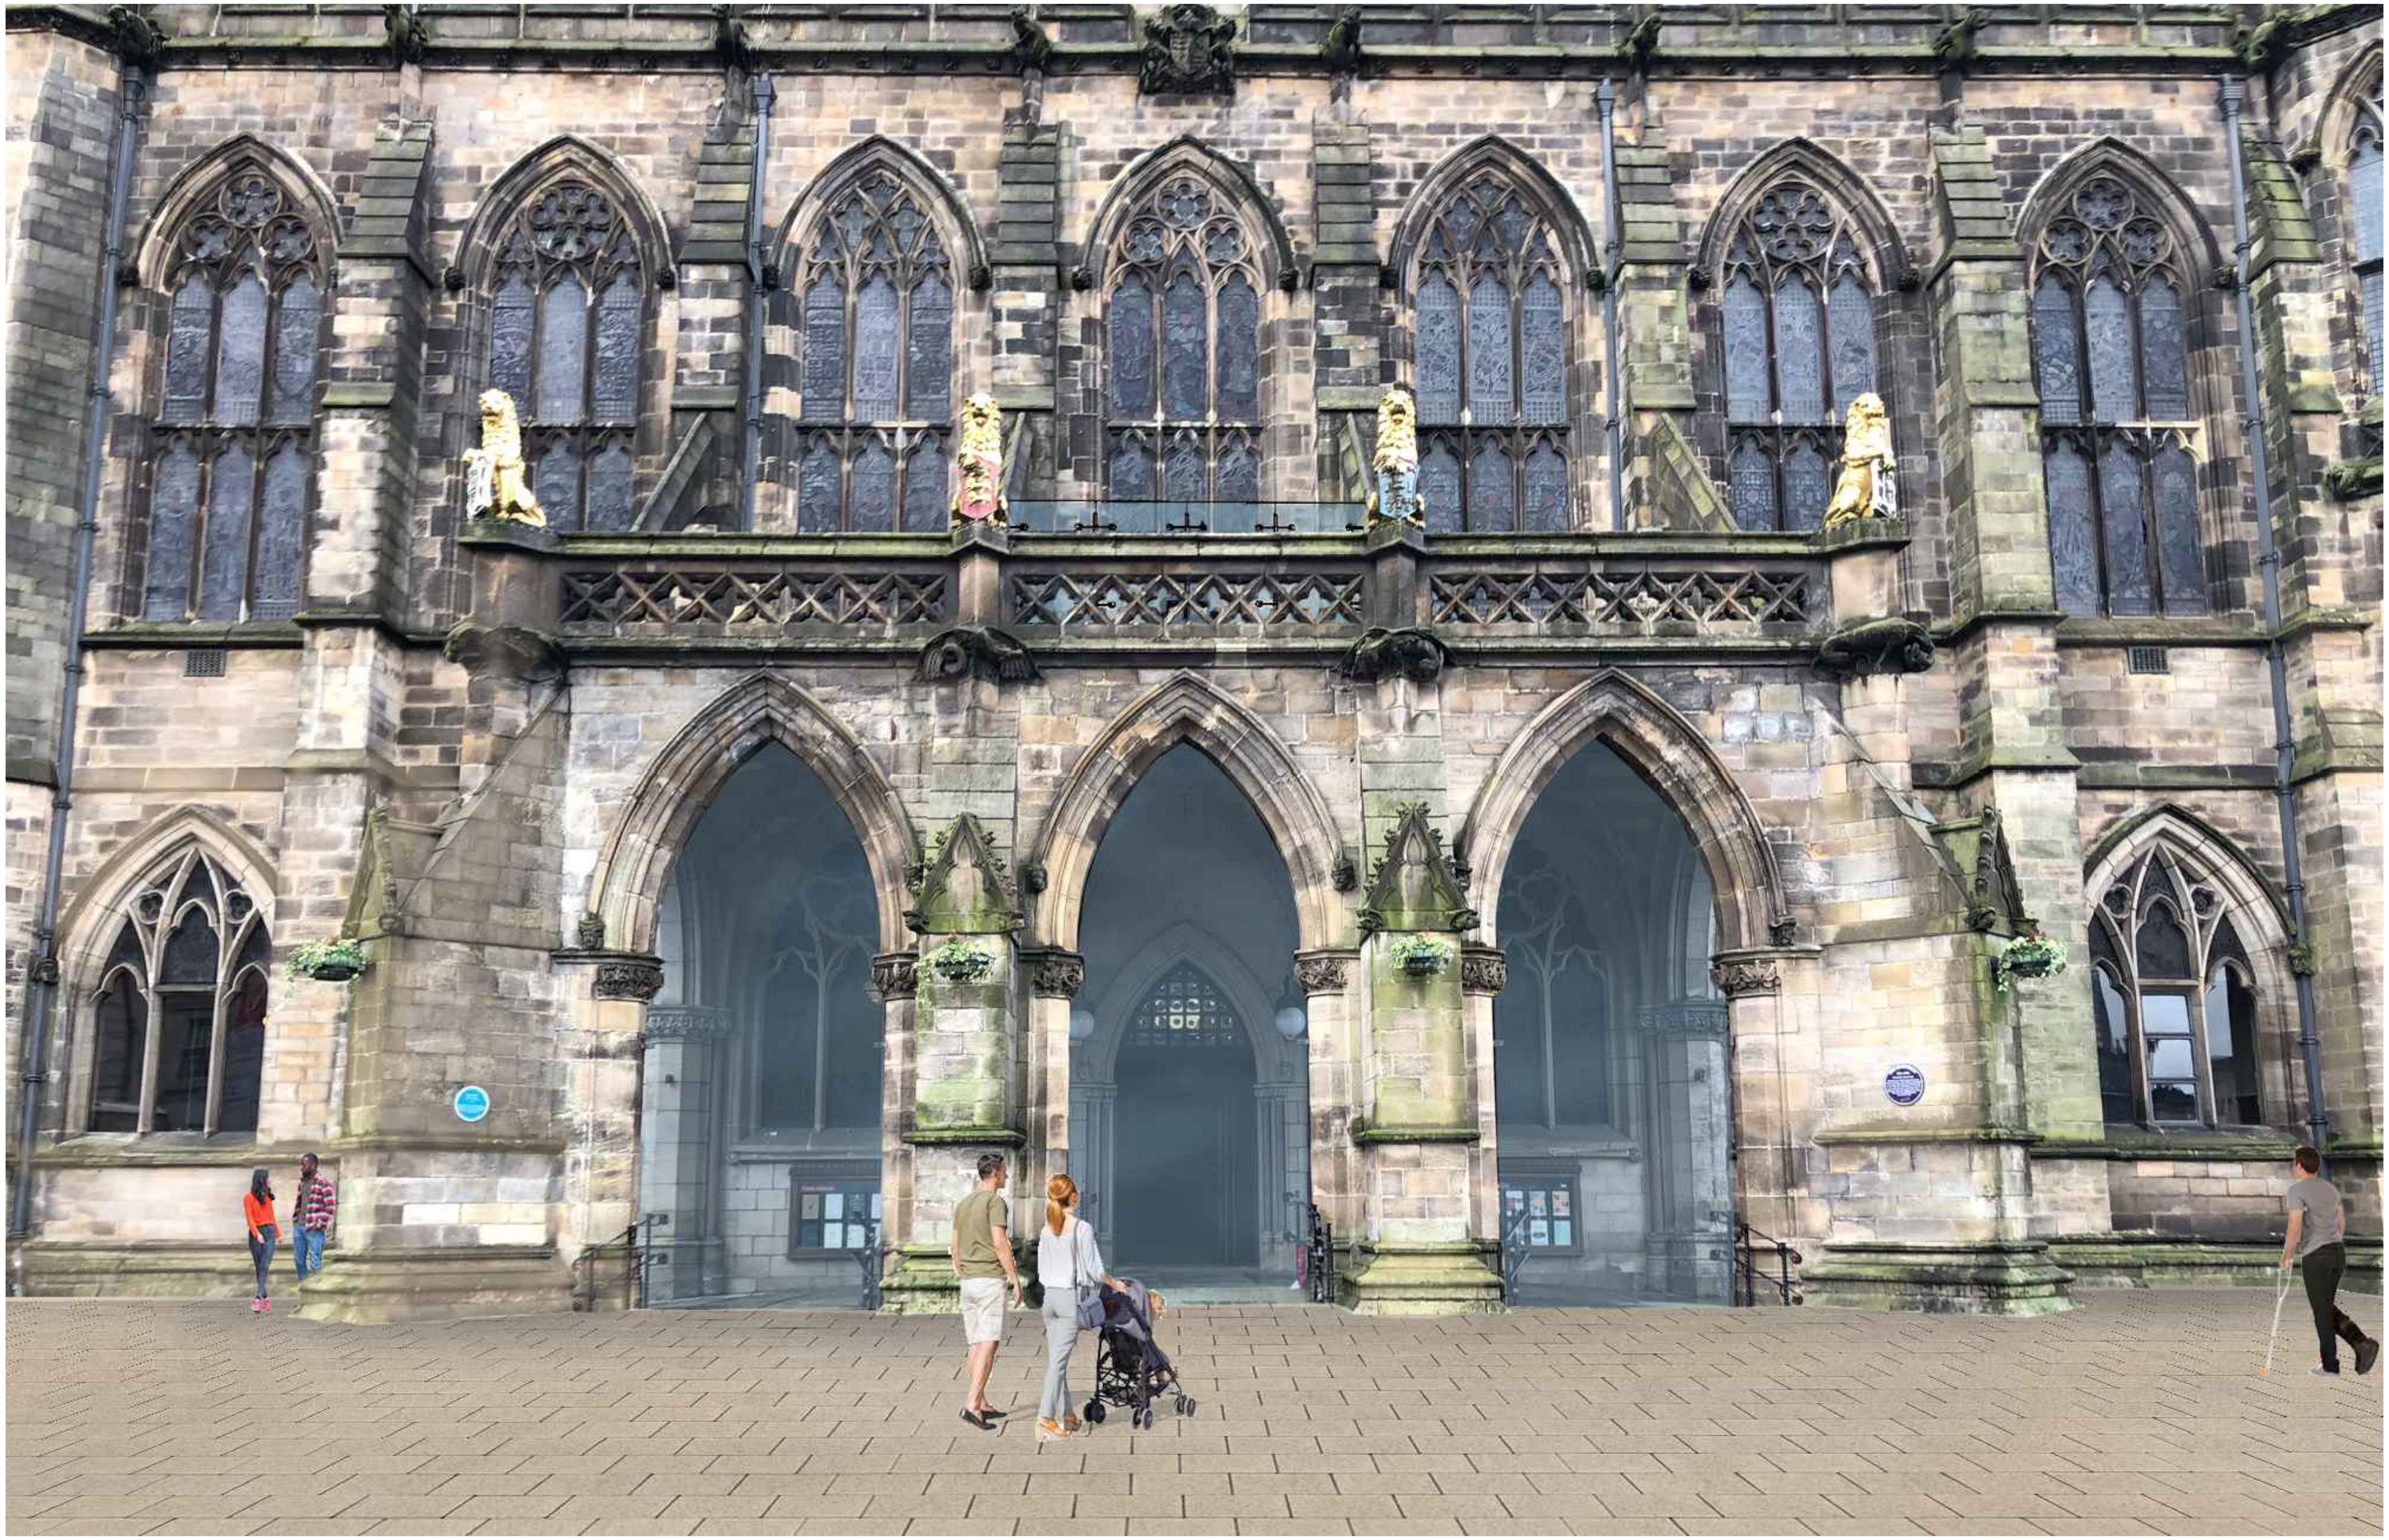

Notes

1. Any dwg format drawing is to be read in conjunction with and at the scale of the accompanying pdf.
2. Where colours other than black or grey are used, the drawing must be plotted in colour.
3. For status 'C' (Construction) drawings all dimensions are to be checked on site by the contractor, scaling is for Local Authority purposes only.
4. Unless otherwise indicated, all dimensions are in millimeters.
5. All information on this drawing is to be read in conjunction with the relevant Donald Insall Associates specification and trade contractors' drawings and information by specialists.
6. In the event of any discrepancy, please contact us immediately.
7. This drawing may contain survey information by others and is to be used solely for the purposes for which it was issued.
8. These are uncontrolled documents issued for information purposes only. If you have any queries regarding the drawings, please contact DIA immediately.
9. Please note DIA cannot be held responsible for any errors arising from changes made to an uncontrolled dwg file.

Status codes

S0	Work in Progress	**D1**	Suitable for Costing
S1	Suitable for Co-ordination	**D2**	Suitable for Tender
S2	Suitable for Information	**D3**	Suitable for Contractor Design
S3	Suitable for Review & Comment	**D4**	Suitable for Manufacture/Procurement
S4	Suitable for Stage Approval		

A1,A2,A3, An etc. Approved and accepted as stage complete
B1,B2,B3, Bn etc. Partially signed off: with minor comments from the Client

CR Construction Record

P01	11-01-23	CZS	ARF	Initial issue					
Rev	Date	Dwn	Auth	Revision	Rev	Date	Dwn	Auth	Revision

DRAFT

Do ld Ins ll Ass iates
Chartered A tects a istoric Buildin onsultants

egate House, 5 r C
+ 01244 350 063
che r@insall-archi s.co.uk

Rochdale T wn H
for Rochda Dev opment gency

Phase T ee
orte Cochere Vi 3

Scale	Status	
50	S3	For Pre App

File Name

RTH.06	- L	- Z	- ZZ	- DR	- A	- 33	P01
Project	Originator	Volume	Level	Type	Role	Number	Revision

© 2019 DONALD INSALL ASSOCIATES LTD