
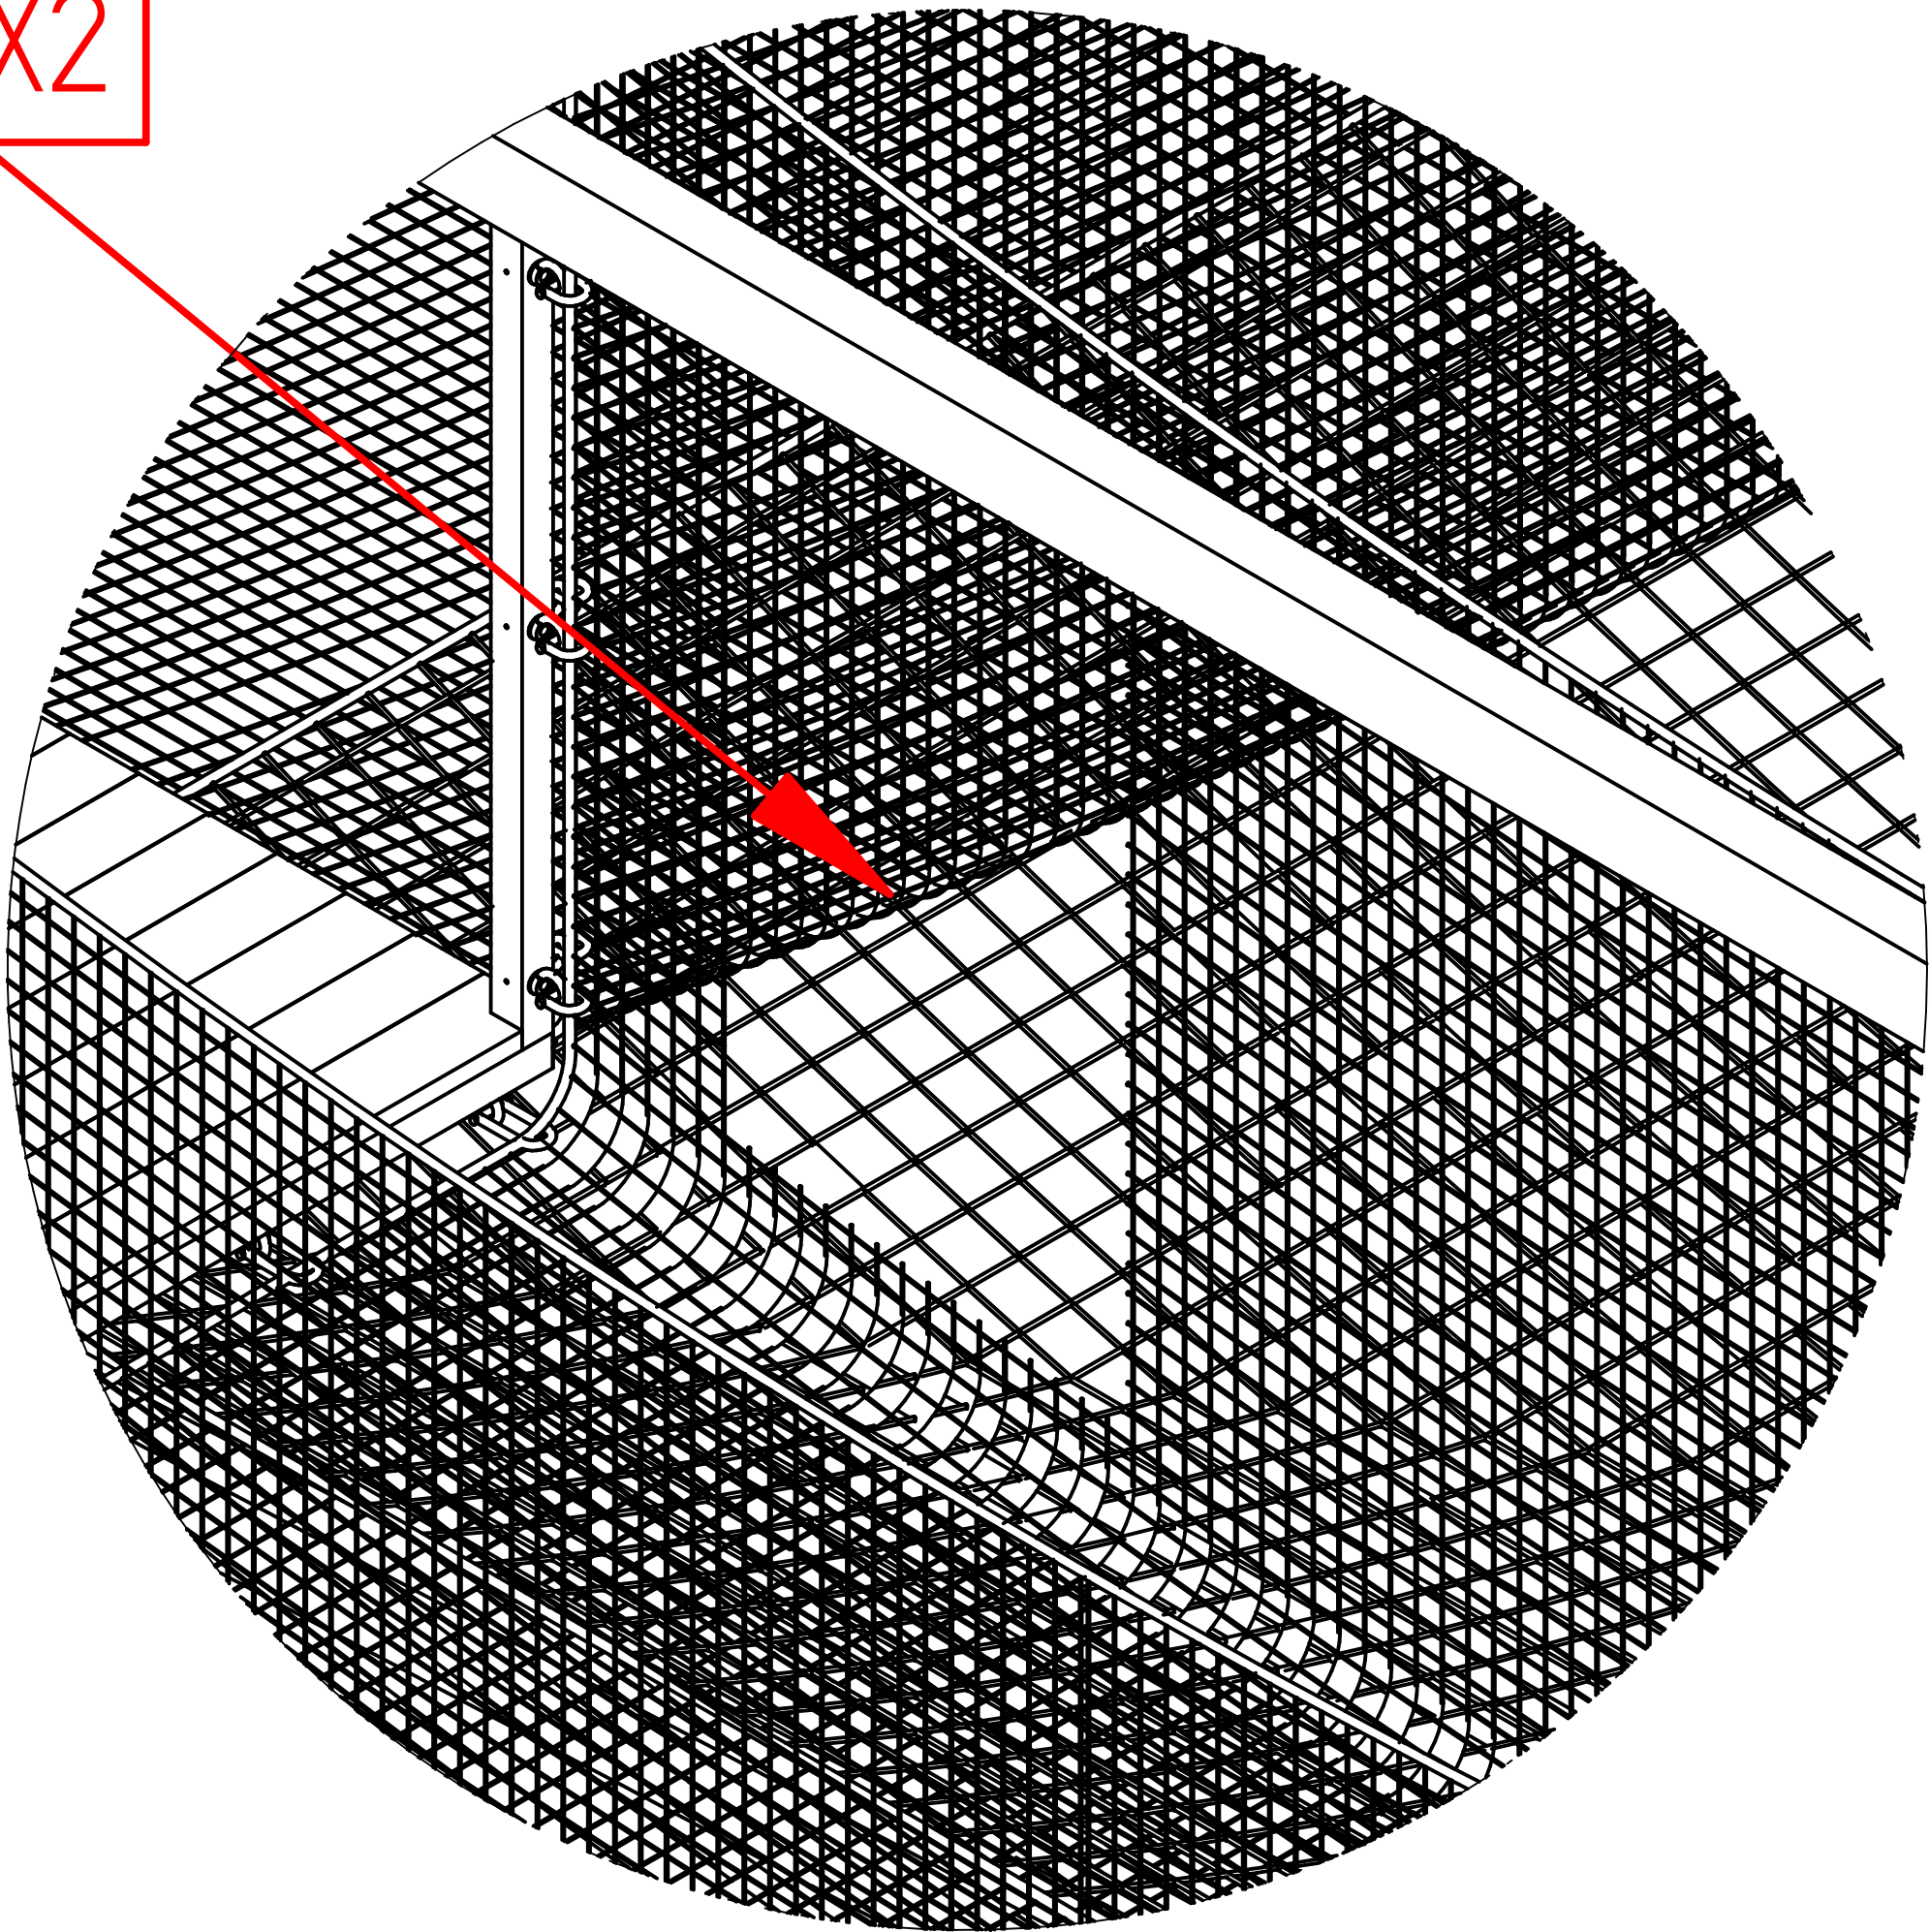



Large Bounce Net - Openings

OPENINGS X2

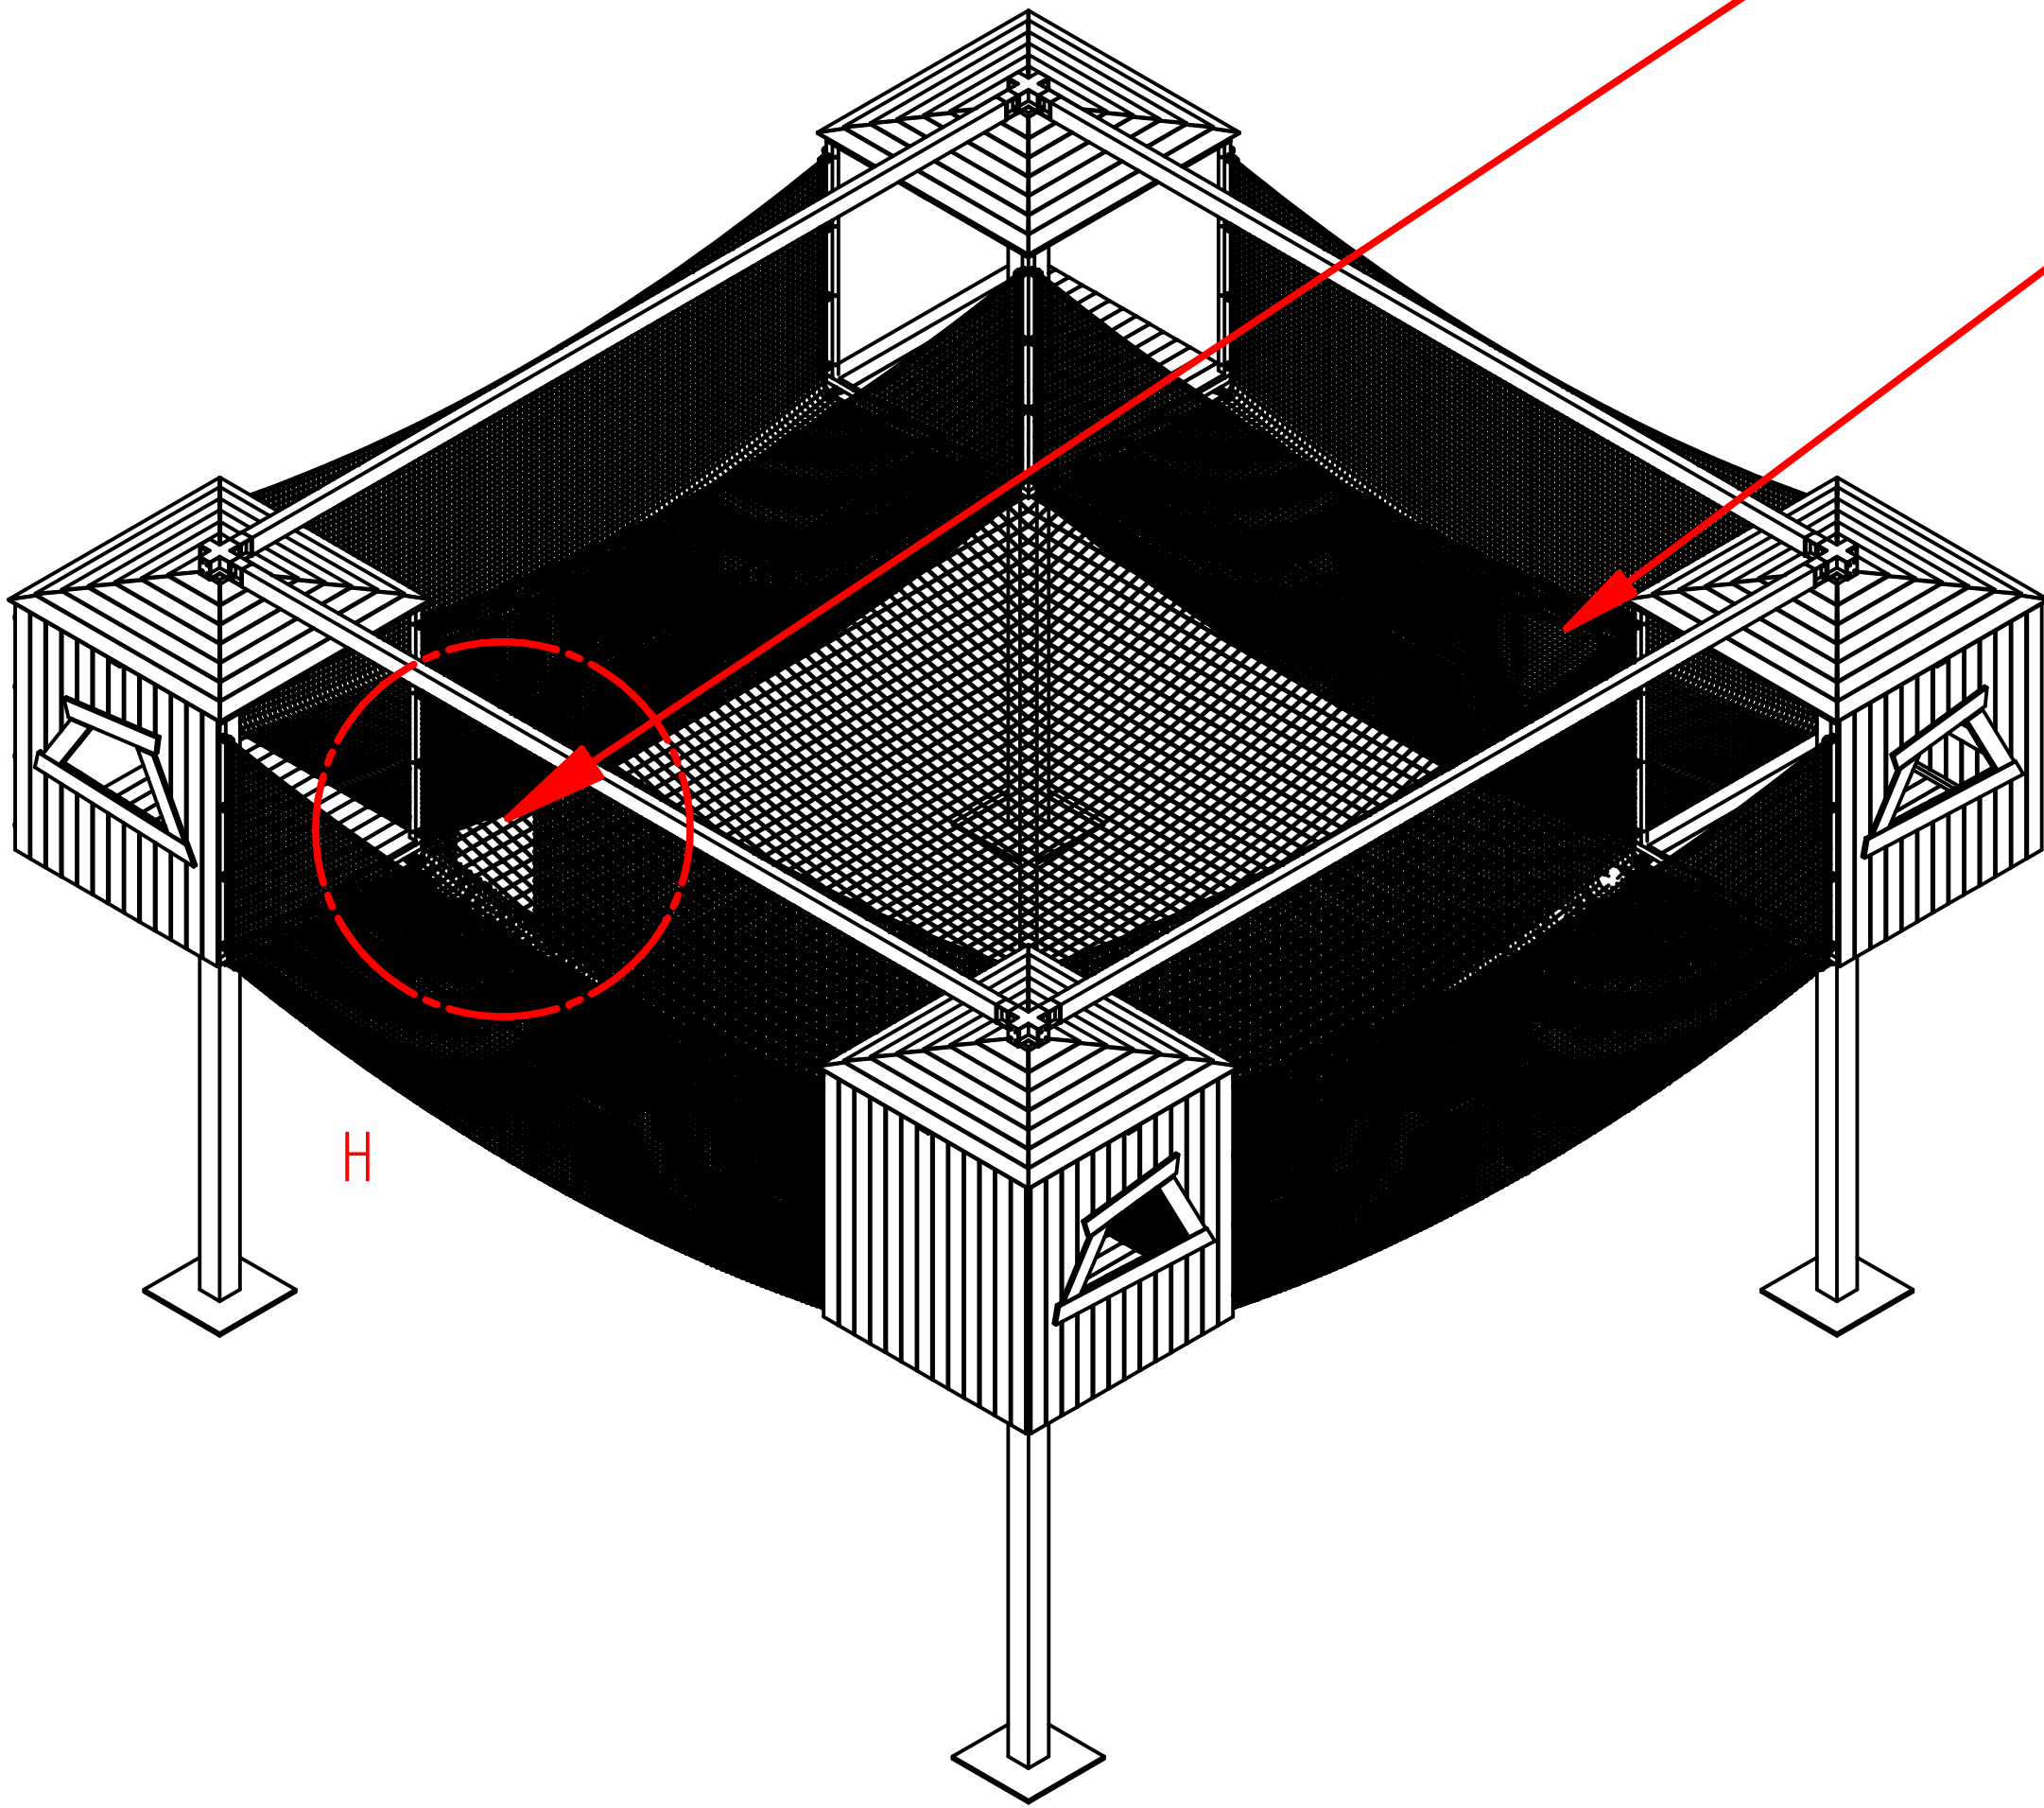


DETAIL H

CONNECTED UNDER THE
TOWER M20 EYEBOLTS

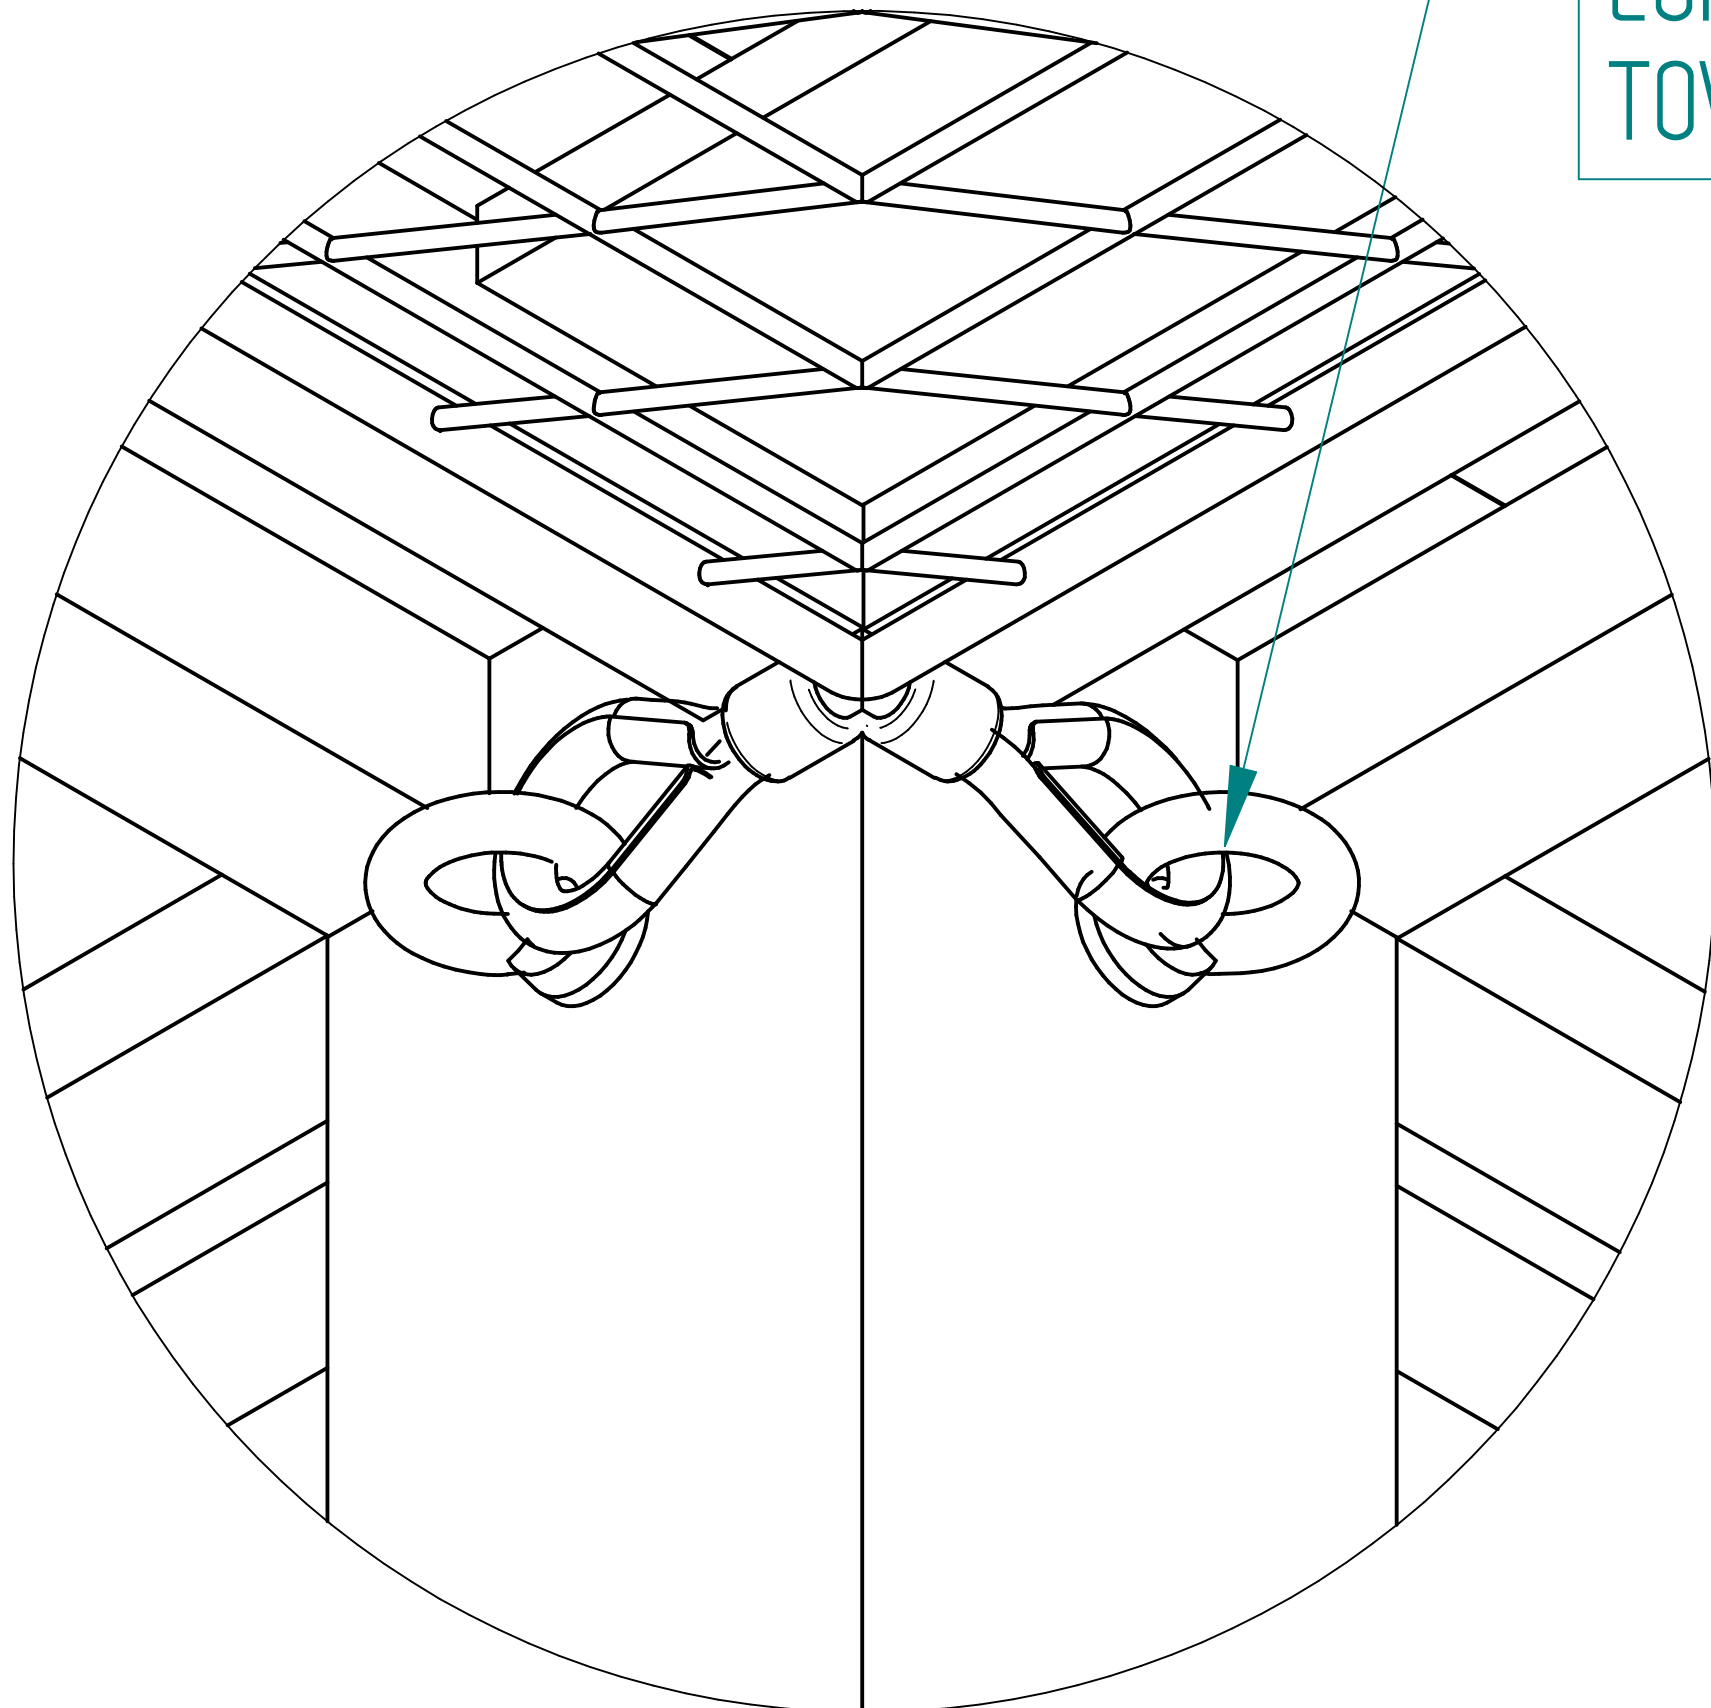

DETAIL I

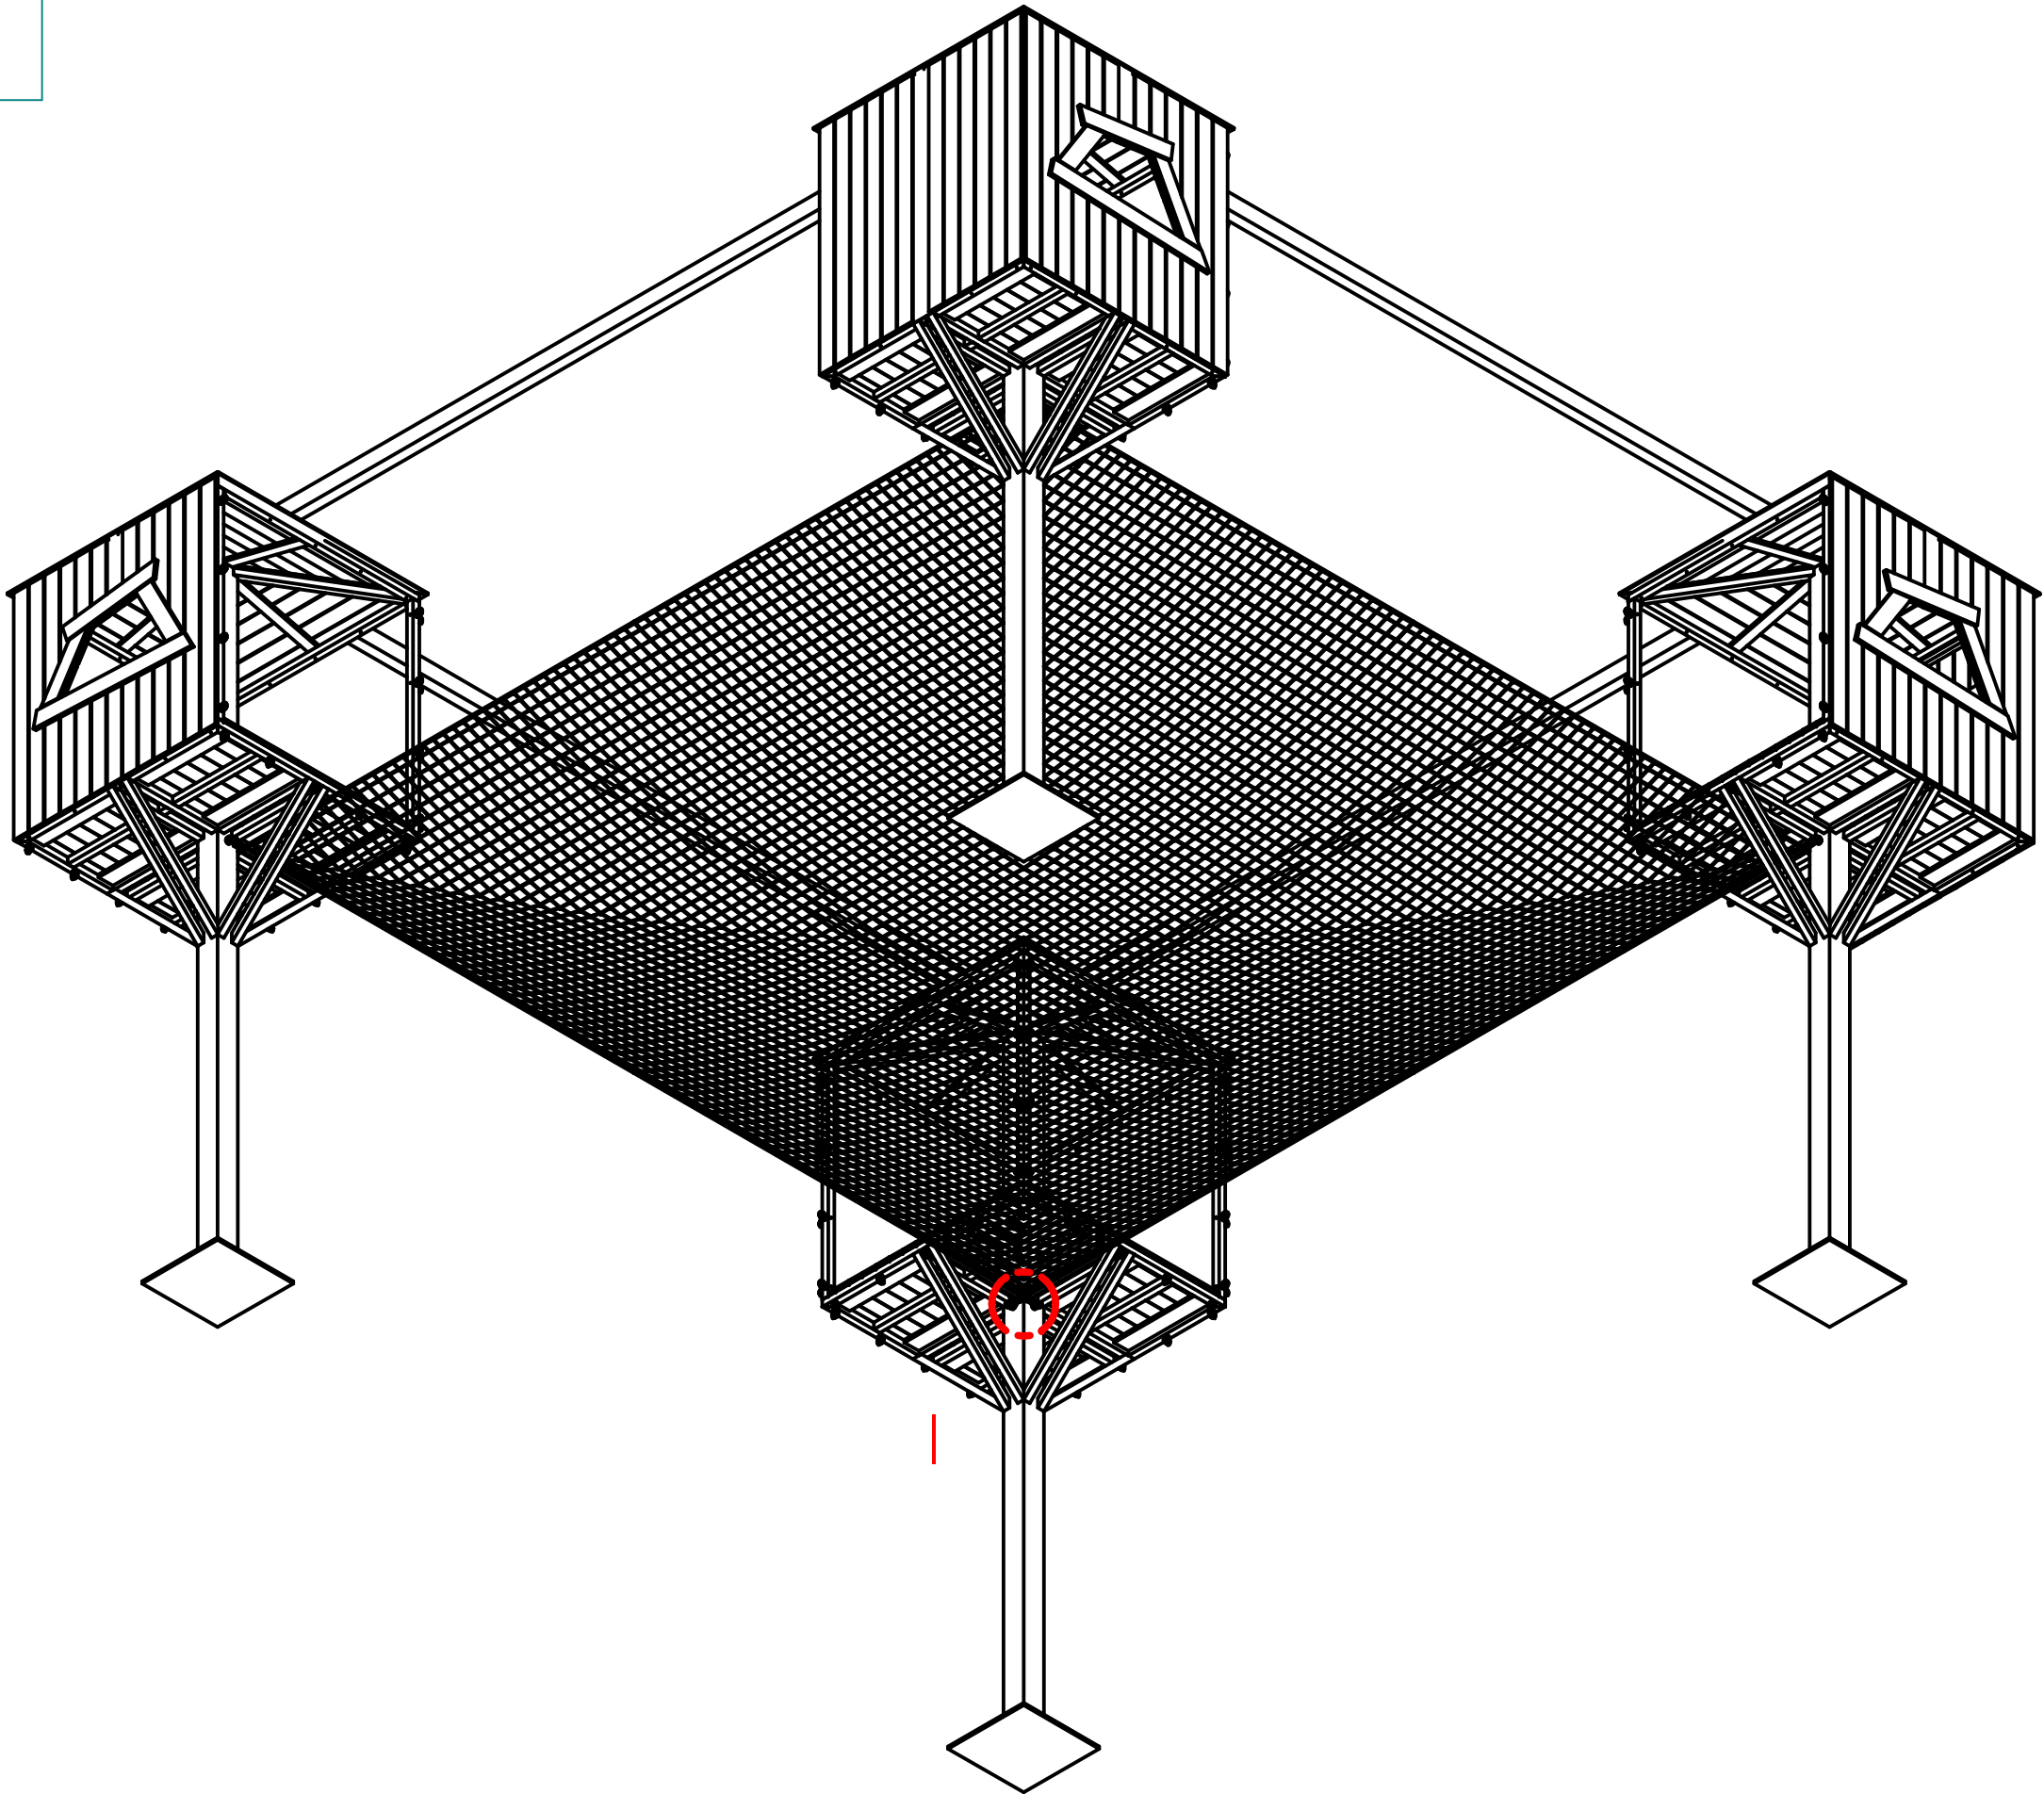

Rev	Modifications	Date	Approved
A	New Drawing	28/10/21	BW
B	Revision as per planning req	15/07/22	BW
C	Redesign to accomodate slope	01/09/23	BW
D	Updated with additional information requested	18/01/24	BW
E	Materials Added	30/01/24	BW