

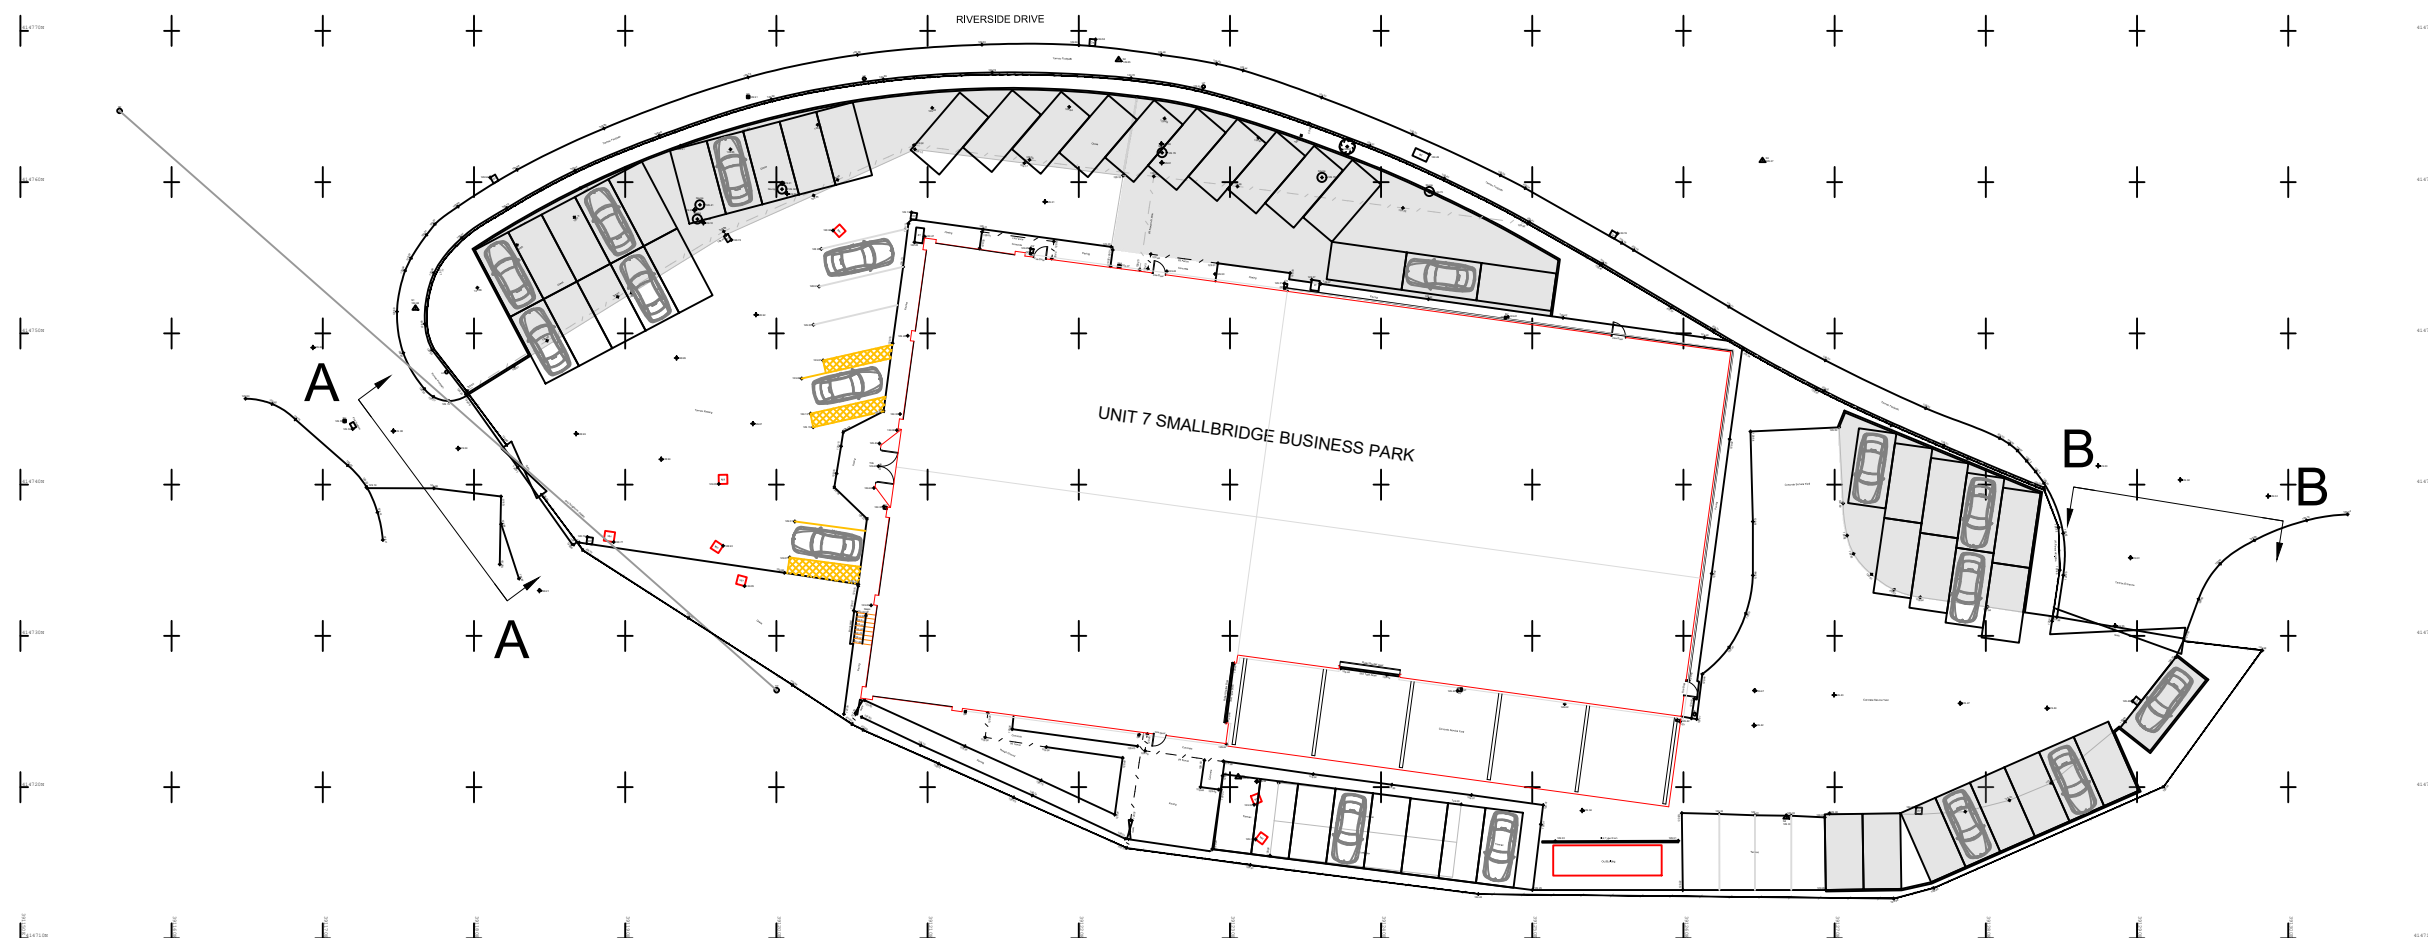


NORTH

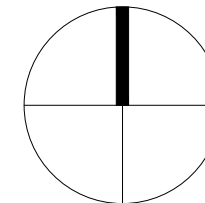


KEY PLAN

scale 1-500

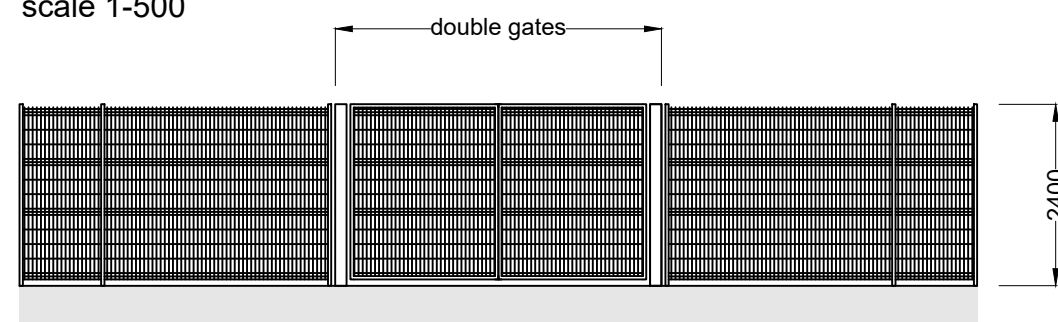


ELEVATION AA: PROPOSED

scale 1-100

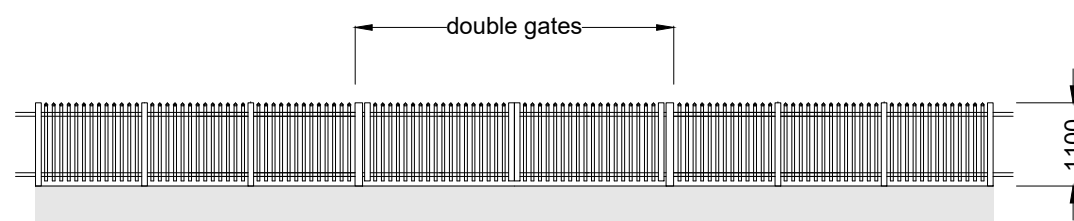


ELEVATION AA: EXISTING

scale 1-100

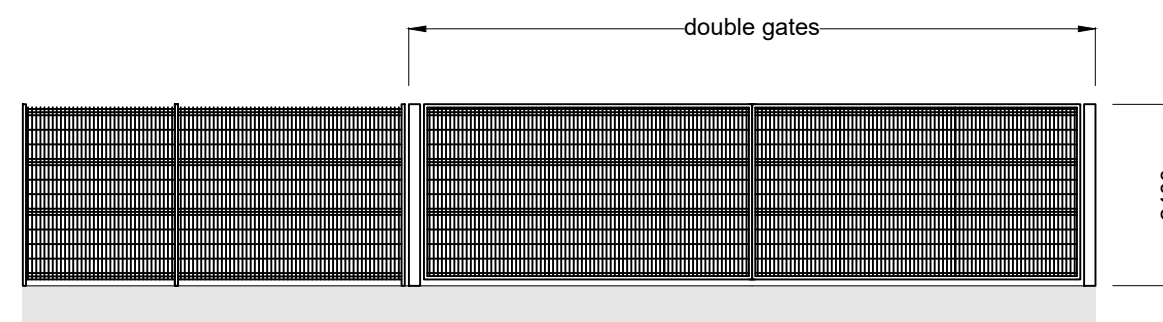

ELEVATION BB: PROPOSED

scale 1-100

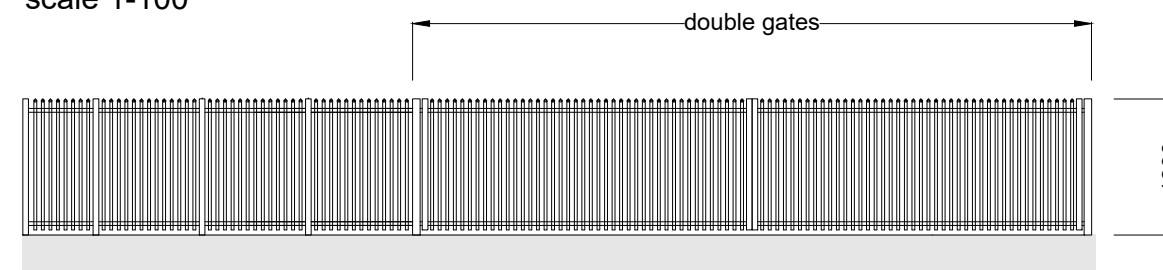

ELEVATION BB: EXISTING

scale 1-100

new 2.4m high paladin mesh
fence
details shown on drawing nr
N173-002

existing 1.1m / 1.8m high
steel palisade fence; heights
indicated on drawing nr
1551-001-001

aj cocker associates

t. 01706 764 880

w. ajcockerassociates.co.uk

Existing and Proposed fence details

date: May 2024

scale: as noted@A3

dwg. nr: N173-04