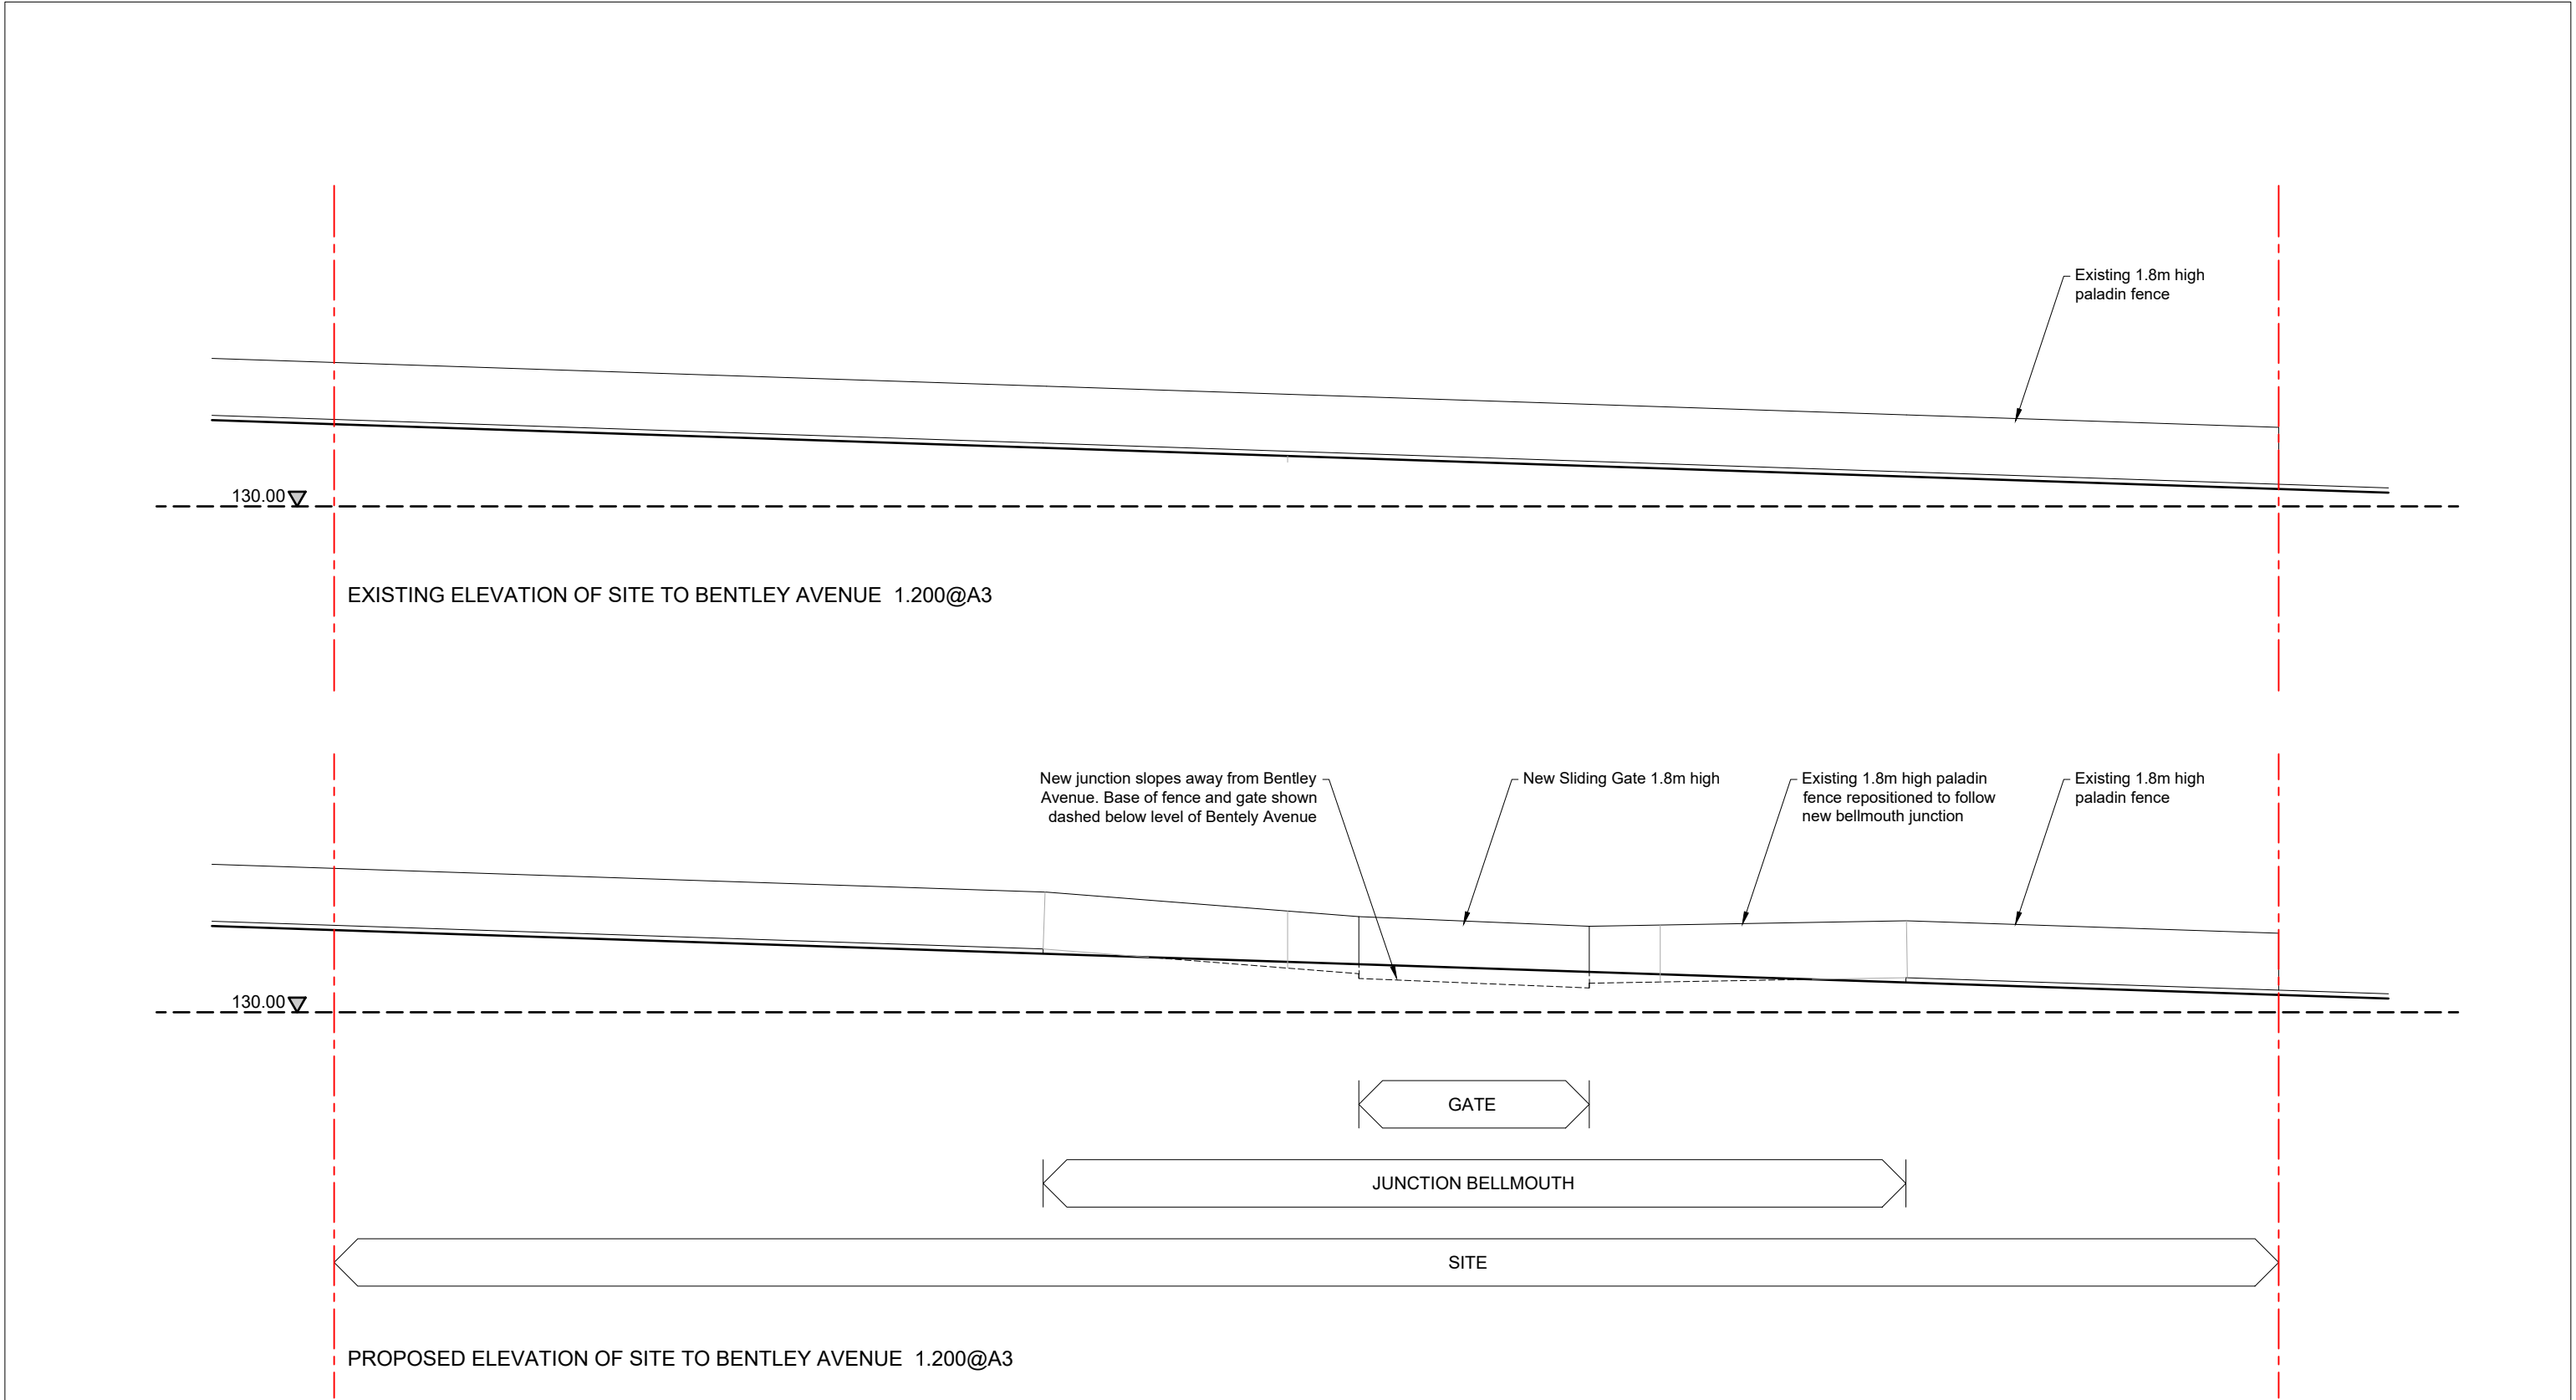


Revisions
Rev No. 08/03/25 Initial Issue

CLIENT J R Ashworth and Sons Ltd t/as Rentruck				
PROJECT Car Park off Bentley Avenue, Stakehill, Middleton				
DRAWING TITLE Existing & Proposed Bentley Avenue Site Elevations				
SCALE 1:200 @ A3	DATE OF ORIGIN 08.03.25	PROJECT NO. 730	DRAWING NO. AP006	REVISION -