


Location Plan

Site Address: Longley Hey Farm, Halifax Road, Littleborough, OL15 0LB

Date Produced: 23-Nov-2023

Scale: 1:2500 @A4

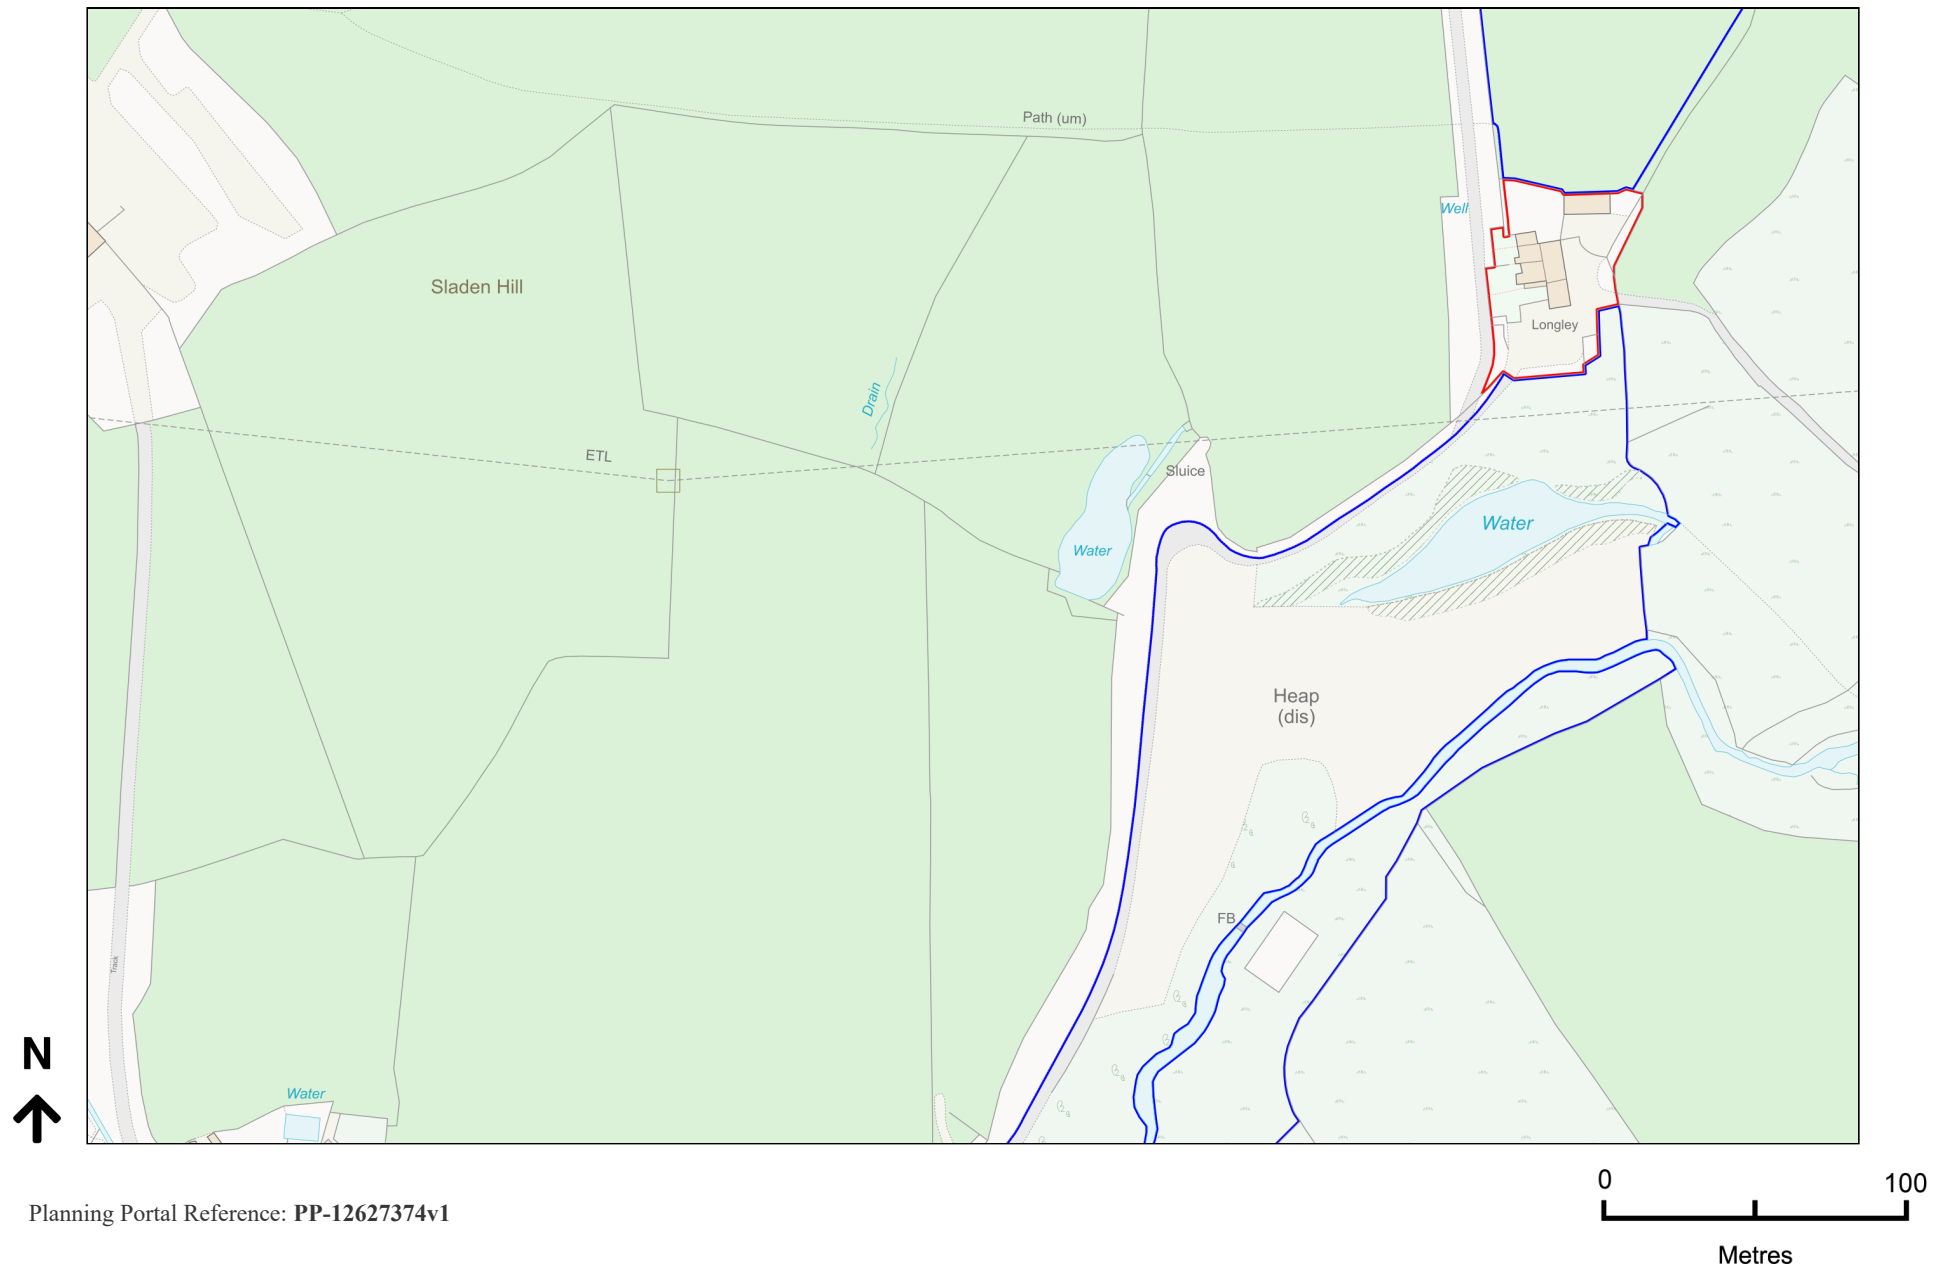

Planning Portal Reference: PP-12627374v1