




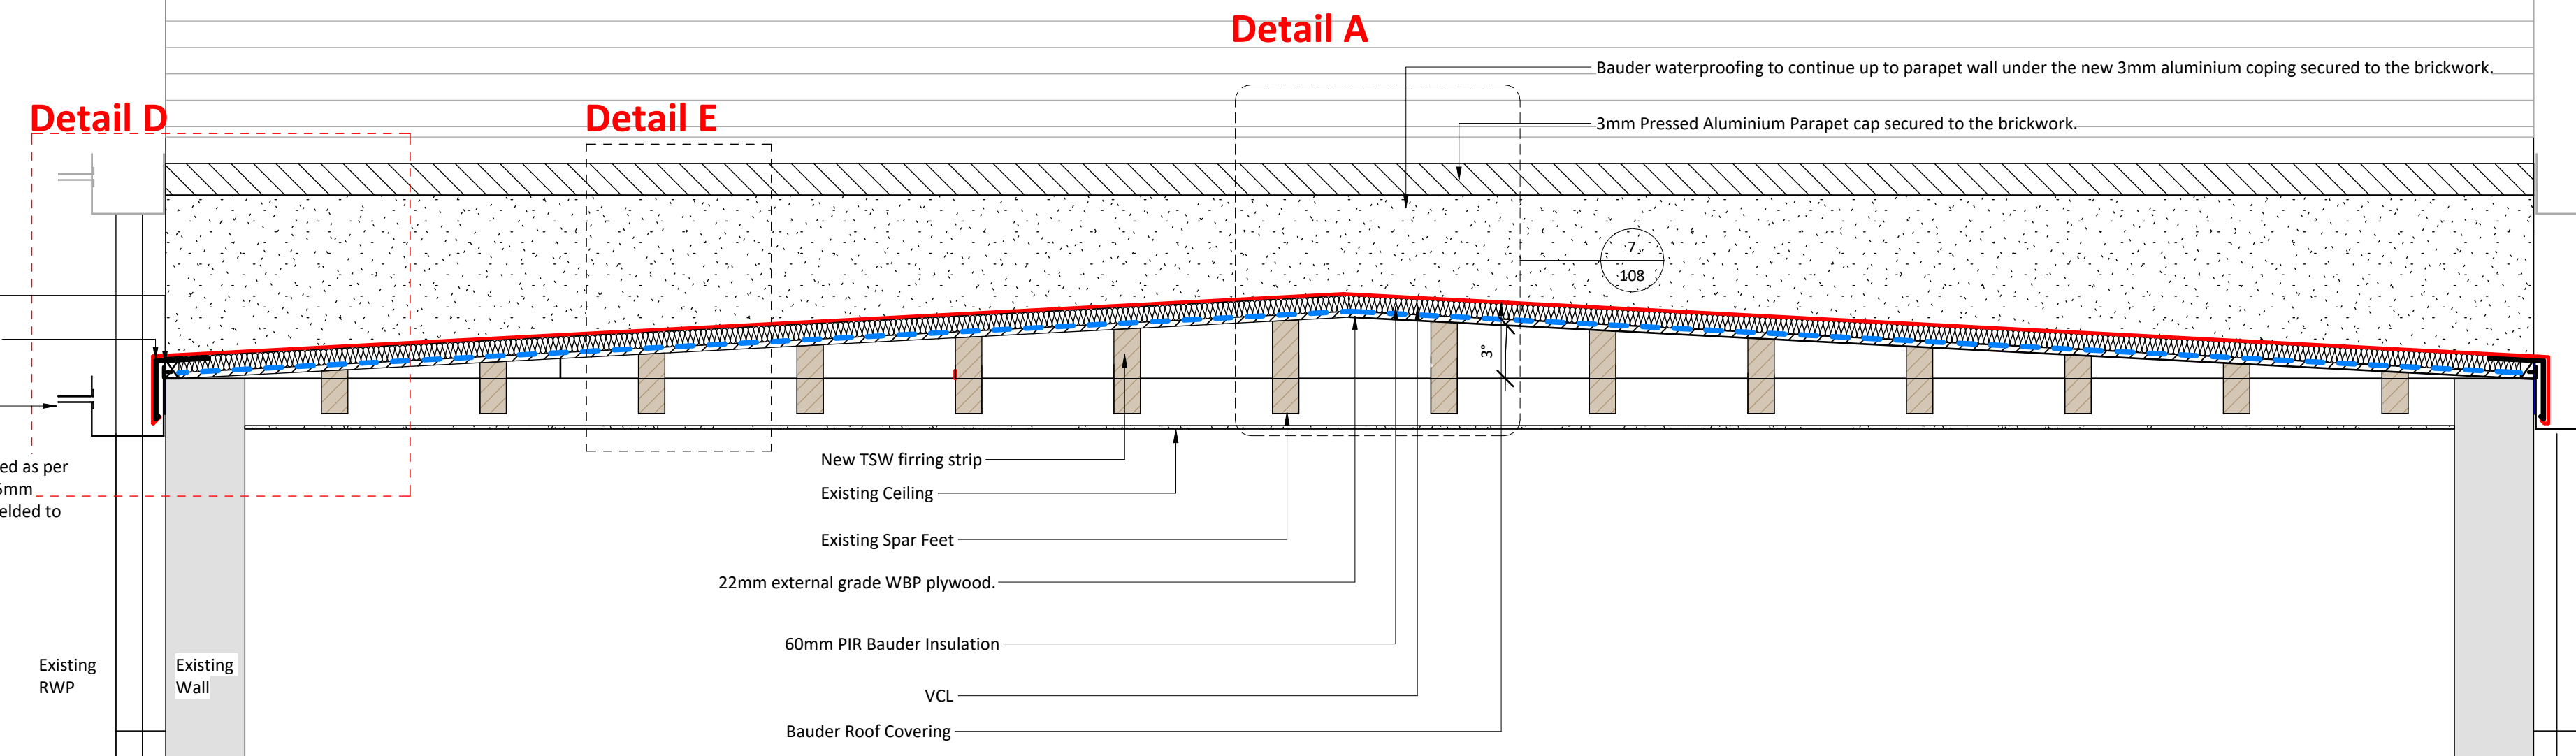


Sect
1 · 20

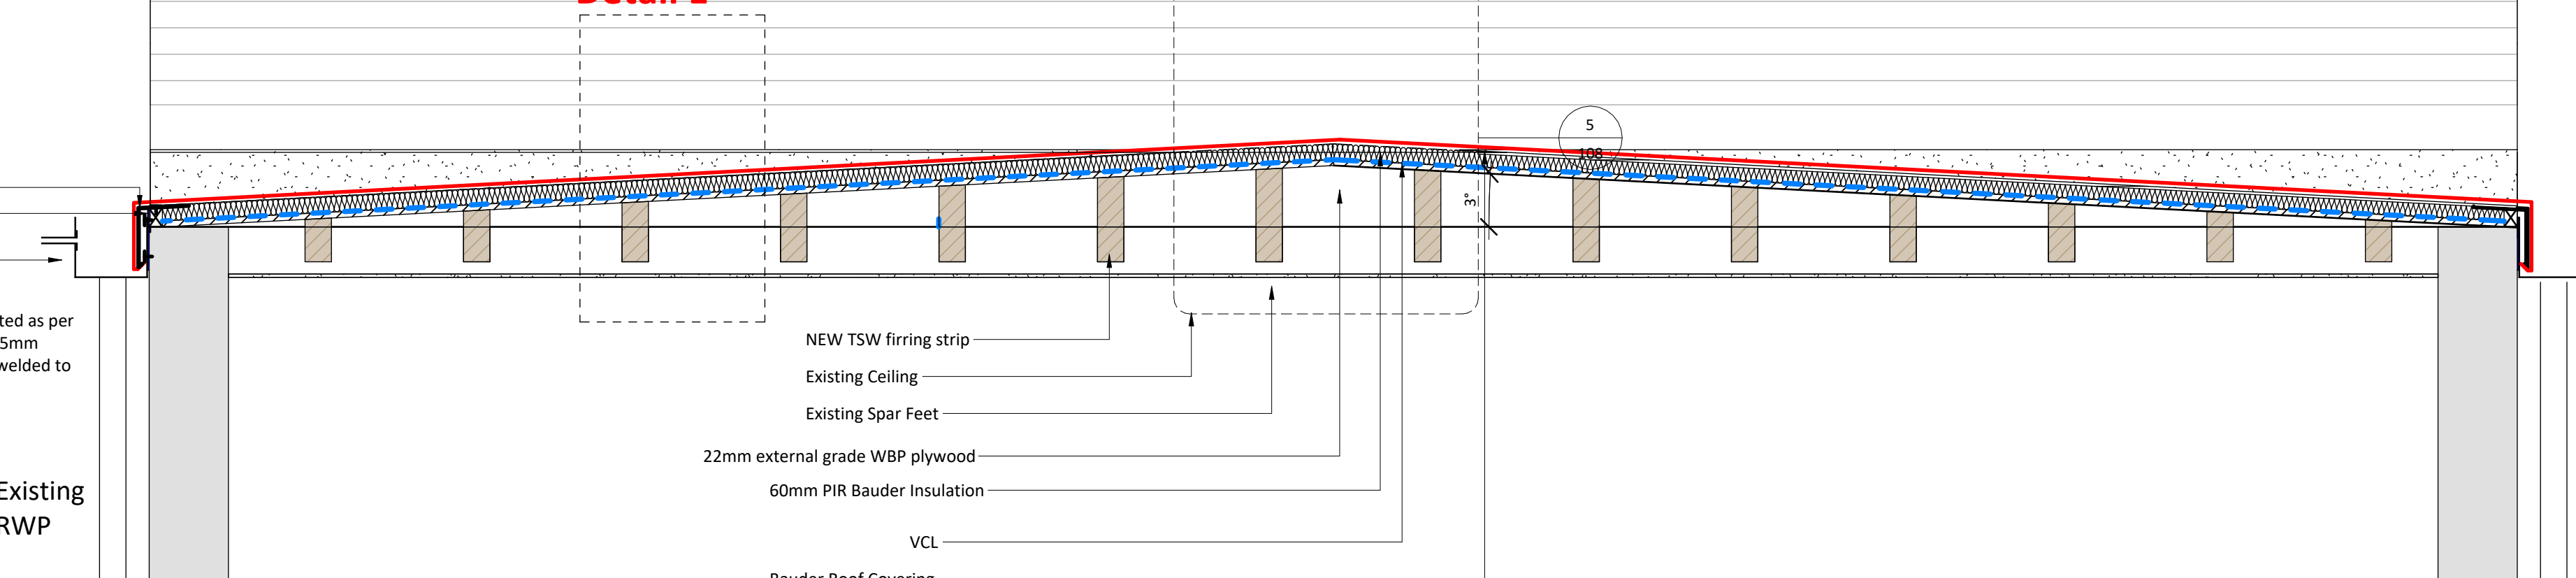


1 : 20

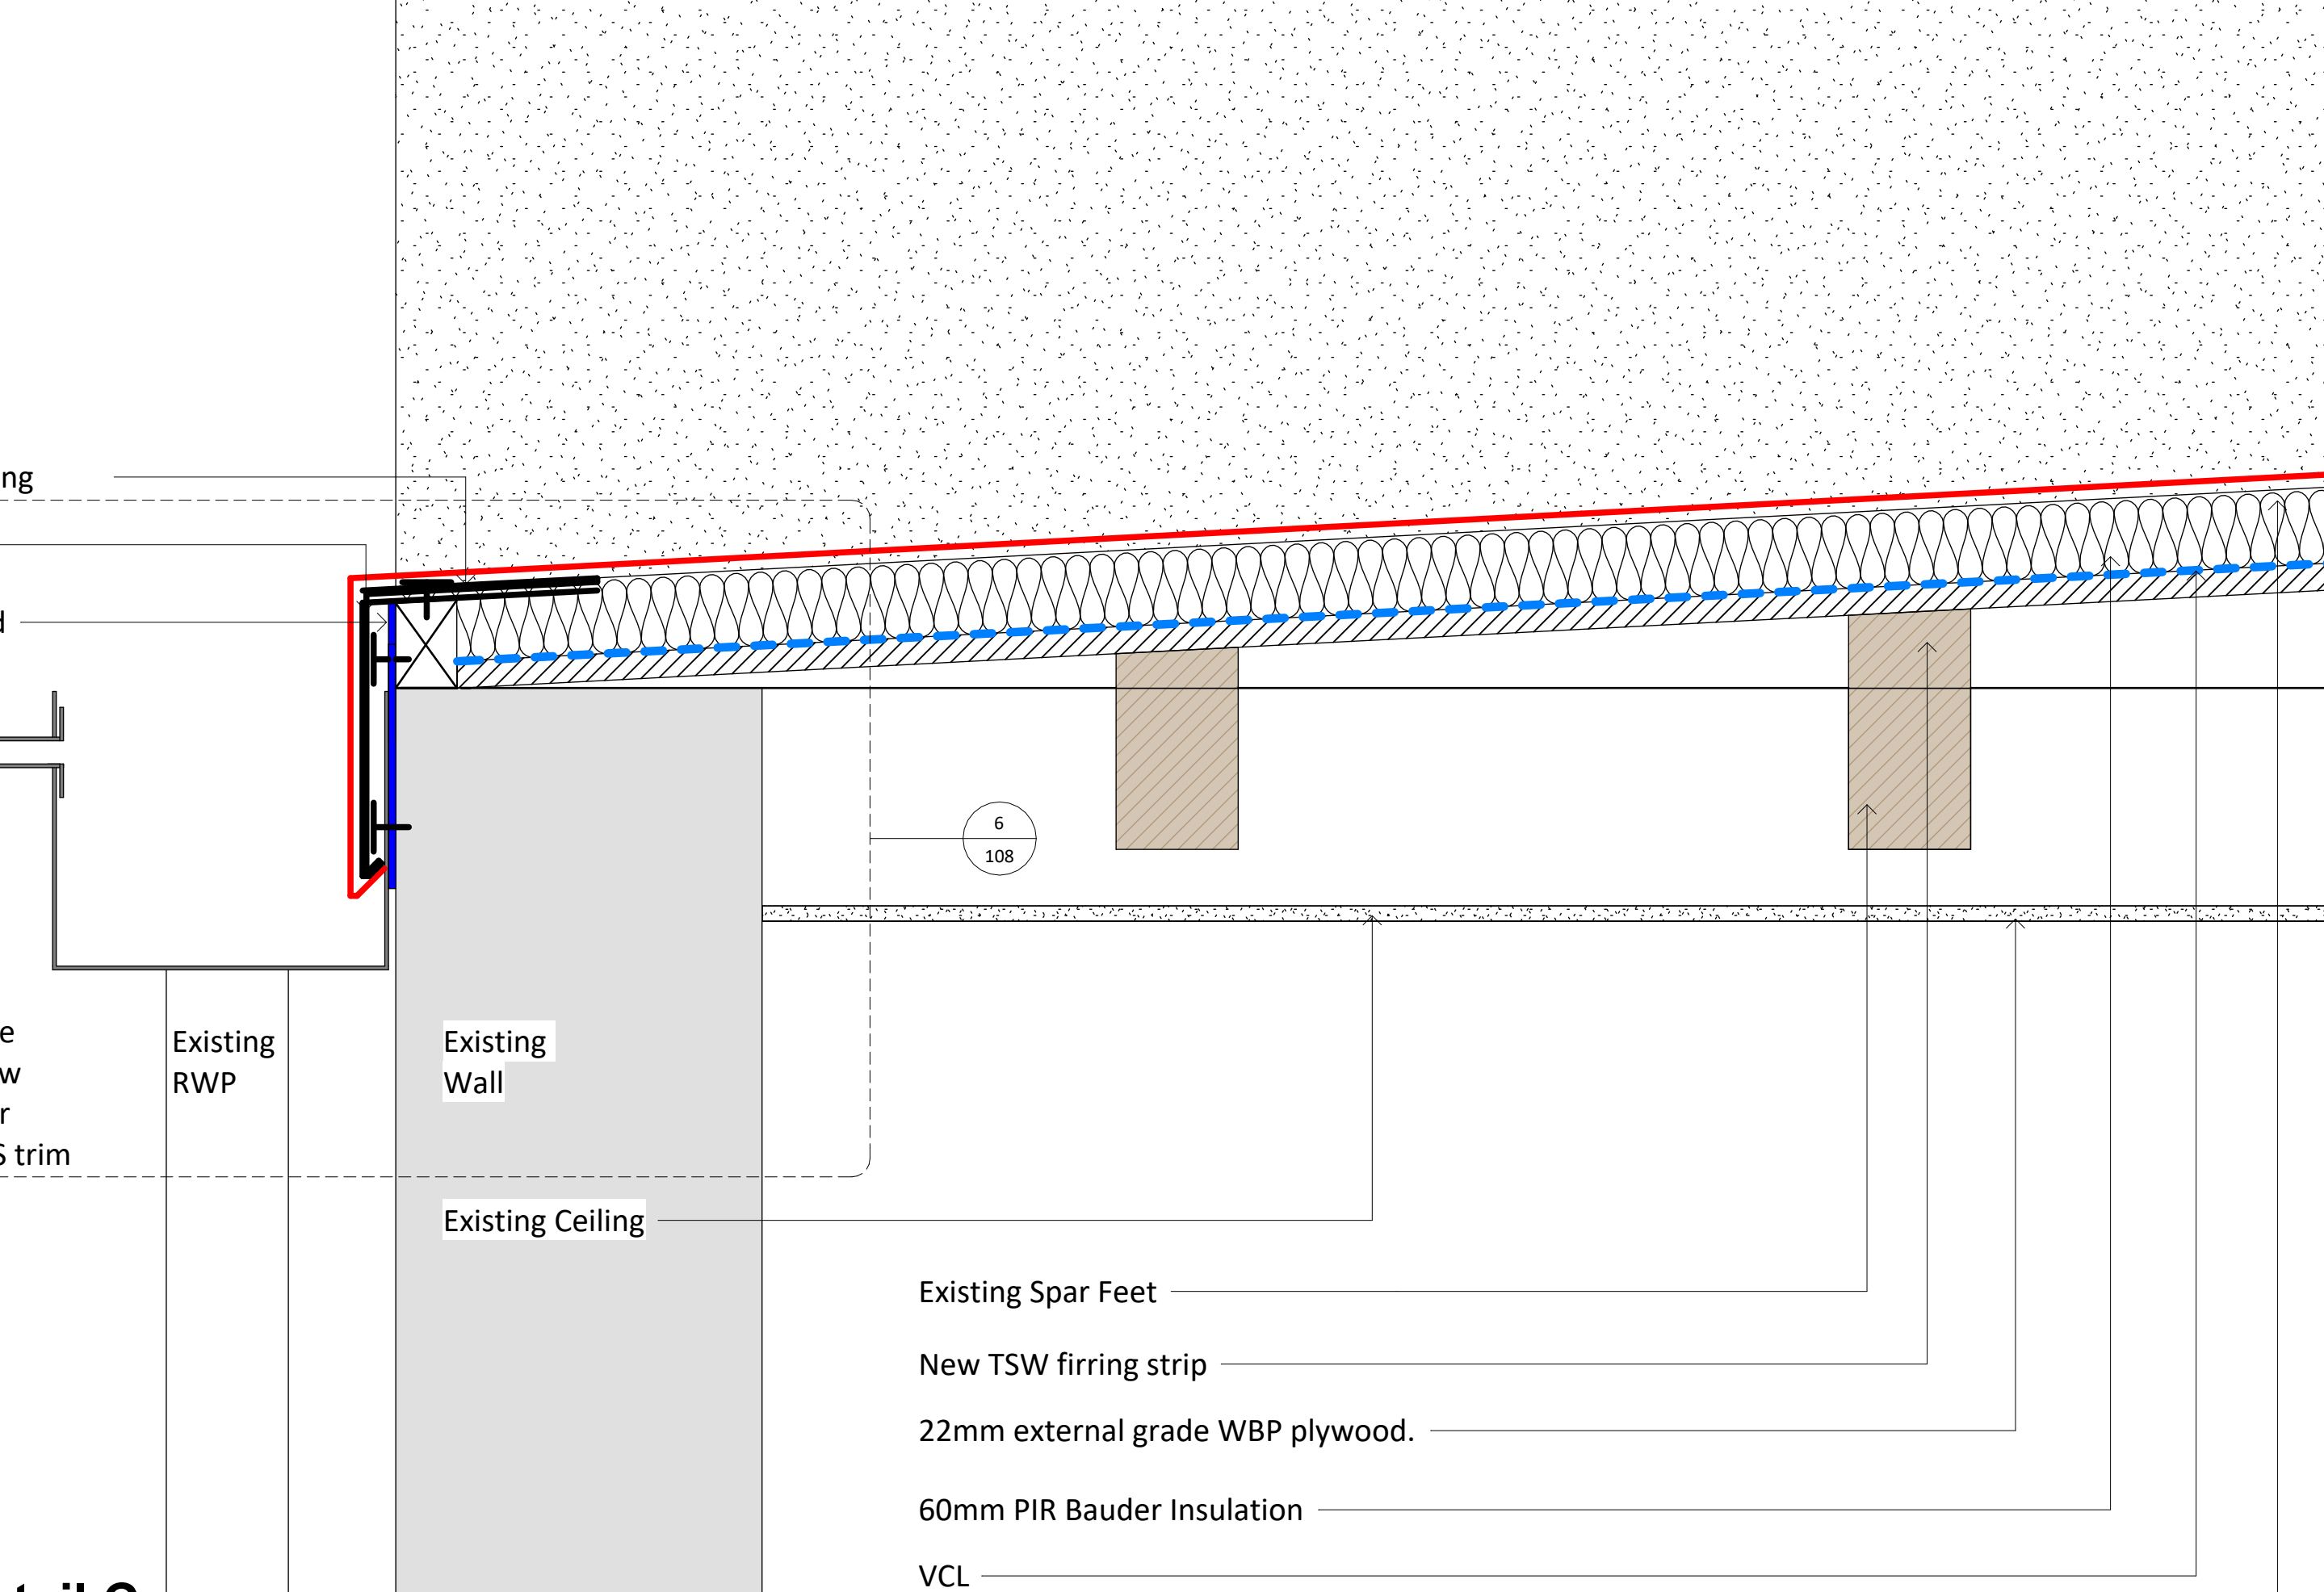

Detail

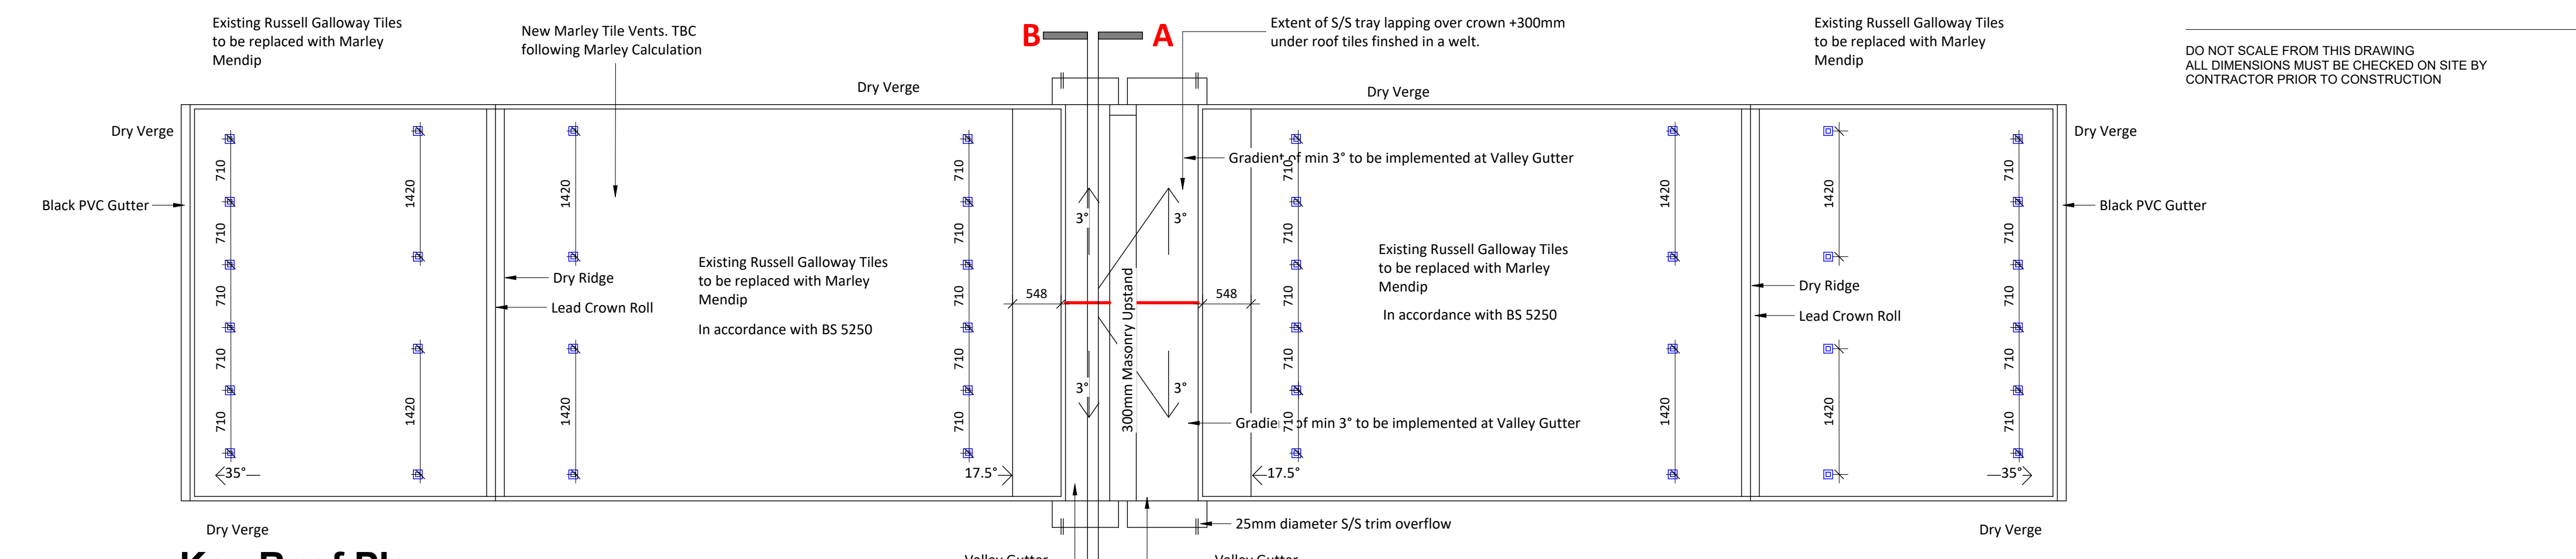


Key
1 : 50

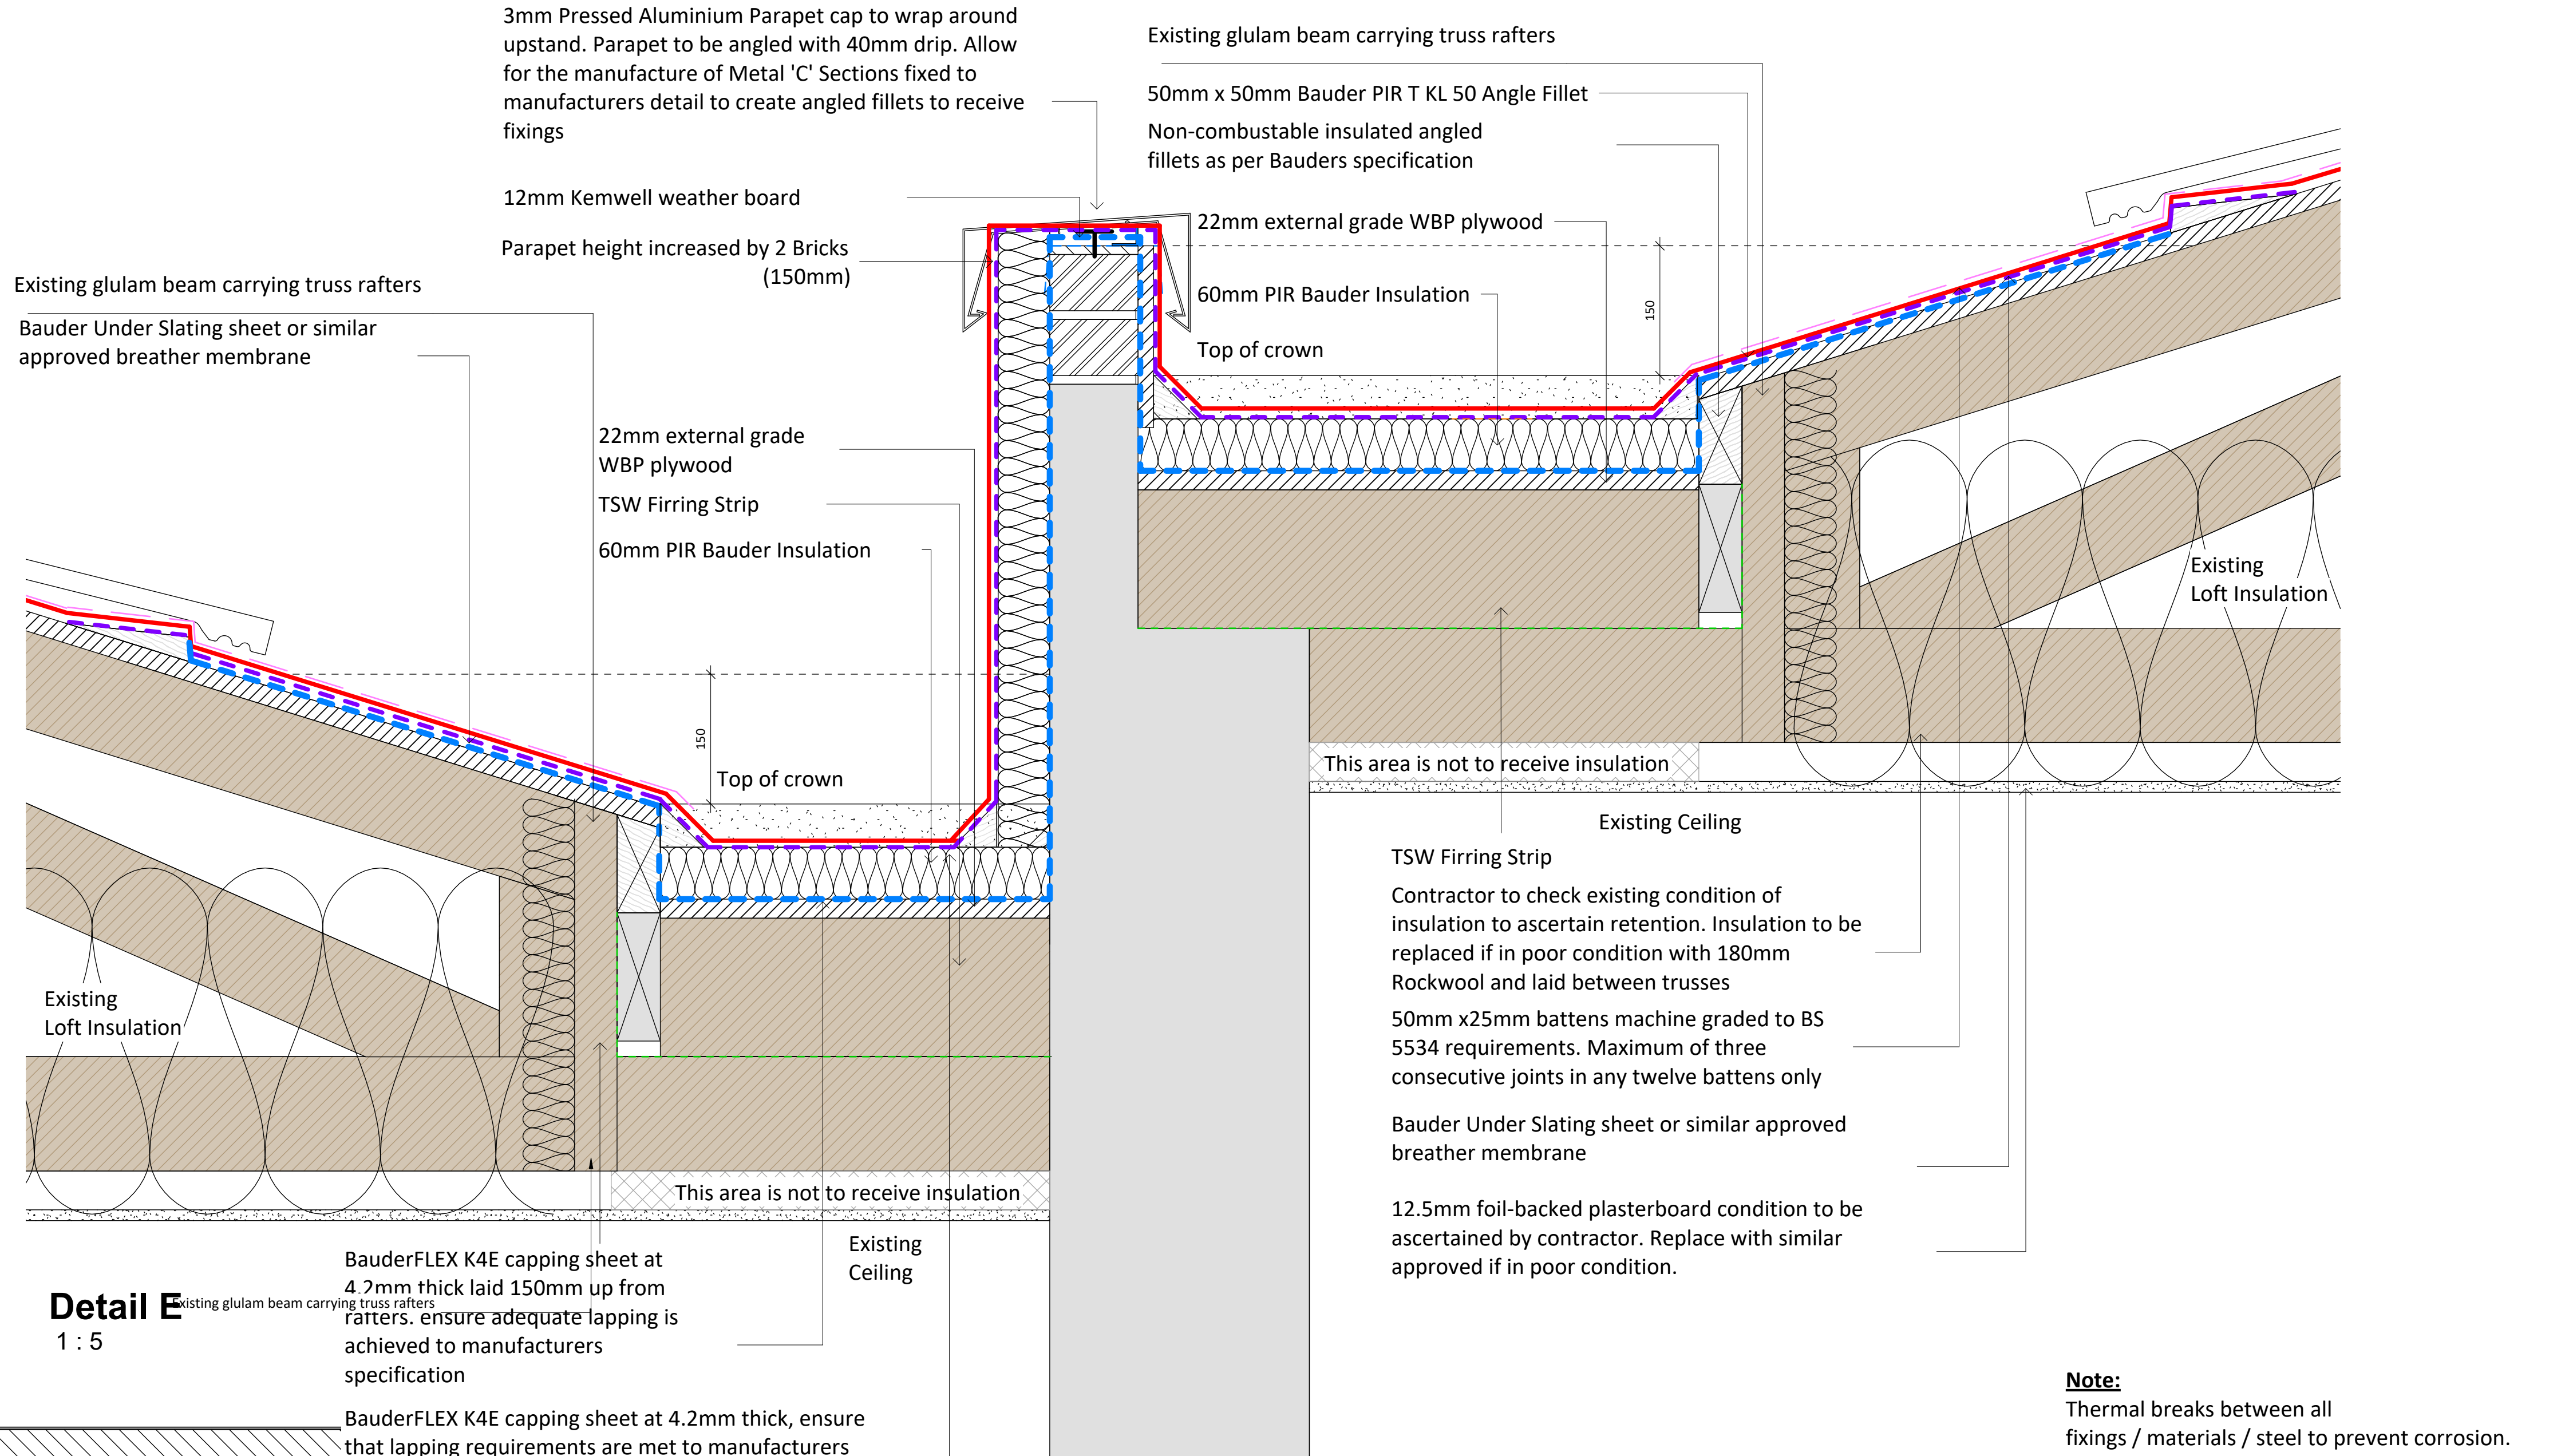

Deta

Thermal breaks between all fixings / materials / steel to prevent corrosion.

Valley Detail to have 25 years gurantee for materials and workmanship.

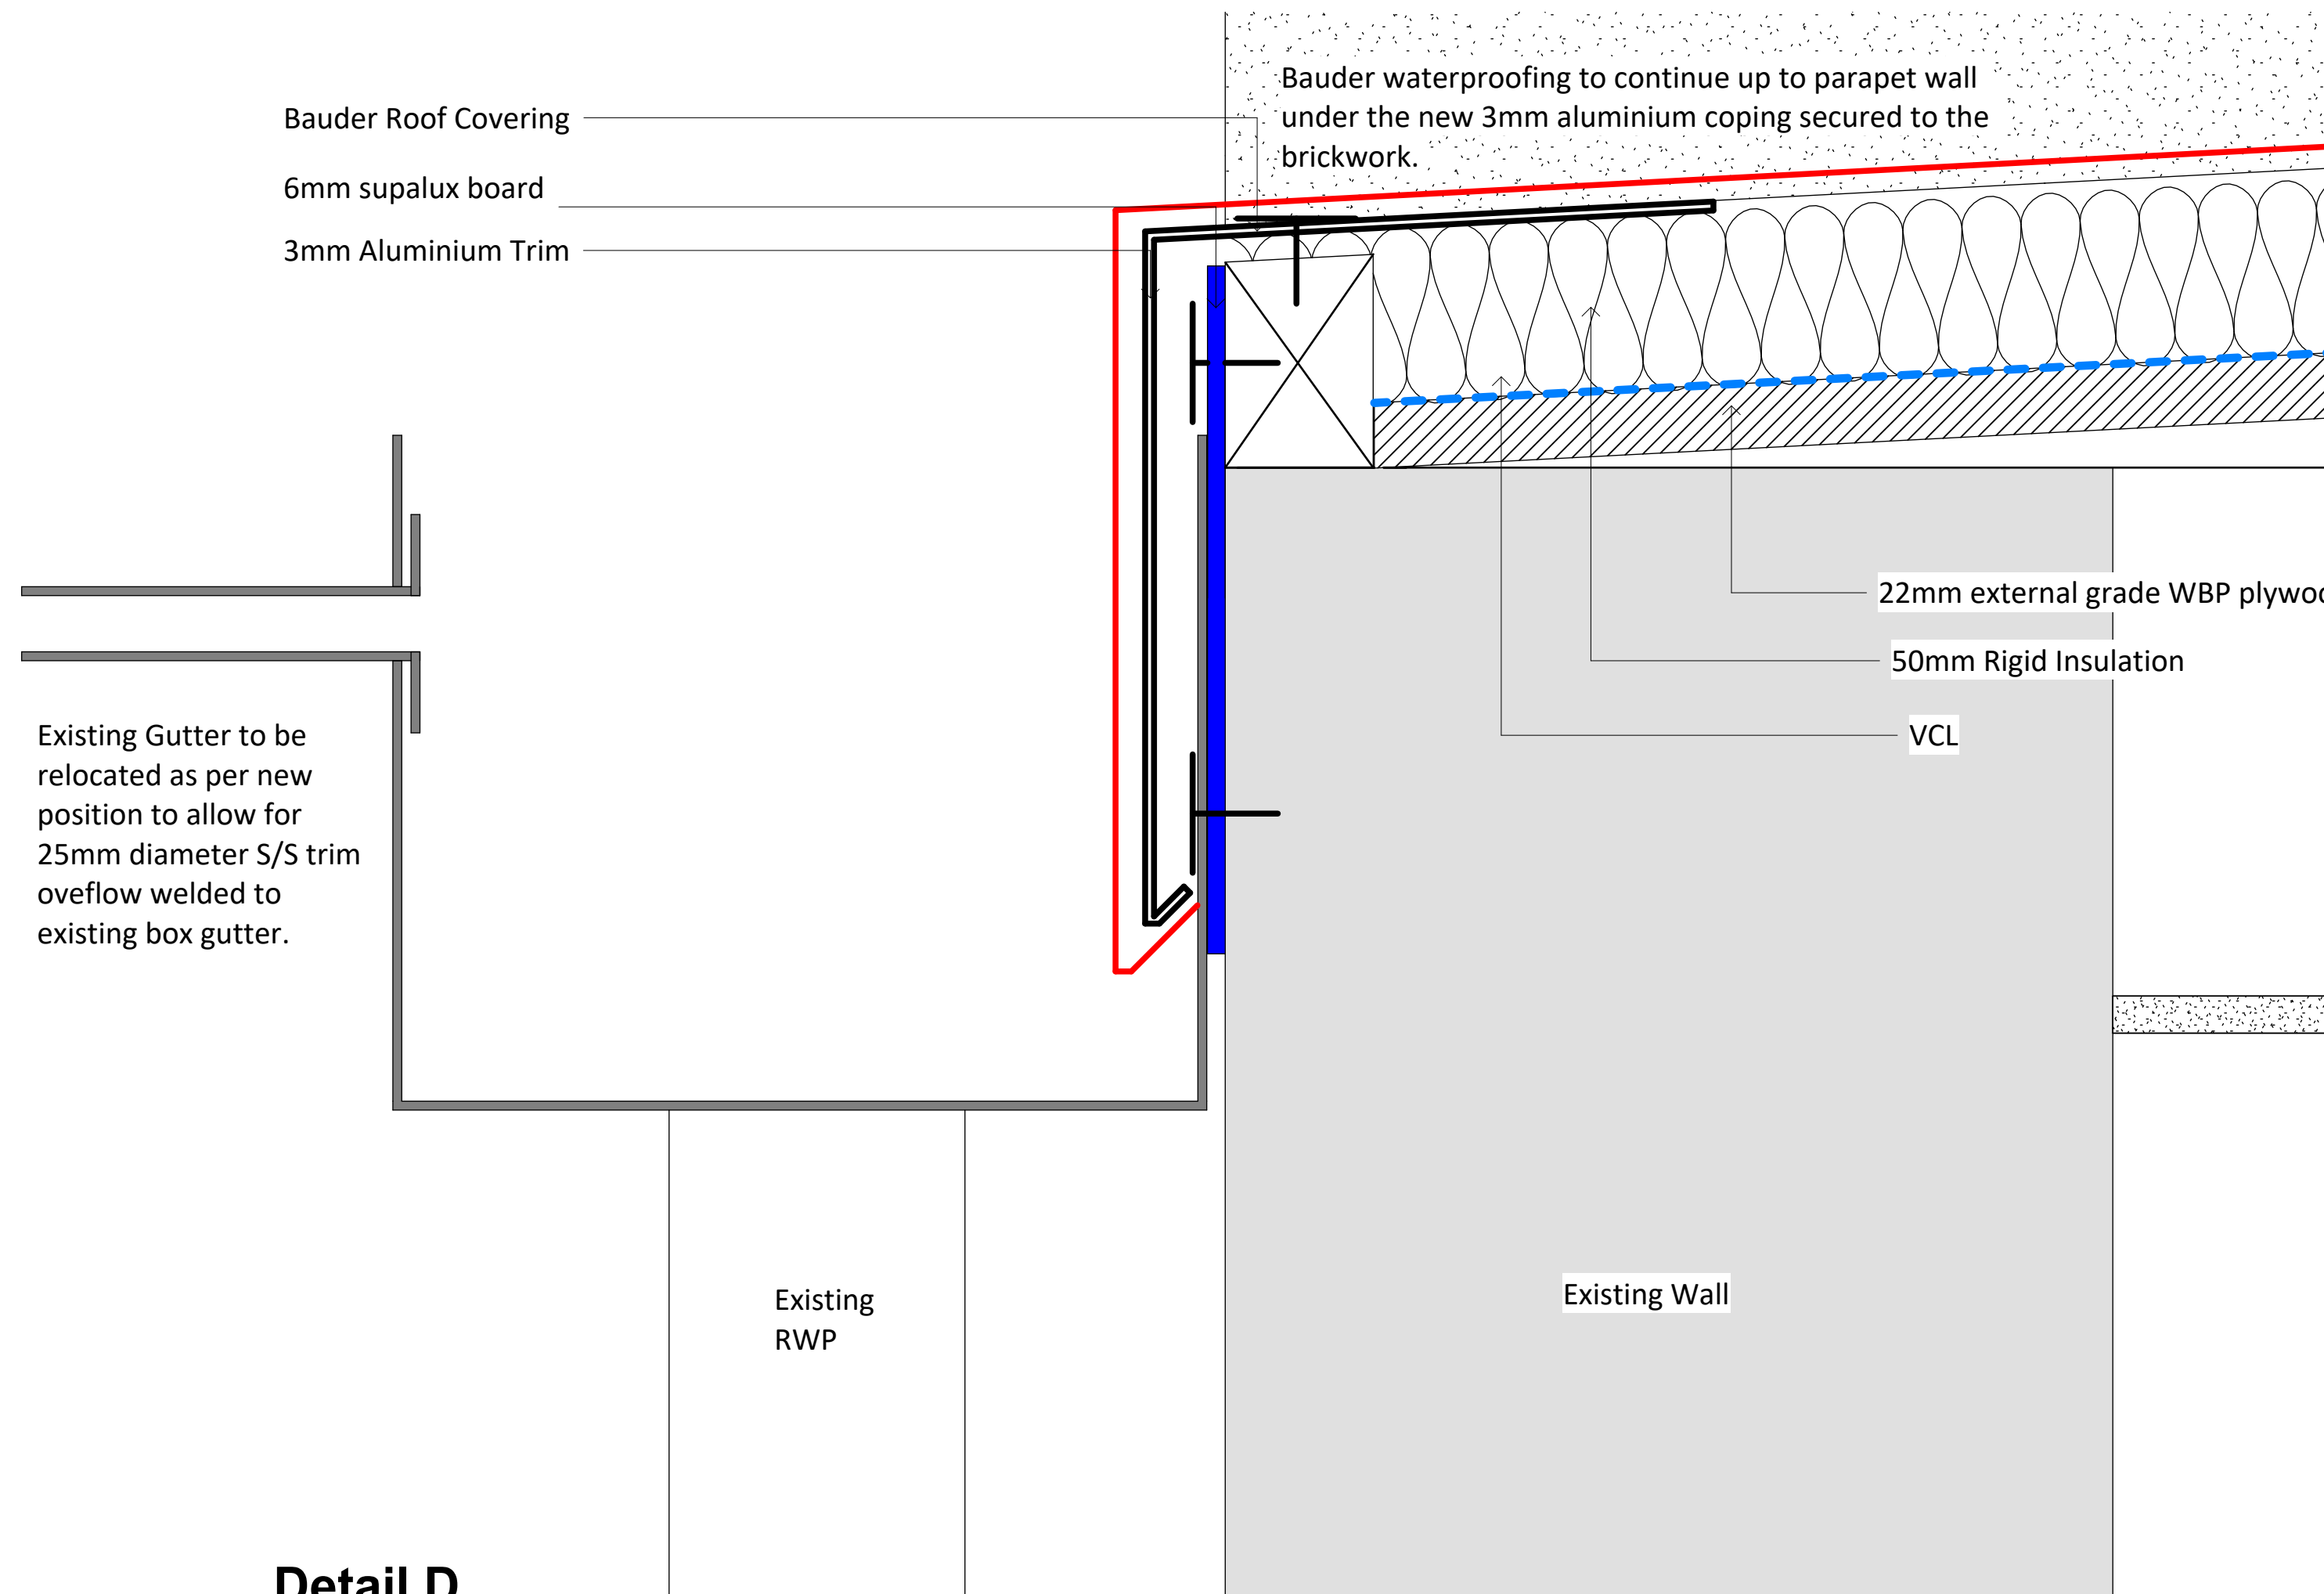

Data:
1 · 2

Rev	Date	Int	Description
 			
CLIENT: Rochdale Boroughwide Housing			
PROJECT: Lower Falinge			
DESCRIPTION: Roof Valley - Longitudinal Section Gutter Detail			
PURPOSE OF ISSUE: Planning			
DRAWN BY: JCA		CHECKED: VS	DATE: 10/05/24
SCALE: AS A4:		As indicated	
JOB NO:	STATUS CODE:	DRAWING NO:	REV
3749	S2	108	
LF-BTP-00-DR-A-2024-108			
Elizabeth House 485 Disbury Road, Heston, Weymouth, Dorset BH24 3BB 0114 441 1211 info@btparchitects.co.uk www.btparchitects.co.uk			