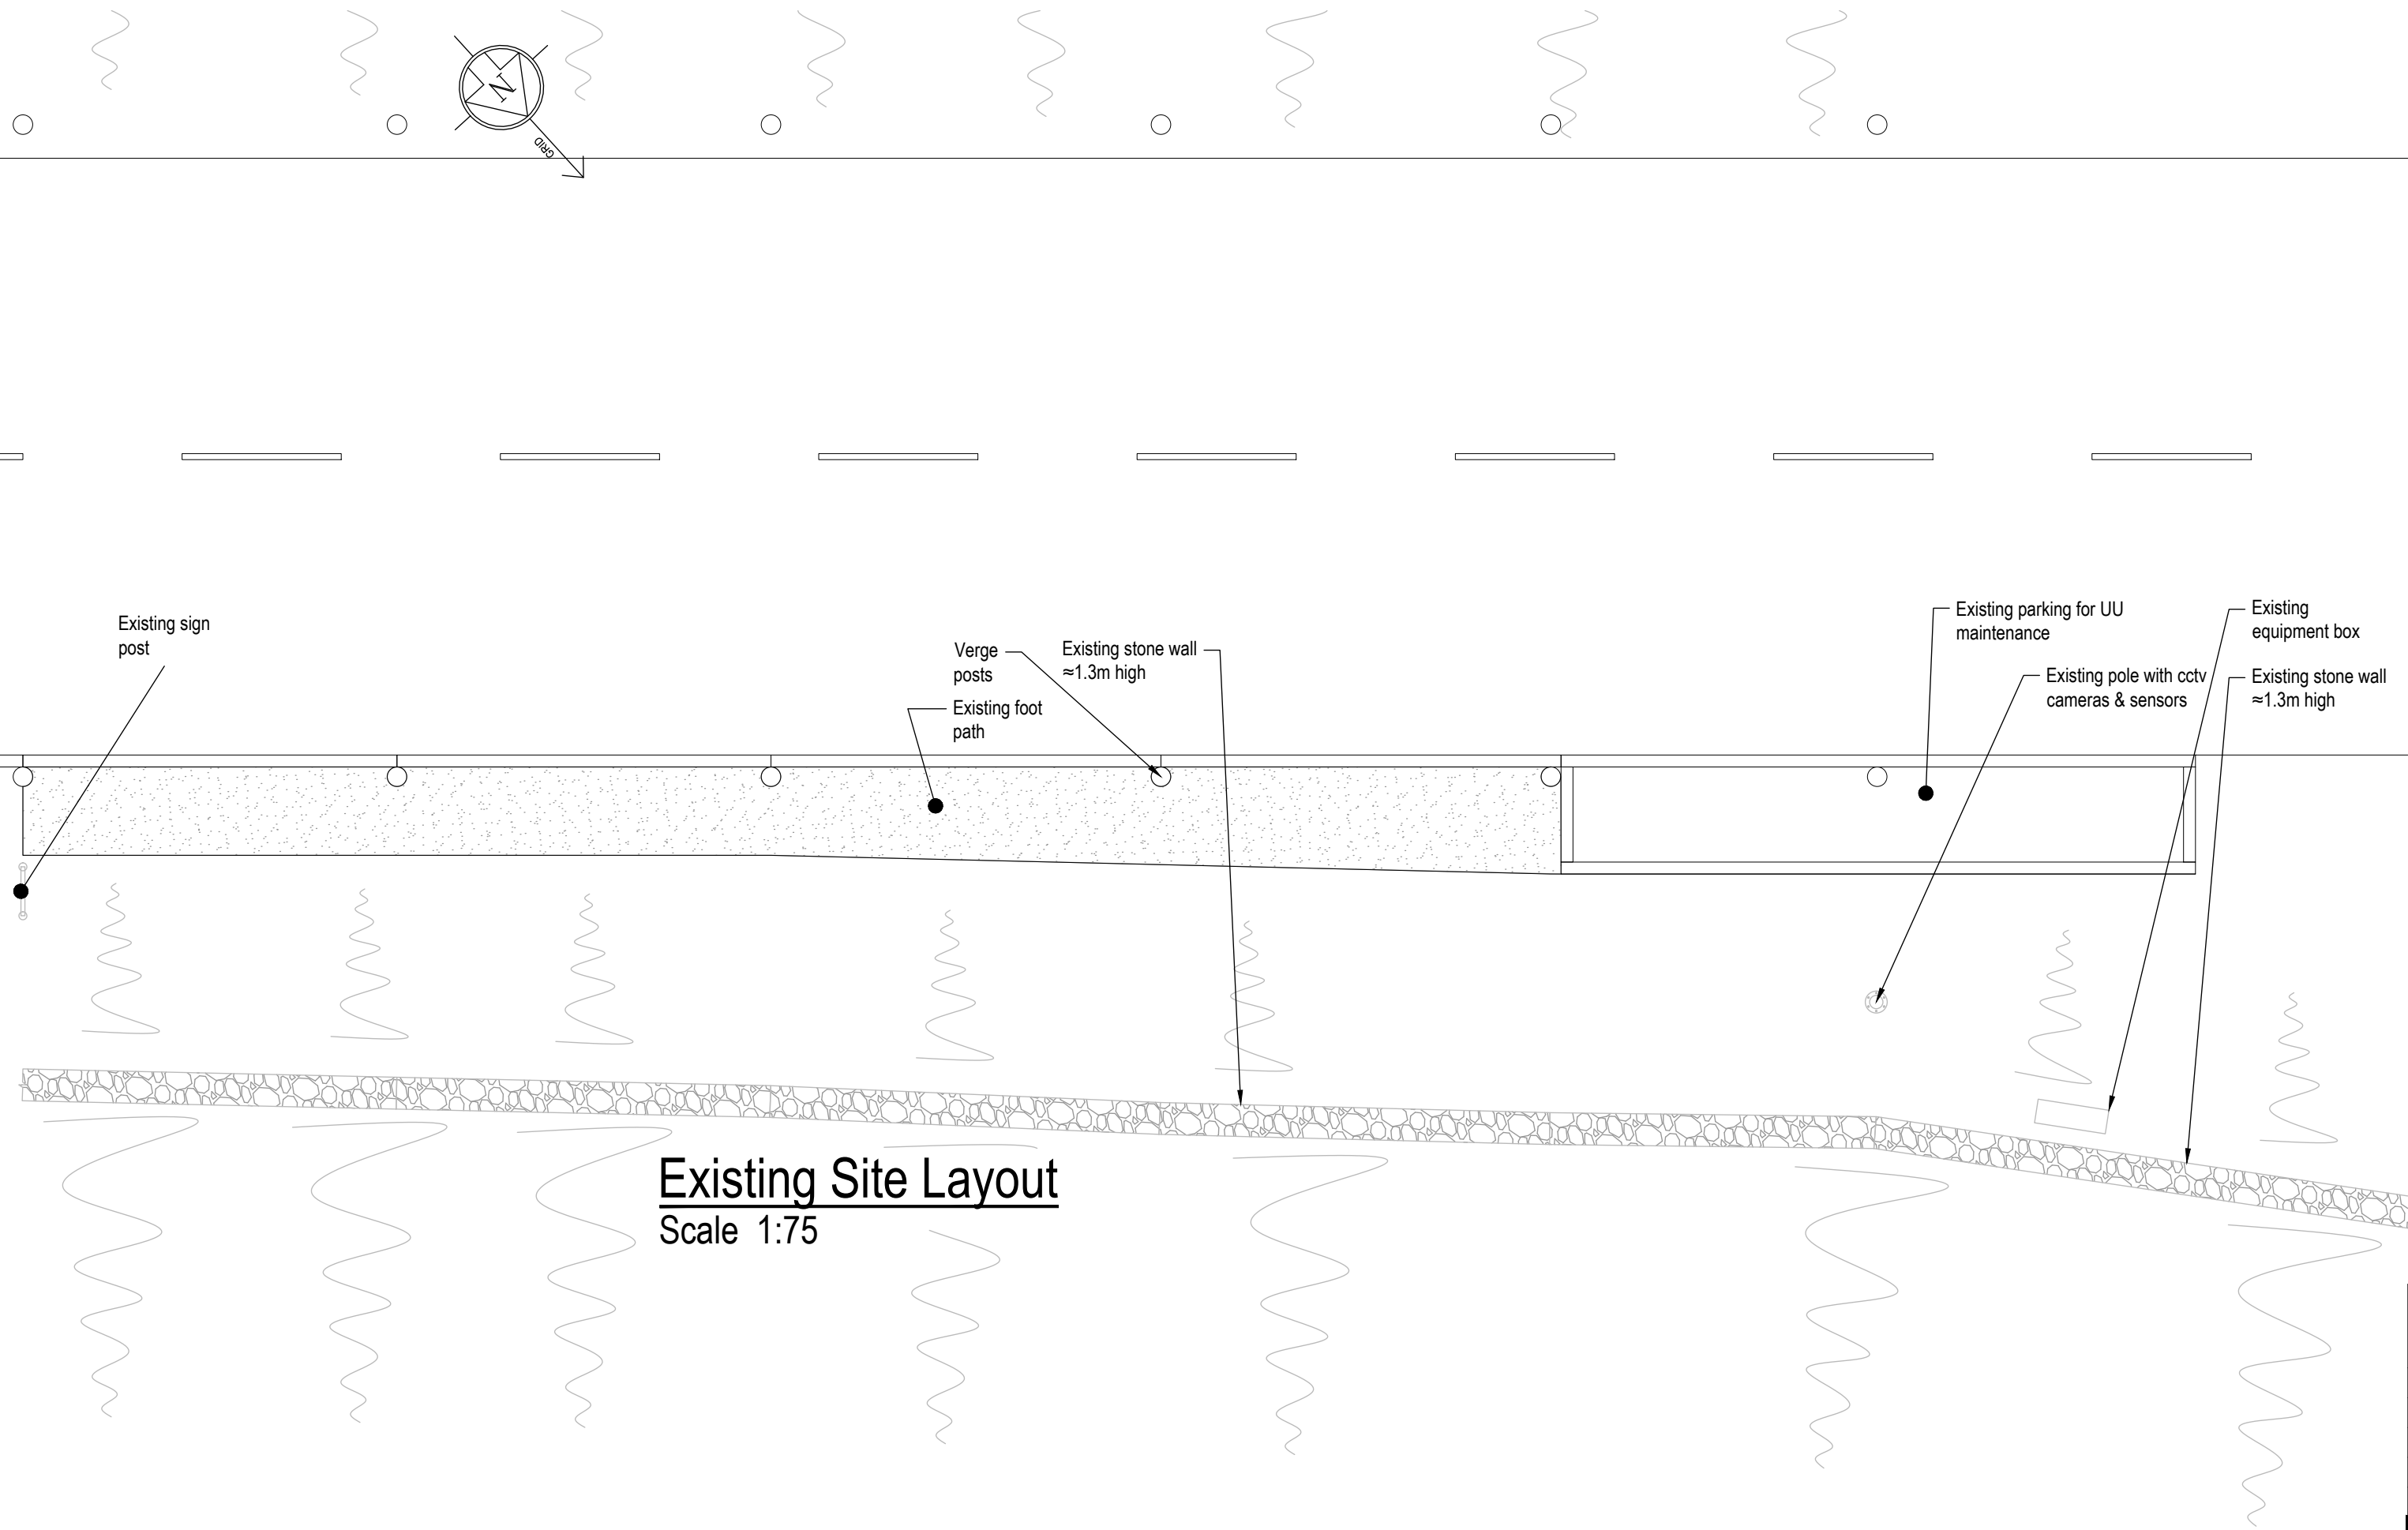


THIS DRAWING AND ANY INFORMATION OR DESCRIPTIVE MATTER SET OUT HEREON ARE THE CONFIDENTIAL AND COPYRIGHT PROPERTY OF ELECTRICITY NORTH WEST LIMITED AND MUST NOT BE DISCLOSED, LOANED, COPIED OR USED FOR ANY PURPOSE WITHOUT WRITTEN PERMISSION.				
NOT TO BE SCALED. UNLESS OTHERWISE STATED DIMENSIONS ARE IN MILLIMETRES.				
REV	AMENDMENTS	DRAWN	APP.	DATE
001	ISSUED FOR TENDER	DT HUGHES	AH	04/05/2023

		ELECTRICITY NORTH WEST FREDERICK ROAD SALFORD M6 6QH		
OWD BETTS INN ENWL TRANSMISSION NETWORK EDENFIELD RD, OL12 7TY EXISTING SITE LAYOUT				
SCALE	AS NOTED	SITE NAME	EDENFIELD RD, OL12 7TY	
DRAWN	DT HUGHES	PROJECT	ENWL TRANSMISSION NETWORK	
APPROVED	A. Ho	P.F.R. NO.	70093	DWG STATUS TENDER
DATE	APRIL 2023	DRAWING NUMBER 70093-00119		REVISION
SHEET SIZE	A2			001
OLD DWG NO	-			