



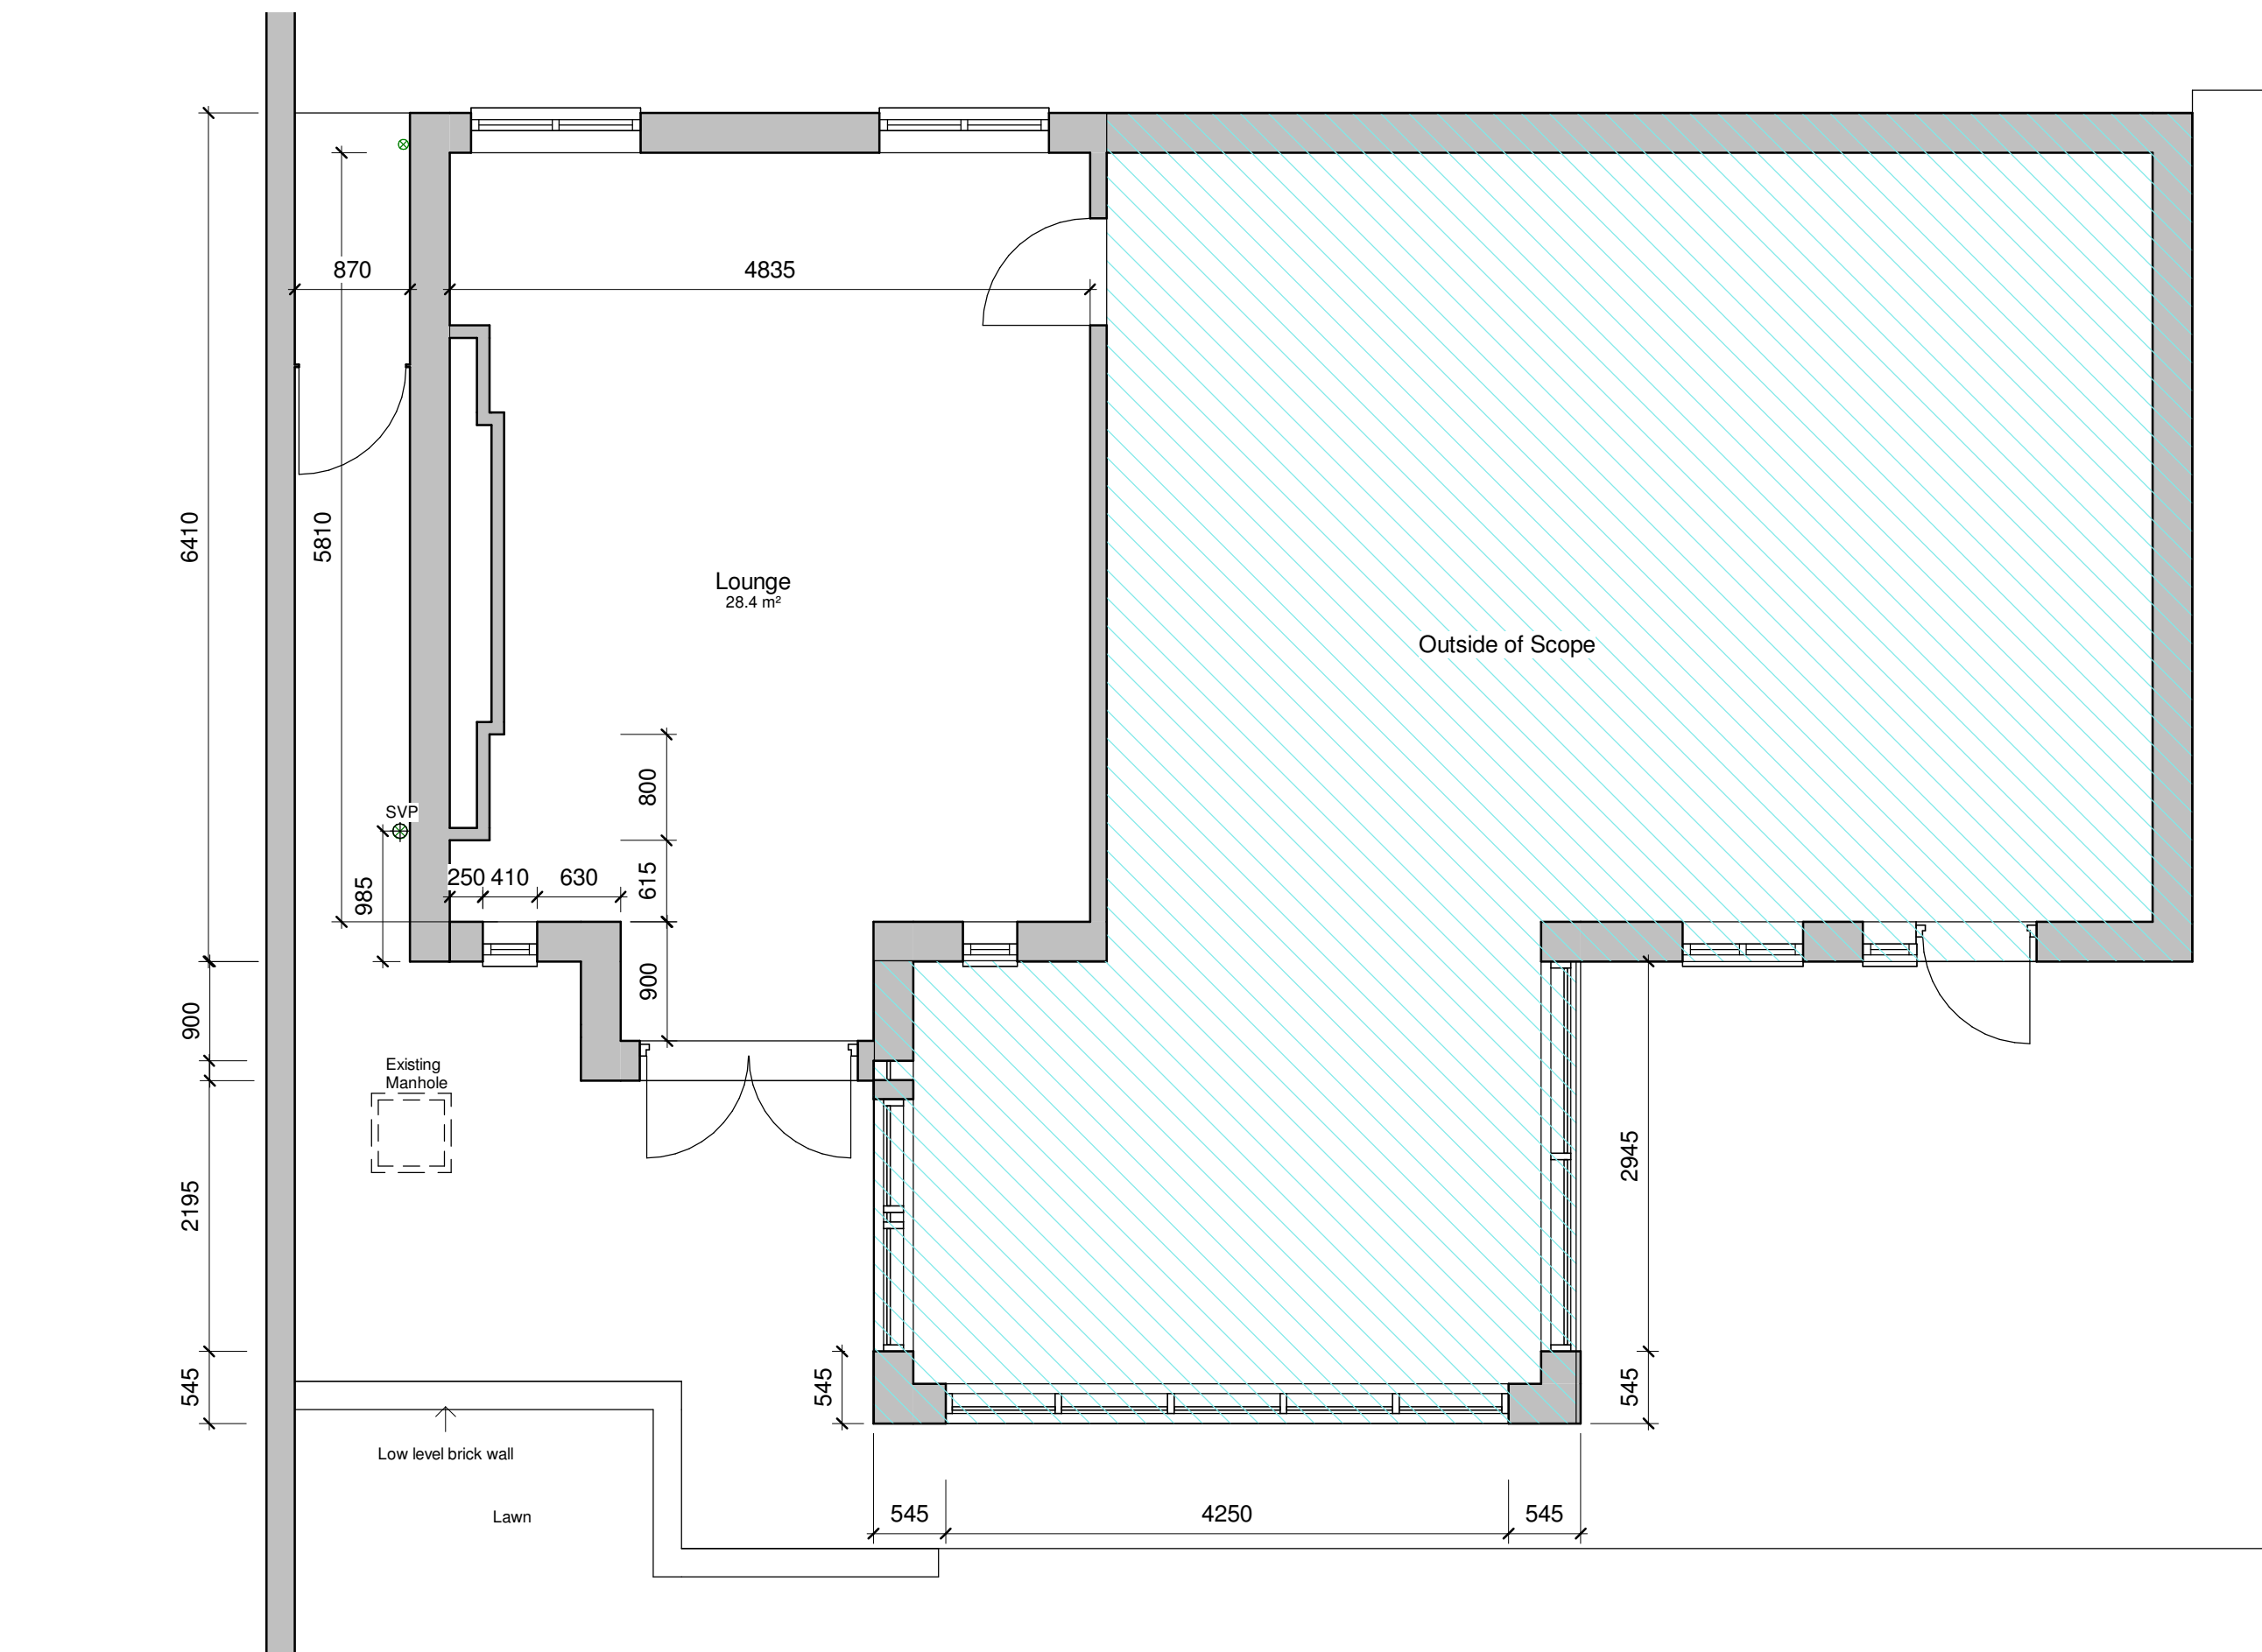

0 Existing Ground Floor
1 : 50

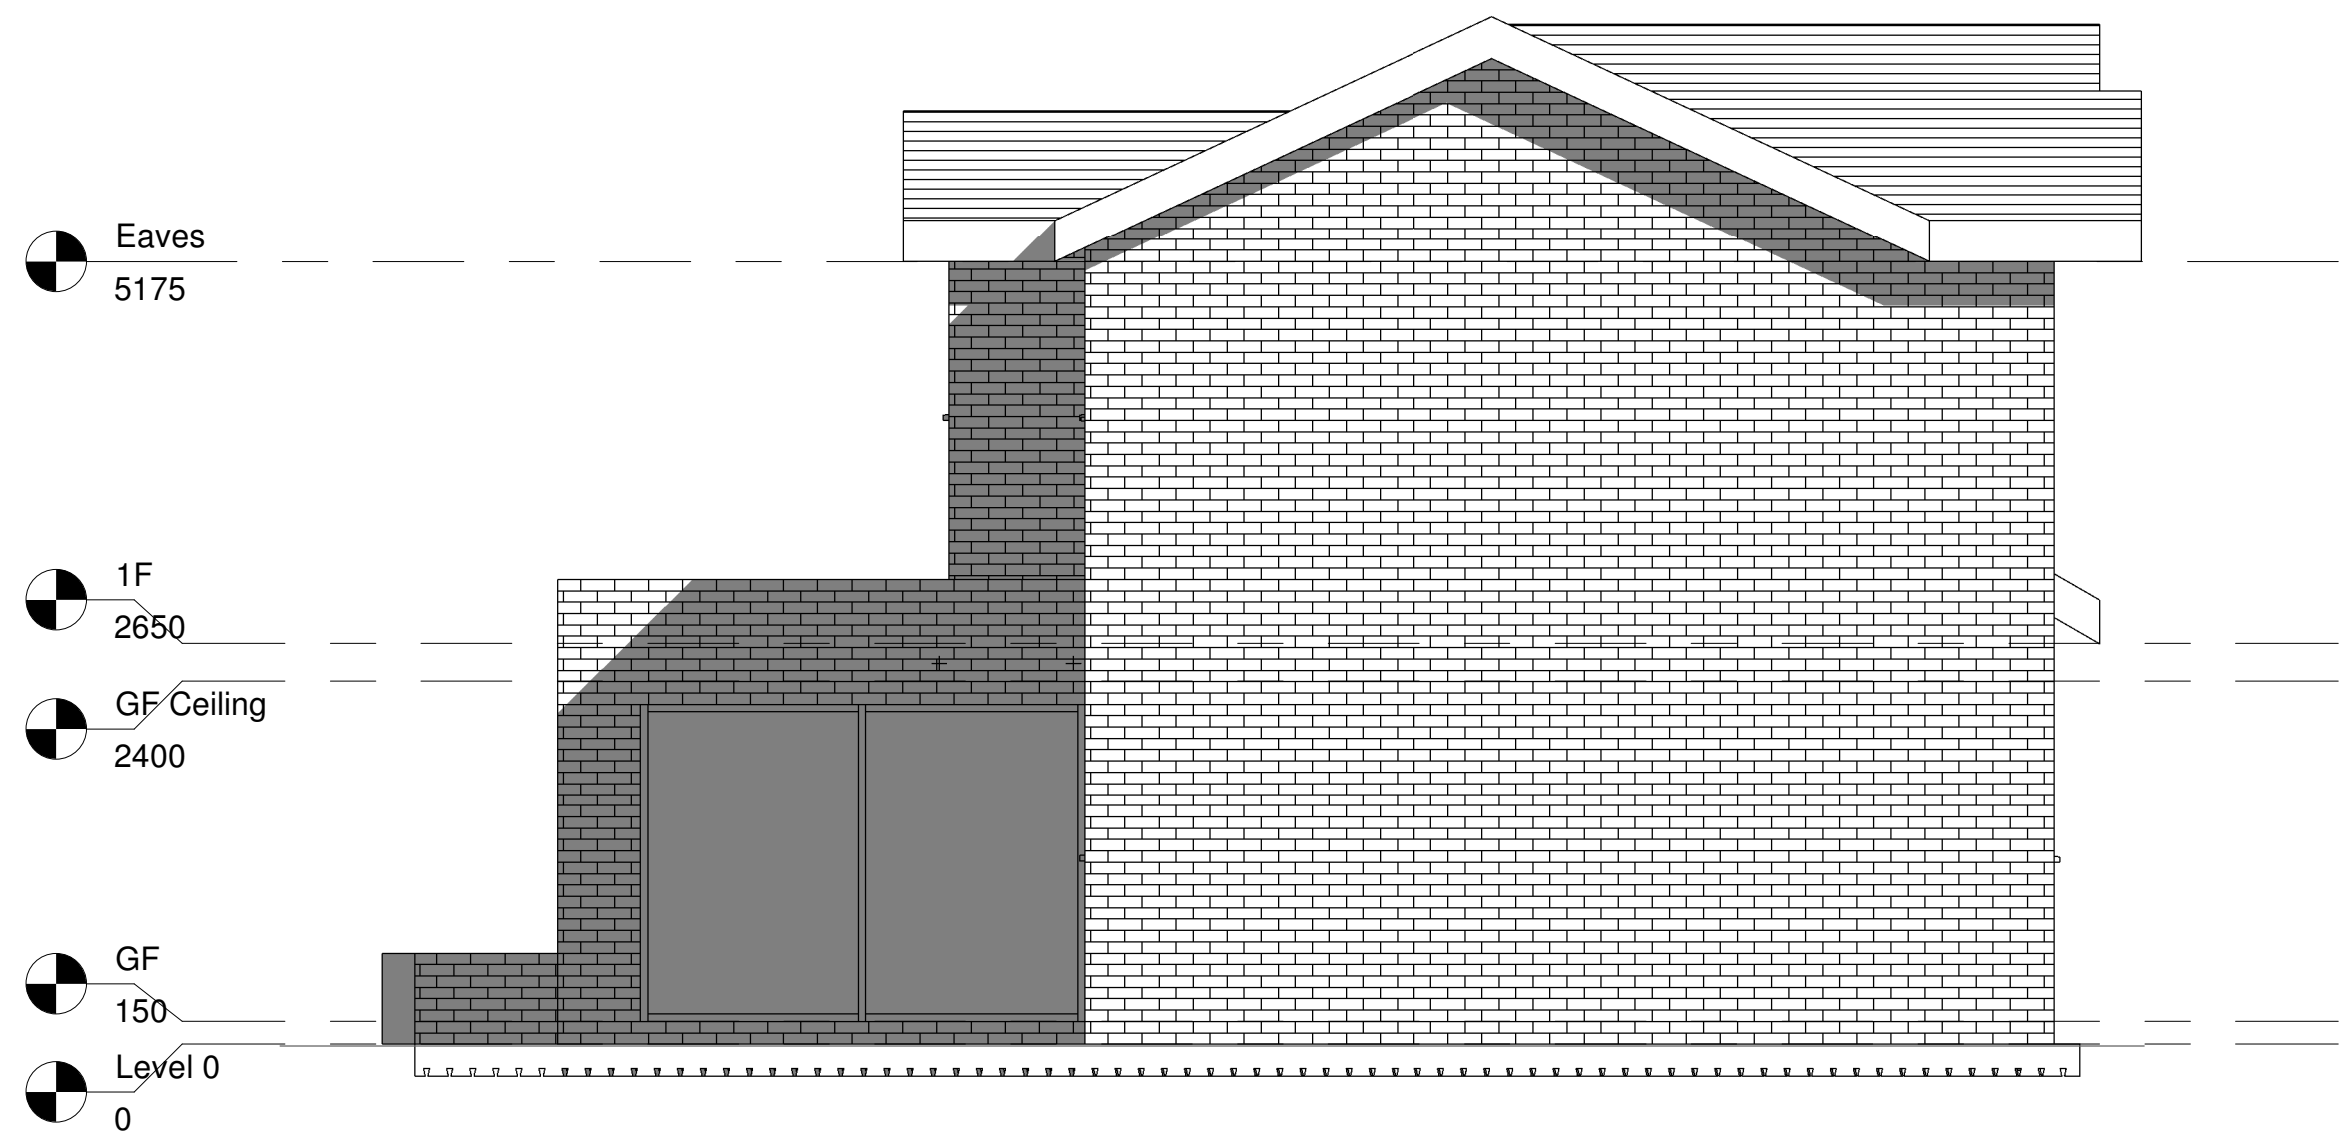


3 Existing Side Elevation 2
1 : 50



1 South Existing
1 : 50



GRAPHIC SCALE: 1:50

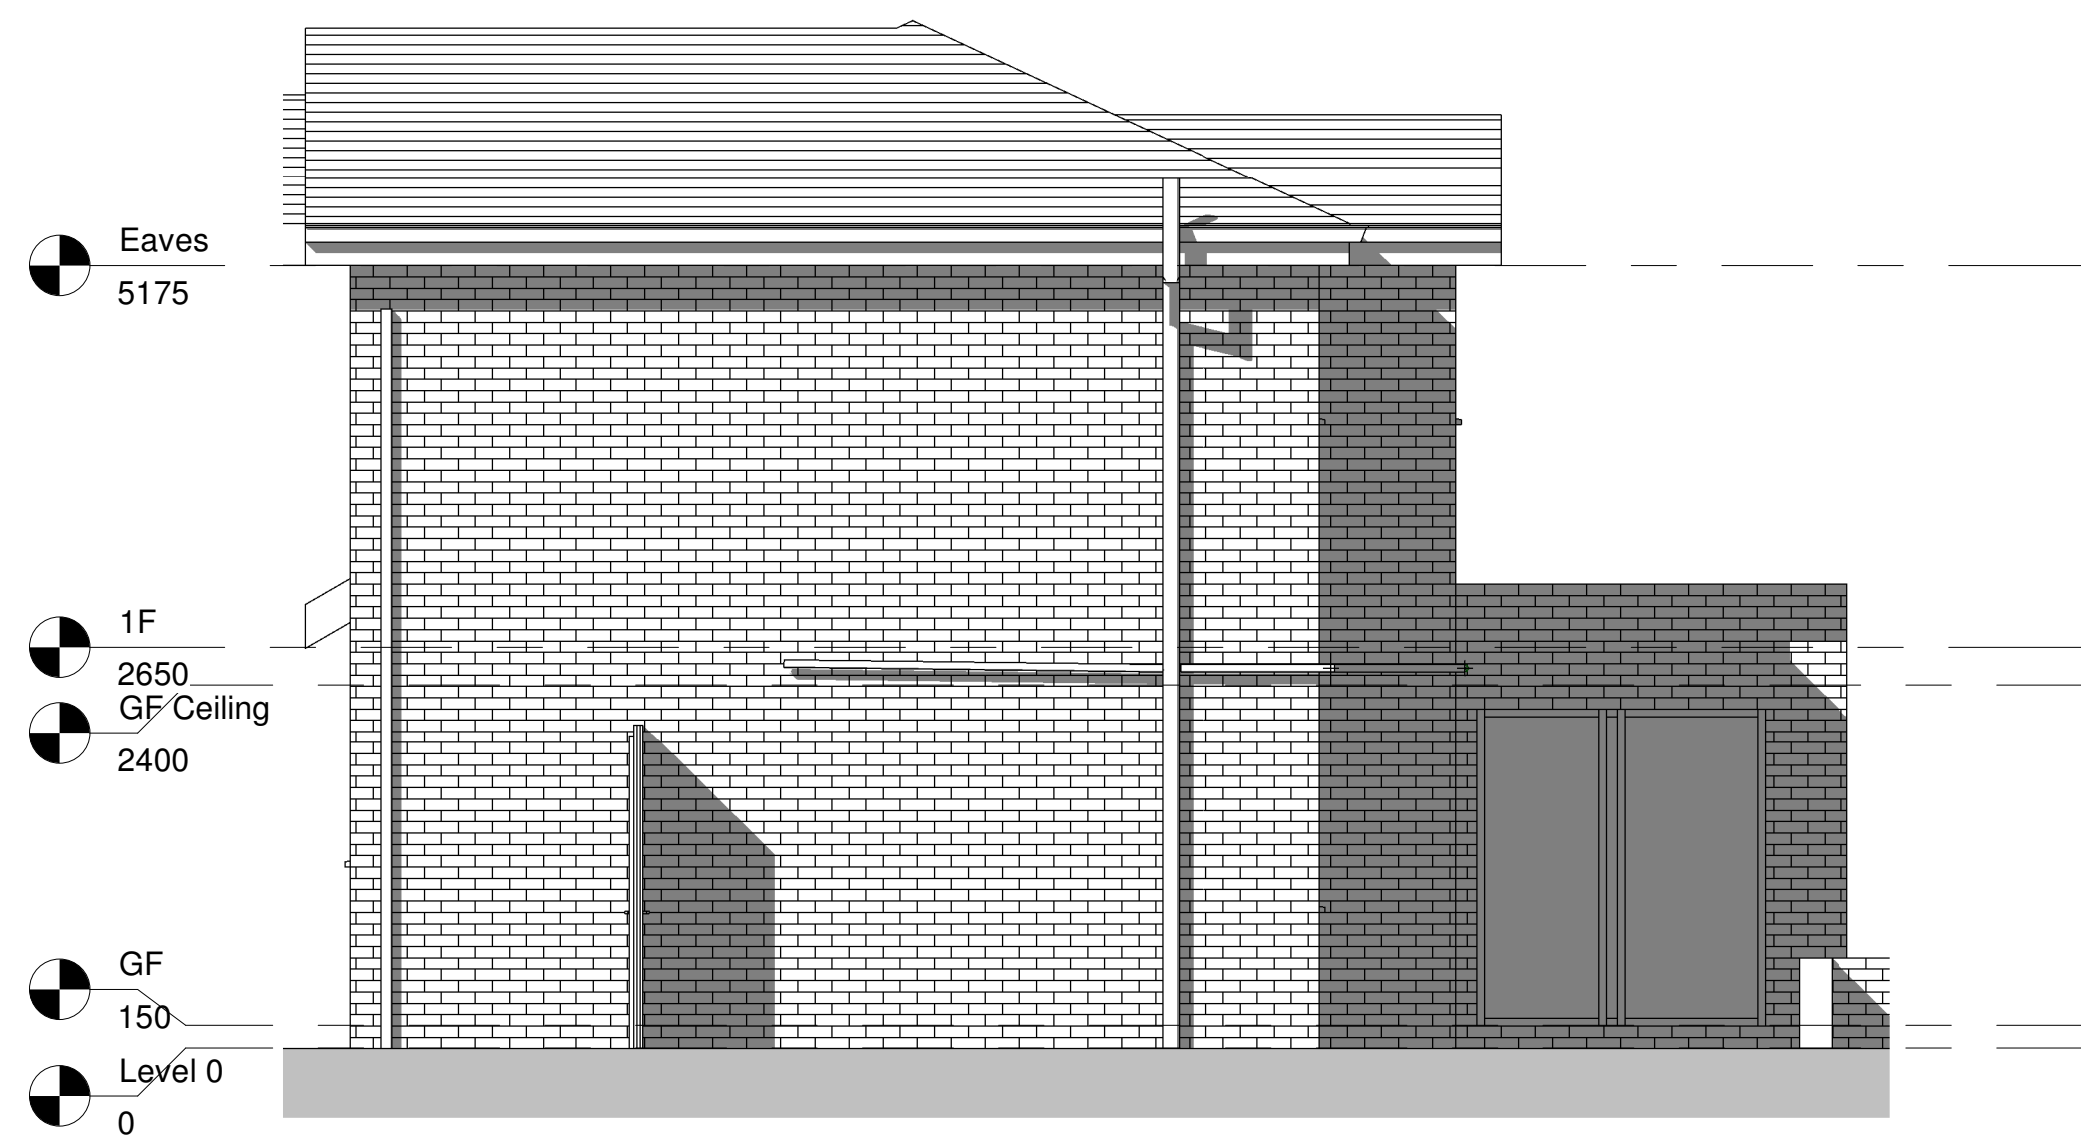

2 West Existing
1 : 50

Rev	Description	Date
1	Side Elevation 2 added to sheet	Date 3

design with
DOM

PROJECT

Broadlea Grove

TITLE

Existing Plans and
Elevations

CLIENT

Mo Tayab

DRAWN BY
DG

CHECKED BY
DG

DATE
05/28/23

SCALE (@ A1)
1 : 50

PROJECT NUMBER
20238

DRAWING NUMBER
BLG_DWD_00_DR_A_3000

REV
1