



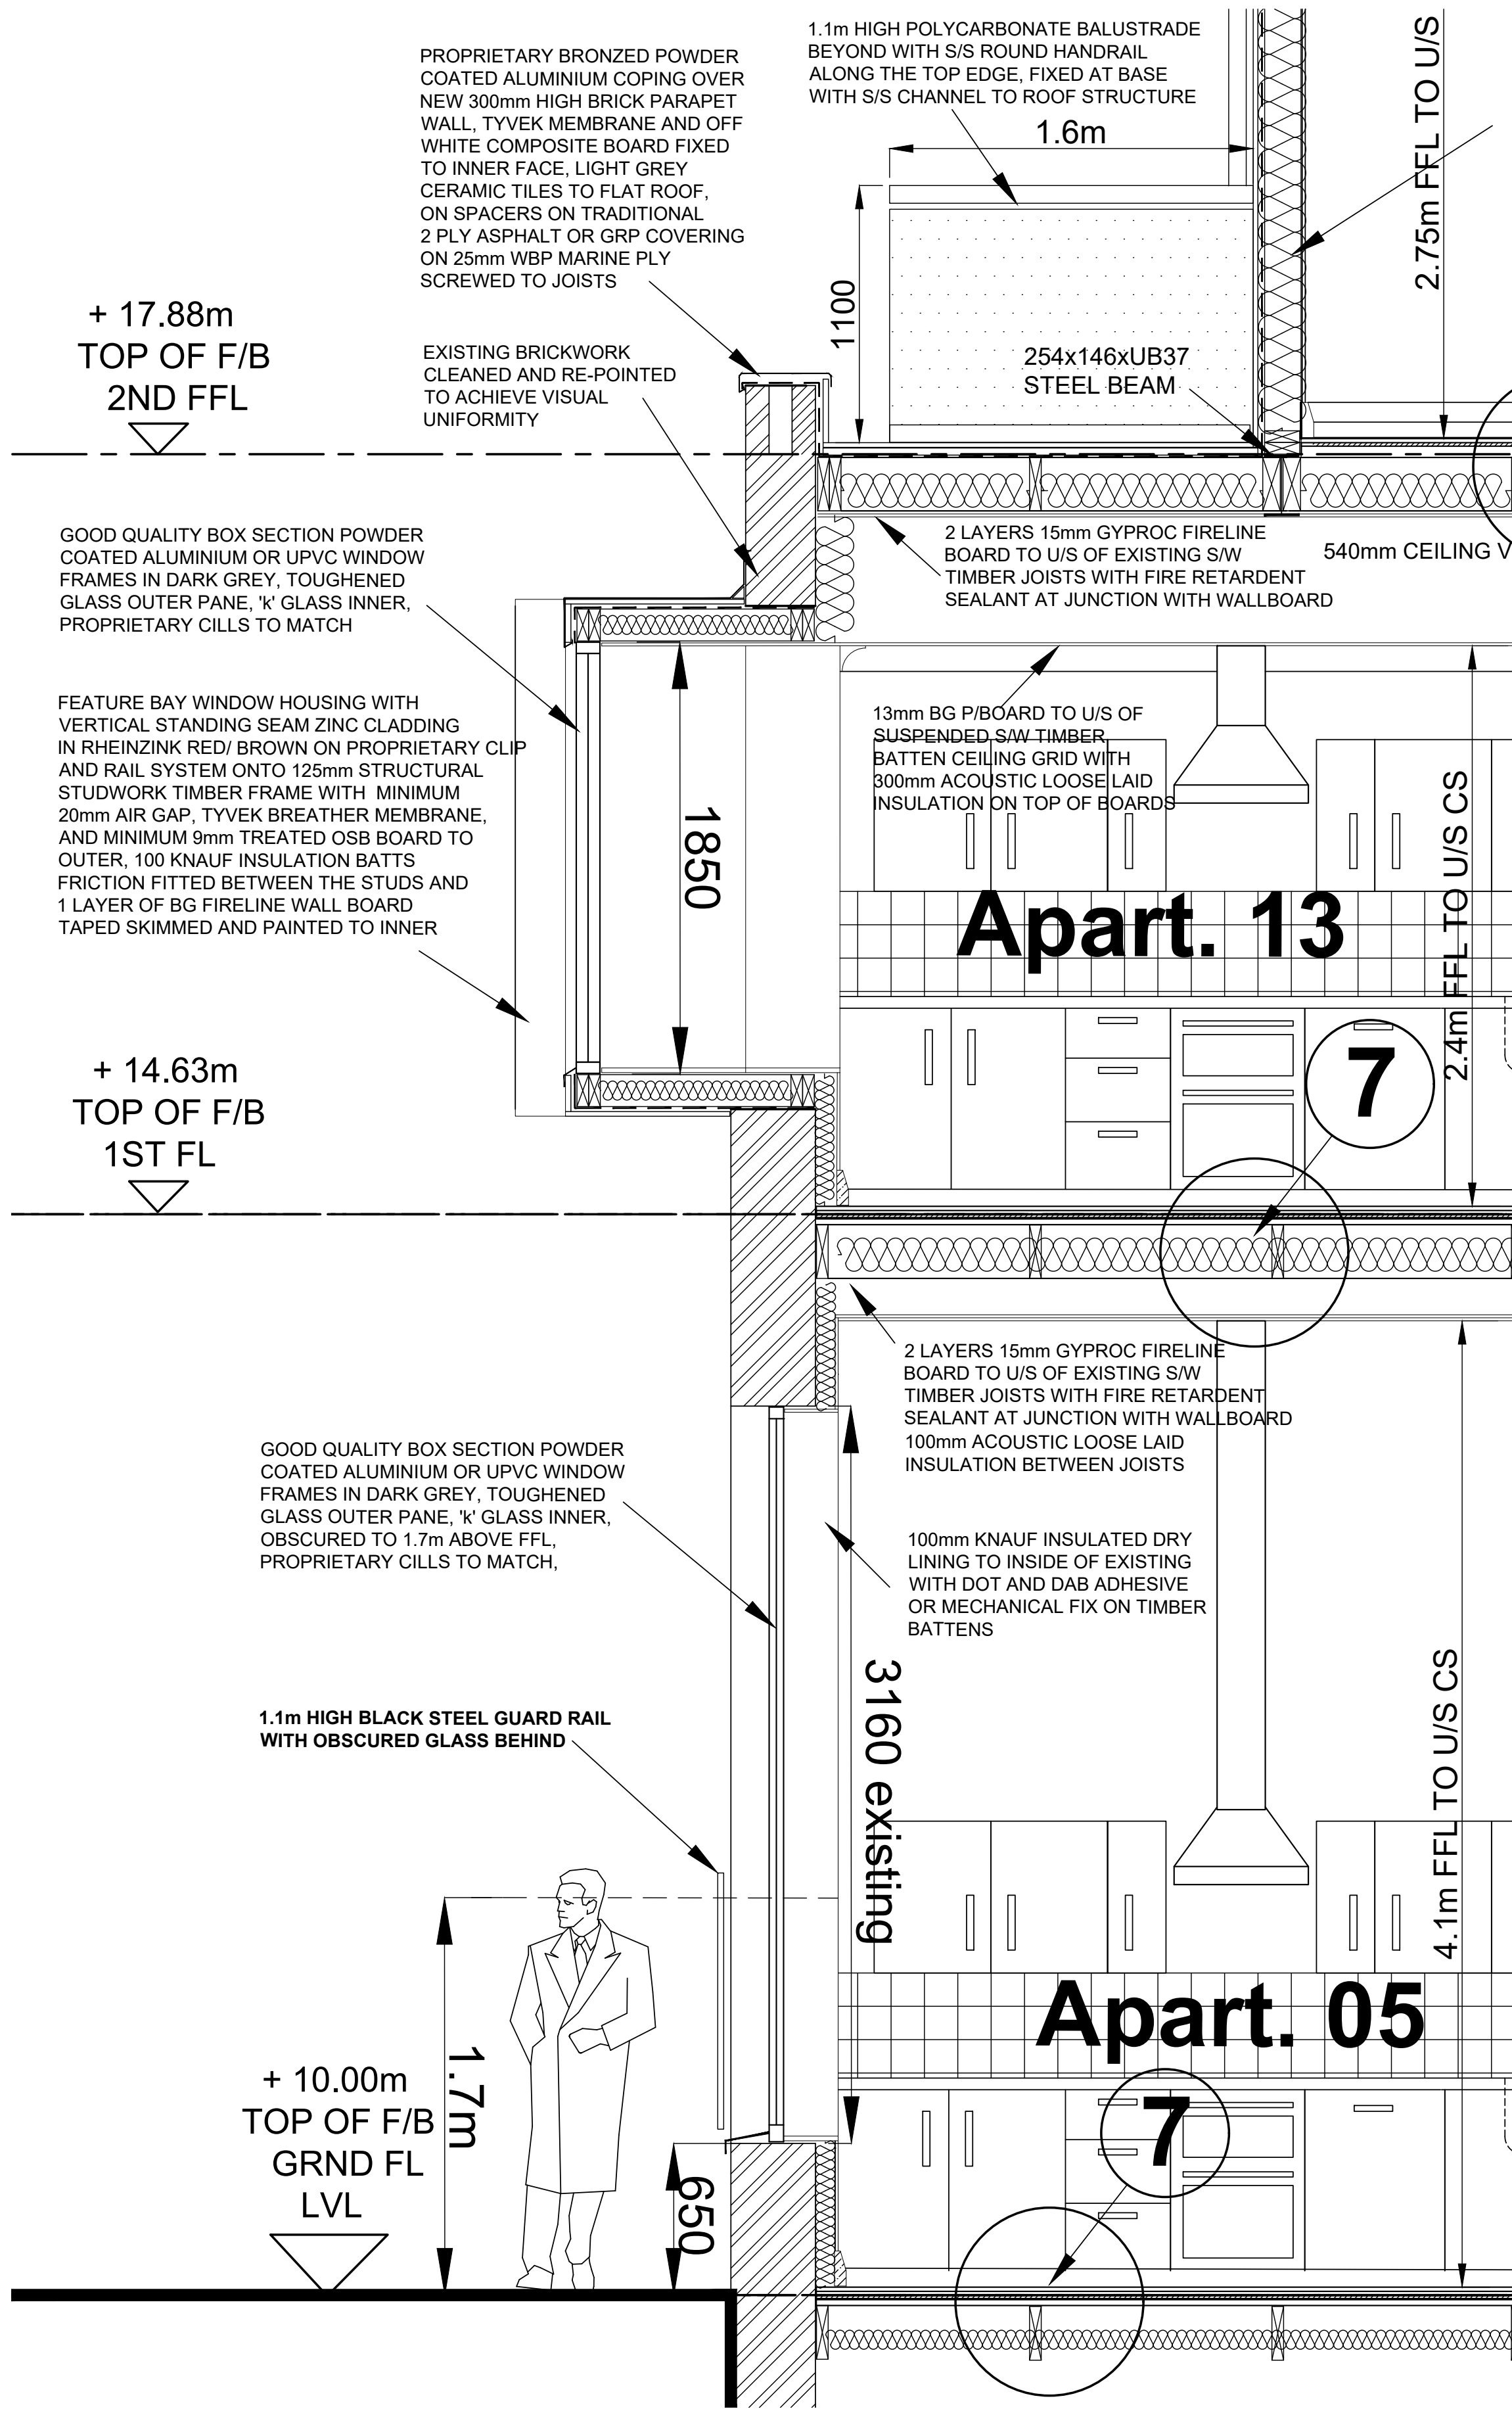

DETAIL SECTION 2

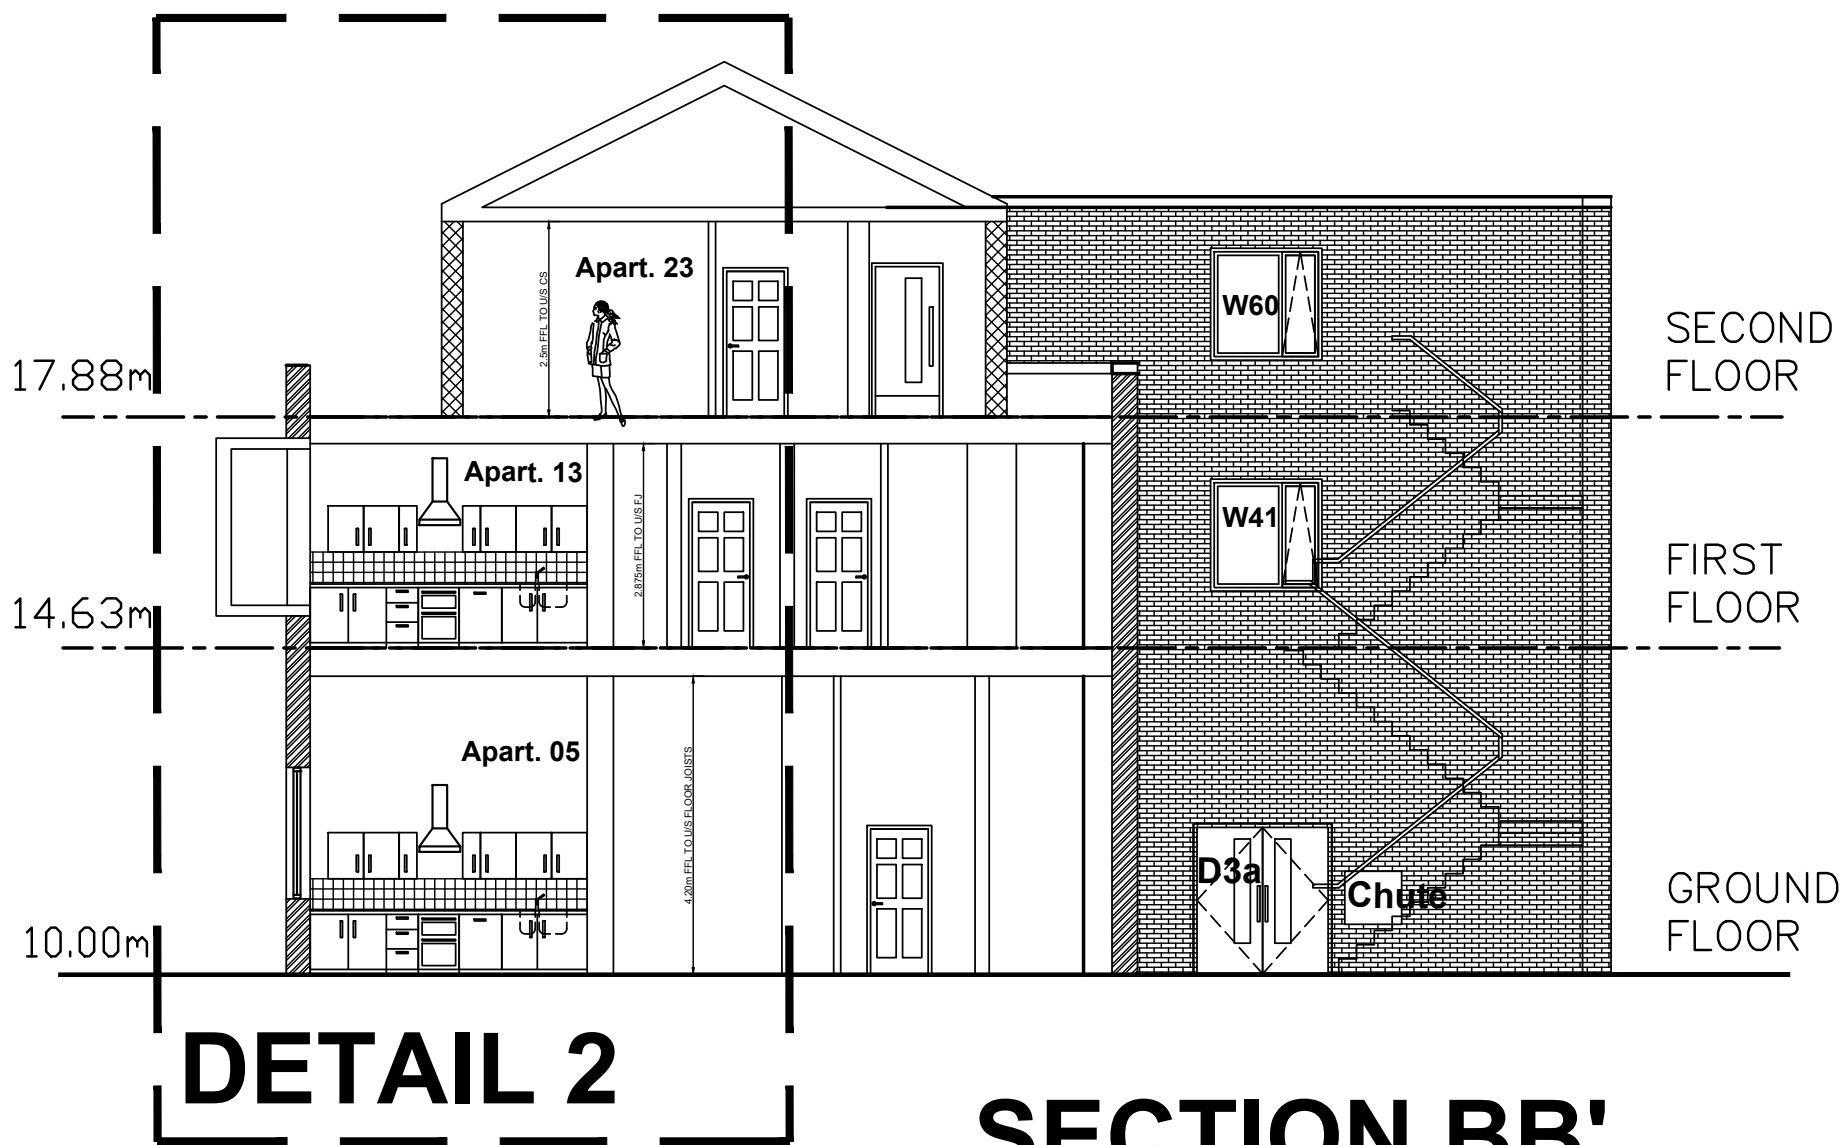

SECTION BB'

**NEW COMPARTMENT WALLS
BETWEEN APARTMENTS**
92mm AT GF AND 70mm AT FF
PROPRIETARY METAL C STUDS WITH
50mm SEMI-RIGID MINERAL WOOL
ACOUSTIC INSULATION BETWEEN
STUDS, GYPFRAME OR SIMILAR
RESILIENT METAL BARS HORIZONTALLY
BOTH SIDE @ 450mm CENTRES ALL TO
MANUFACTURER'S RECOMMENDATIONS
FIXING AND SPACING, FOIL BACKED
2x 13mm BG SOUNDBLOC BOARD
BOTH SIDES FIXED BACK TO
RESILIENT BARS, ALL PARTITIONS
TO BE FULL HEIGHT TO U/S OF
STRUCTURAL SOFFIT ABOVE AND
HORIZONTALLY TO FIRE COMPART-
MENTS, MINIMUM 1 HOUR FIRE RES-
ISTING, GYPFRAME FLOOR AND
CEILING CHANNEL ON RESILIENT
ACOUSTIC STRIPS ALONG LENGTH
ONTO DOUBLED UP TIMBER JOIST
TRIMMERS ALL TO STRUCTURAL
ENGINEER'S DESIGNS

**EXISTING MASONRY WALL UPGRADE
WITH NEW DRY LINING**
EXISTING BRICKWORK, GYPLINER STUD,
100mm KNAUF INSULATION,
13mm BG WALLBOARD TO INNER
U-VALUE= 0.25 W/m2K

**NEW 100mm O/A, 70mm PROPRIETARY
METAL C STUD WALL @ 400mm CCS,**
1 LAYER 13mm BG WALLBOARD BOTH
SIDES, ALL JOINTS TAPED AND SKIMMED
PAINTED-COLOUR TO BE CONFIRMED,
50mm DFM ACOUSTIC INSULATION
SLABS, 80kg/m3, TO BE TIGHTLY
FITTED BETWEEN THE STUDS HARD
UP AGAINST BACK OF OUTSIDE LAYER
OF PLASTERBOARD.

A 080324 WINDOW HEIGHT AMENDED BM
REV: DATE: DETAILS:
BM ARCHITECTURAL DESIGNS
APARTMENT 8
224 GREAT CLOWES STREET
MANCHESTER M7 2ZS
TEL: 07415 493002
PROJECT: FORMER POUND WORLD,
44-46 YORKSHIRE STREET,
BAILLIE STREET AND THE BANK,
ROCHDALE OL16 1JW
CLIENT: CASSEL AND FLETCHER PROPERTY
MANAGEMENT LTD.
TITLE: SECTION BB', DETAIL SECTION 2
SCALE: 1:20 @ A1 DATE: 06/ 2023 DRAWN: BM
STATUS: BUILDING REGULATIONS
DRAWING NO: BM/0623/BAILLIE/ BR9 REV: A