


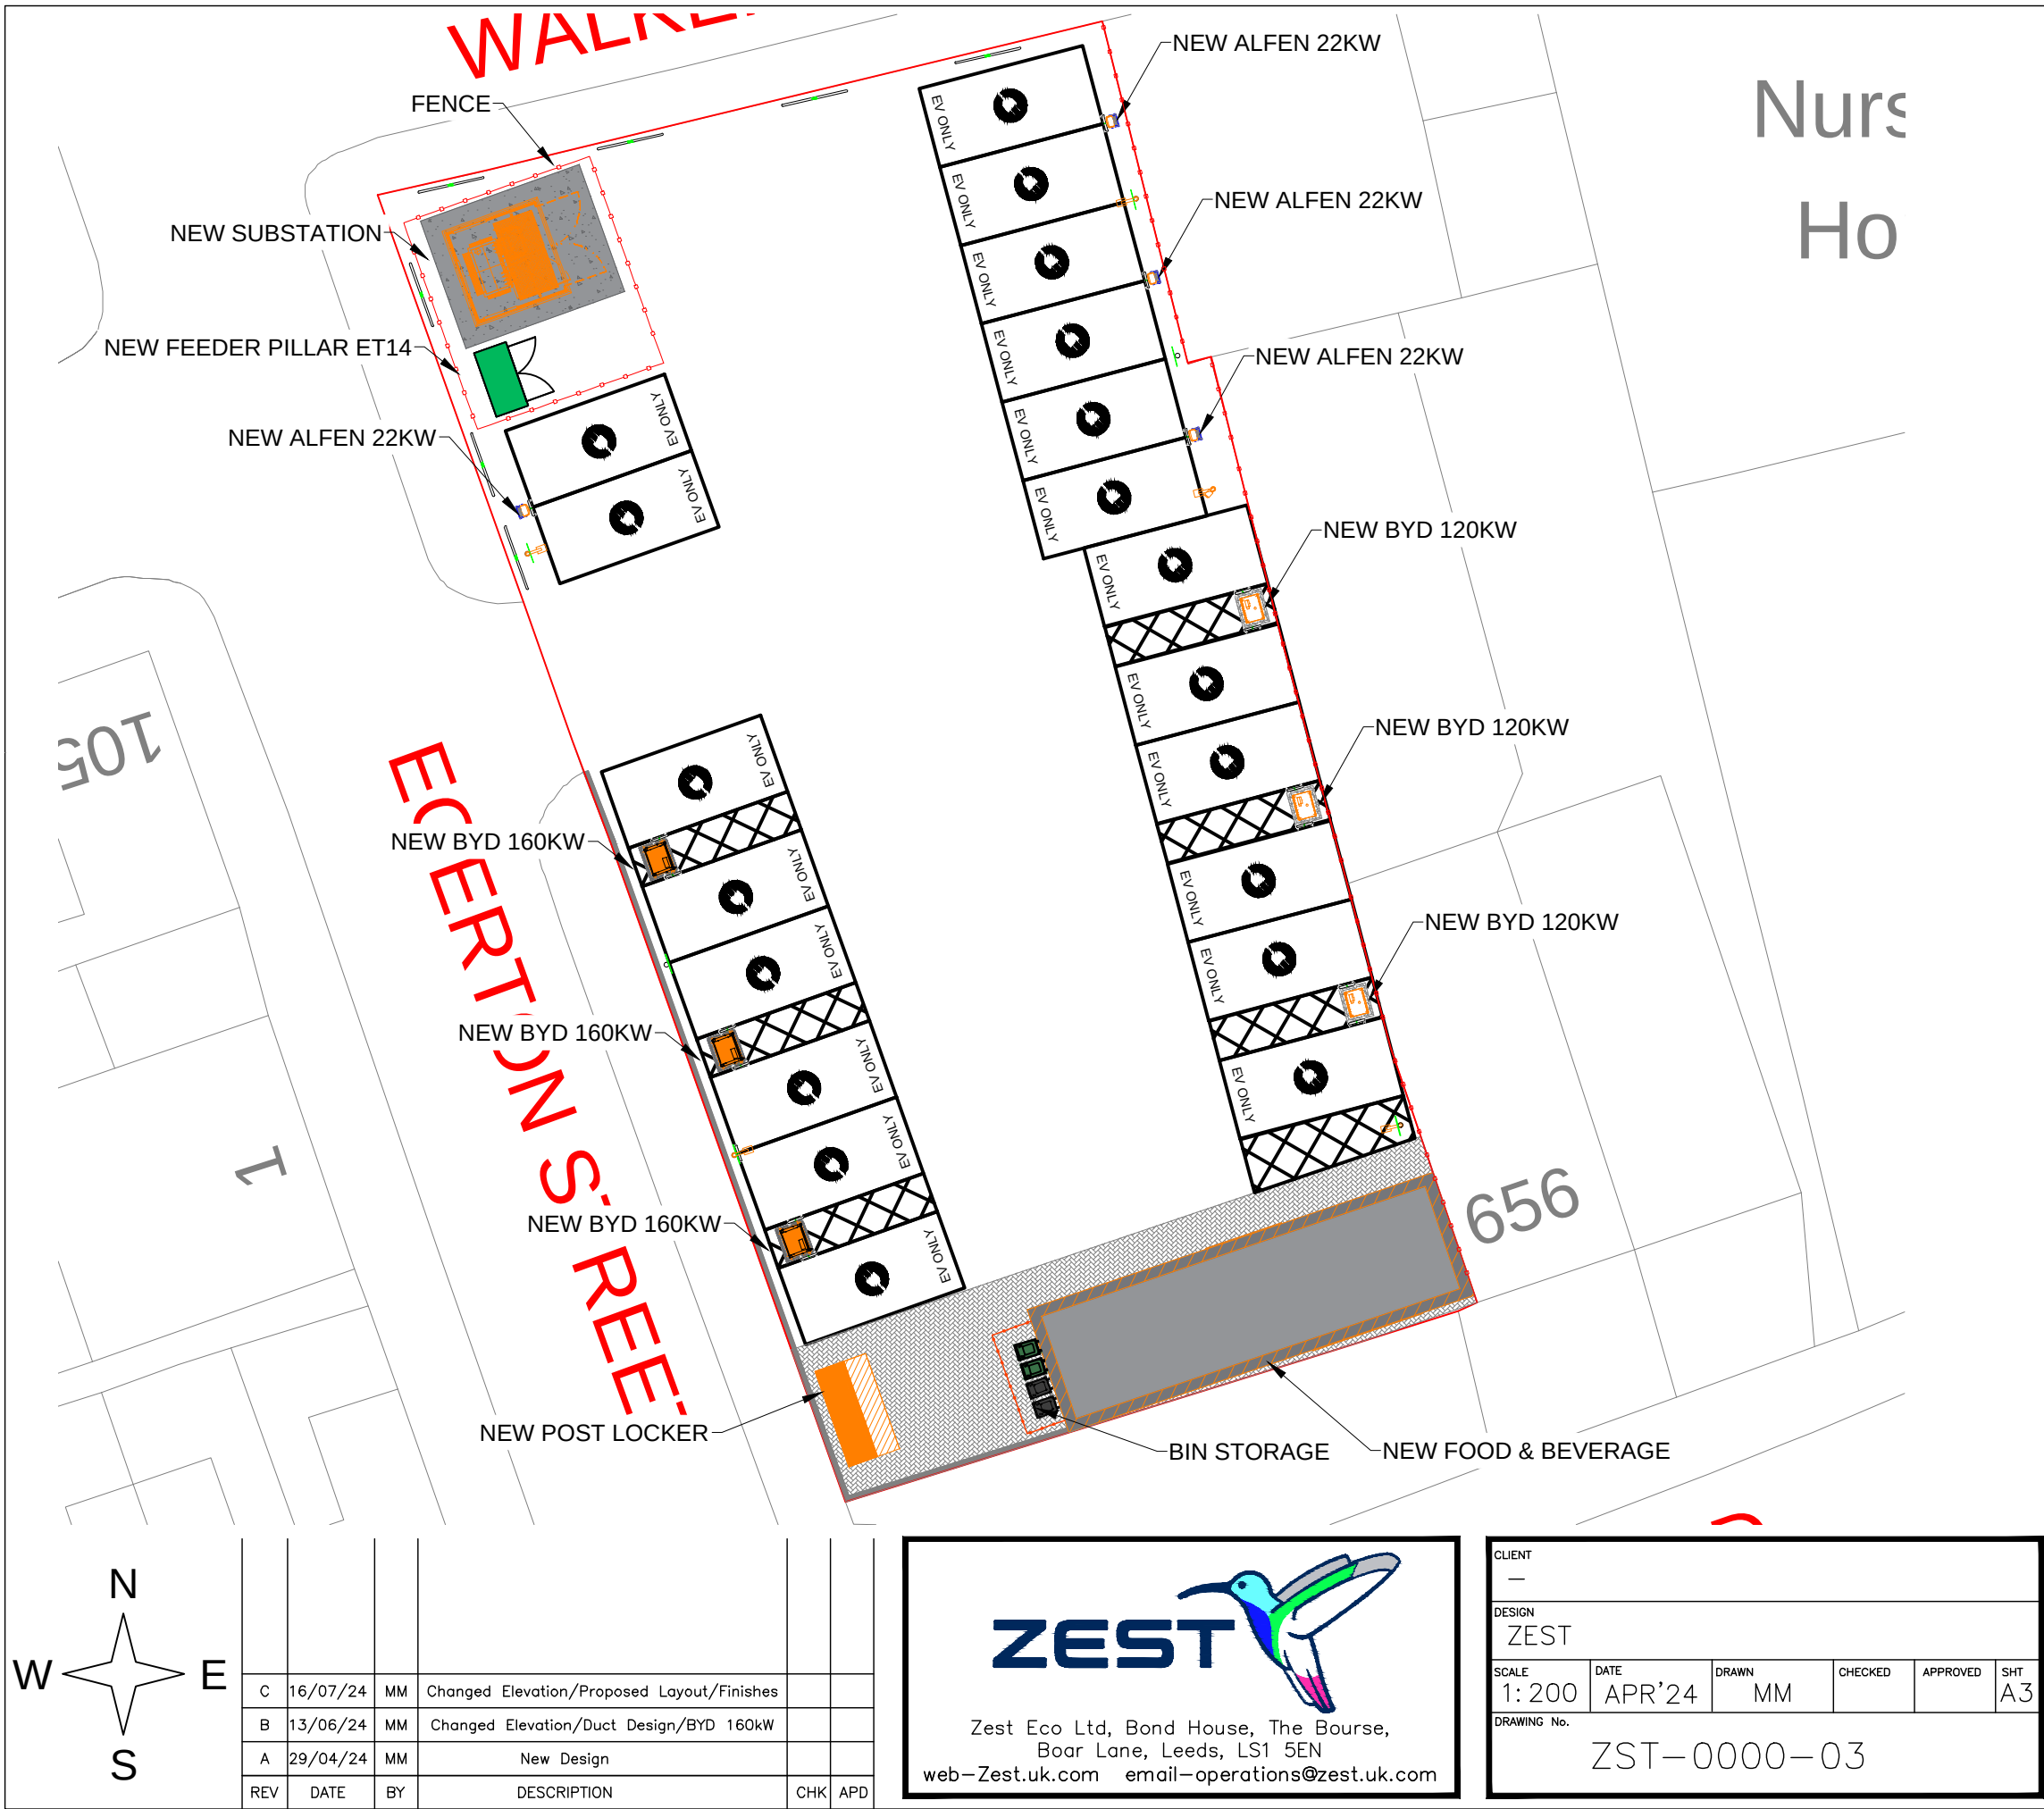

LEGEND

ALFEN 22KW EV CHARGING UNITBYD 120KW EV CHARGING UNITBYD 160KW EV CHARGING UNITPOST WITH ANPR CAMERALAMP POST WITH LUMINARYHOOPED BARRIER PROTECTIONEVCP SIGN POSTFEEDER PILLARPOST LOCKEREV CHARGING WALK WAYEV CHARGING BAYSUBSTATION1.8m RECYCLE PLASTIC FENCING

Notes:

- No Site Survey Undertaken
- Drawings Prepared via desktop exercise - Existing Service Locations are Approximations

SITE LOCATION PLAN - 1:1250

1:1250

25m 0 25m 50m

CLIENT		—				
DESIGN		ZEST				
SCALE	DATE	DRAWN	CHECKED	APPROVED	SHT	
1: 200	APR'24	MM			A3	
DRAWING No.		ZST-0000-03				

PROJECT					
MANCHESTER OLD ROAD, MANCHESTER M24 4QD					
TITLE					
PROPOSED LAYOUT					

N E S W					
C	16/07/24	MM	Changed Elevation/Proposed Layout/Finishes		
B	13/06/24	MM	Changed Elevation/Duct Design/BYD 160kW		
A	29/04/24	MM	New Design		
REV	DATE	BY	DESCRIPTION	CHK	APD

Zest Eco Ltd, Bond House, The Bourse,
Boar Lane, Leeds, LS1 5EN
web-Zest.uk.com email-operations@zest.uk.com

CLIENT					
—					
DESIGN					
ZEST					
SCALE	DATE	DRAWN	CHECKED	APPROVED	SHT
1: 200	APR'24	MM			A3
DRAWING No.					
ZST-0000-03					

PROJECT	
MANCHESTER OLD ROAD, MANCHESTER M24 4QD	
TITLE	
PROPOSED LAYOUT	