


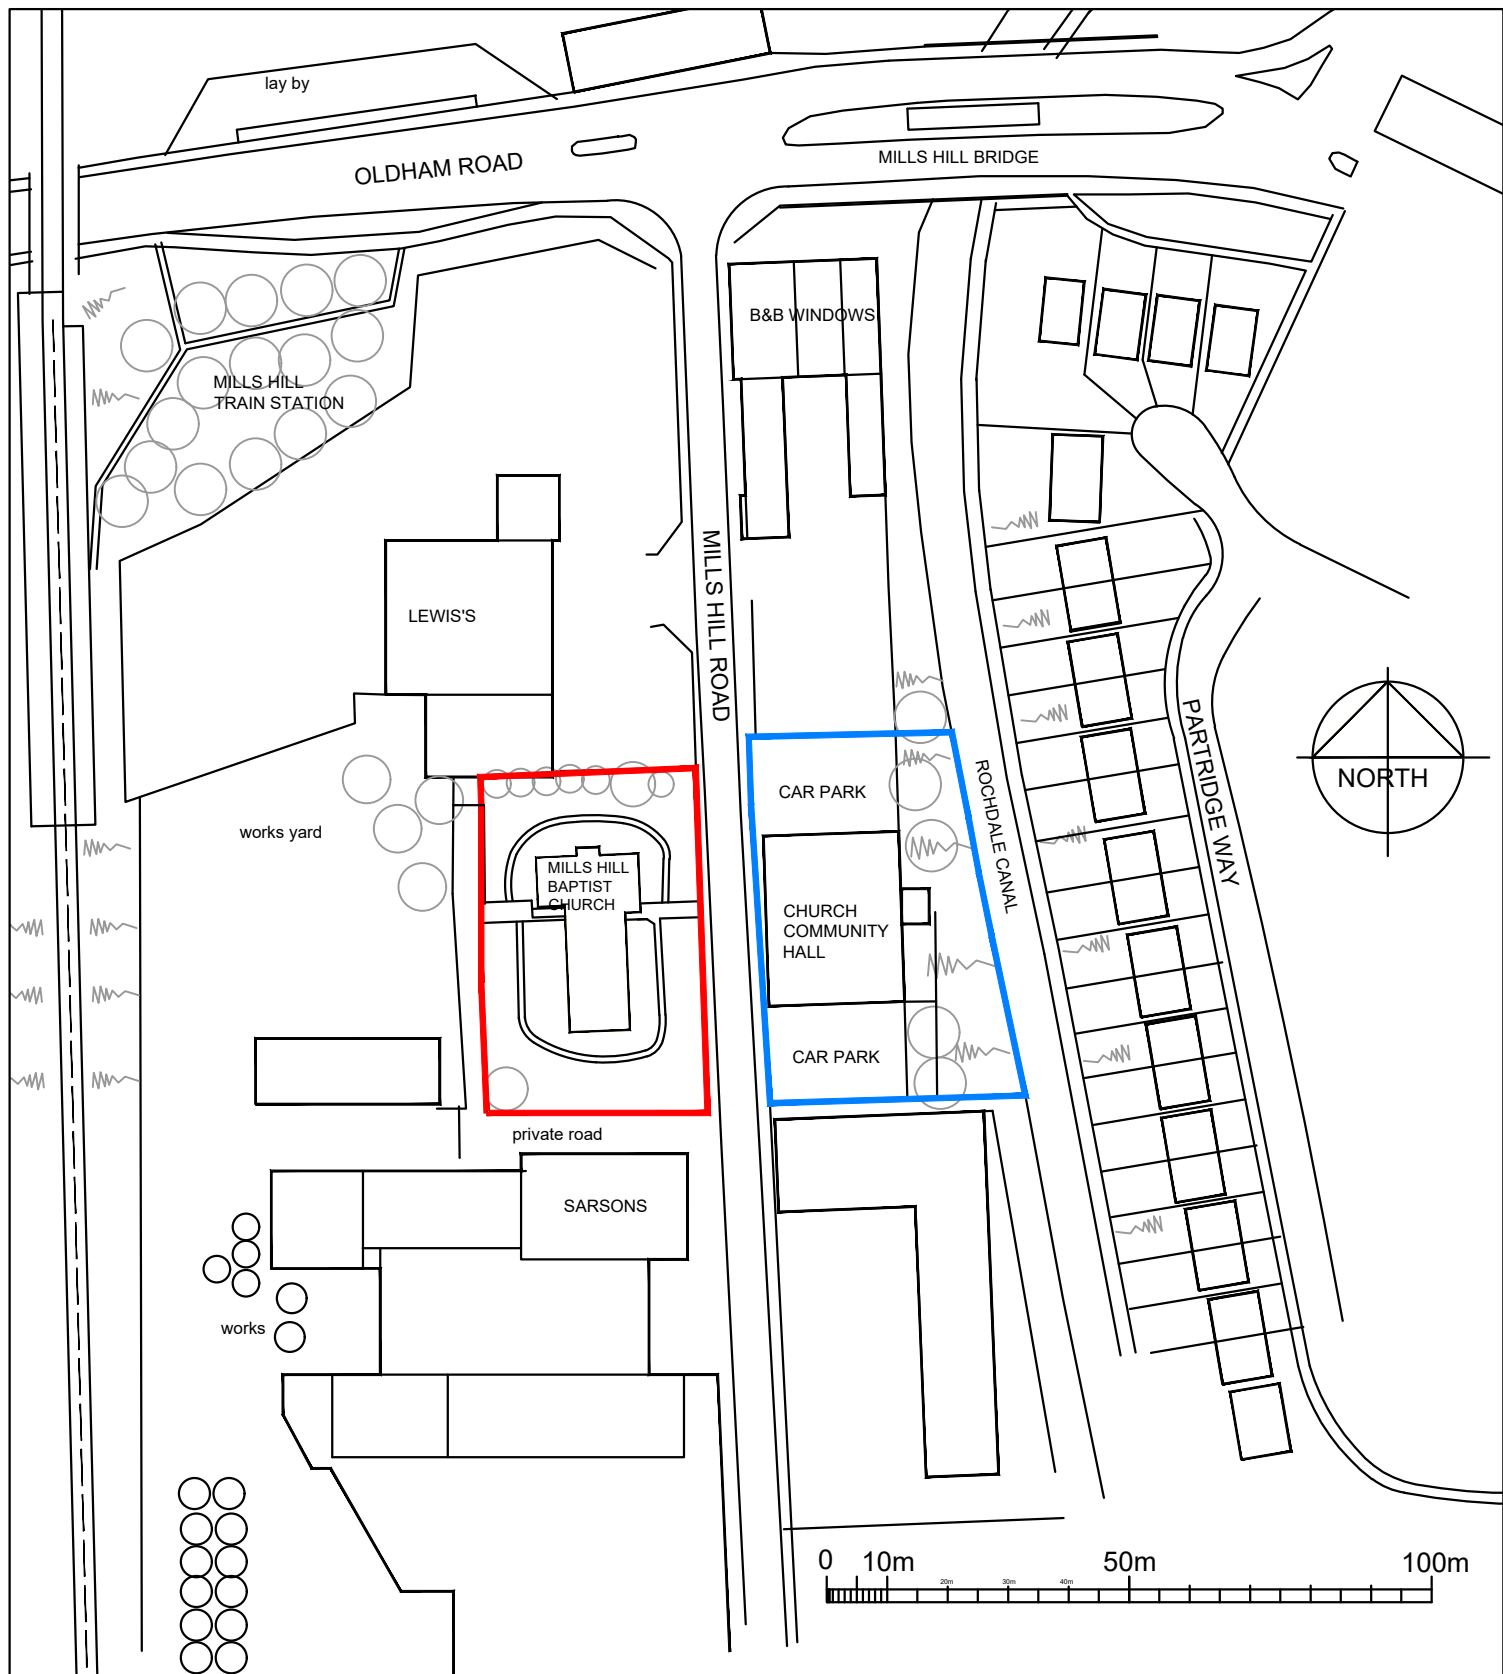

C	OWNERSHIP LINE AMENDED	28.12.24
B	OUTLINE OF PROPOSED REMOVED	28.10.24
A	BLUE LINE ADDED	29.09.24
revisions		

site location plan proposed childrens room mills hill baptist church	
date: sept 24	scale 1:1250 @a4
status: tender	dwg. d503/01 rev C
DO NOT SCALE – IF DIMENSIONS ARE NOT GIVEN PLEASE ASK COPYRIGHTED TO ARCHITECTURAL DESIGNWORKS LTD	

architectural designworks limited

designworks

BUILDINGS	SPACES	PLACES
-----------	--------	--------

fourth floor 59 piccadilly manchester M1 2AQ t: 0161 332 1943 e: architects@archdesignworks.co.uk