


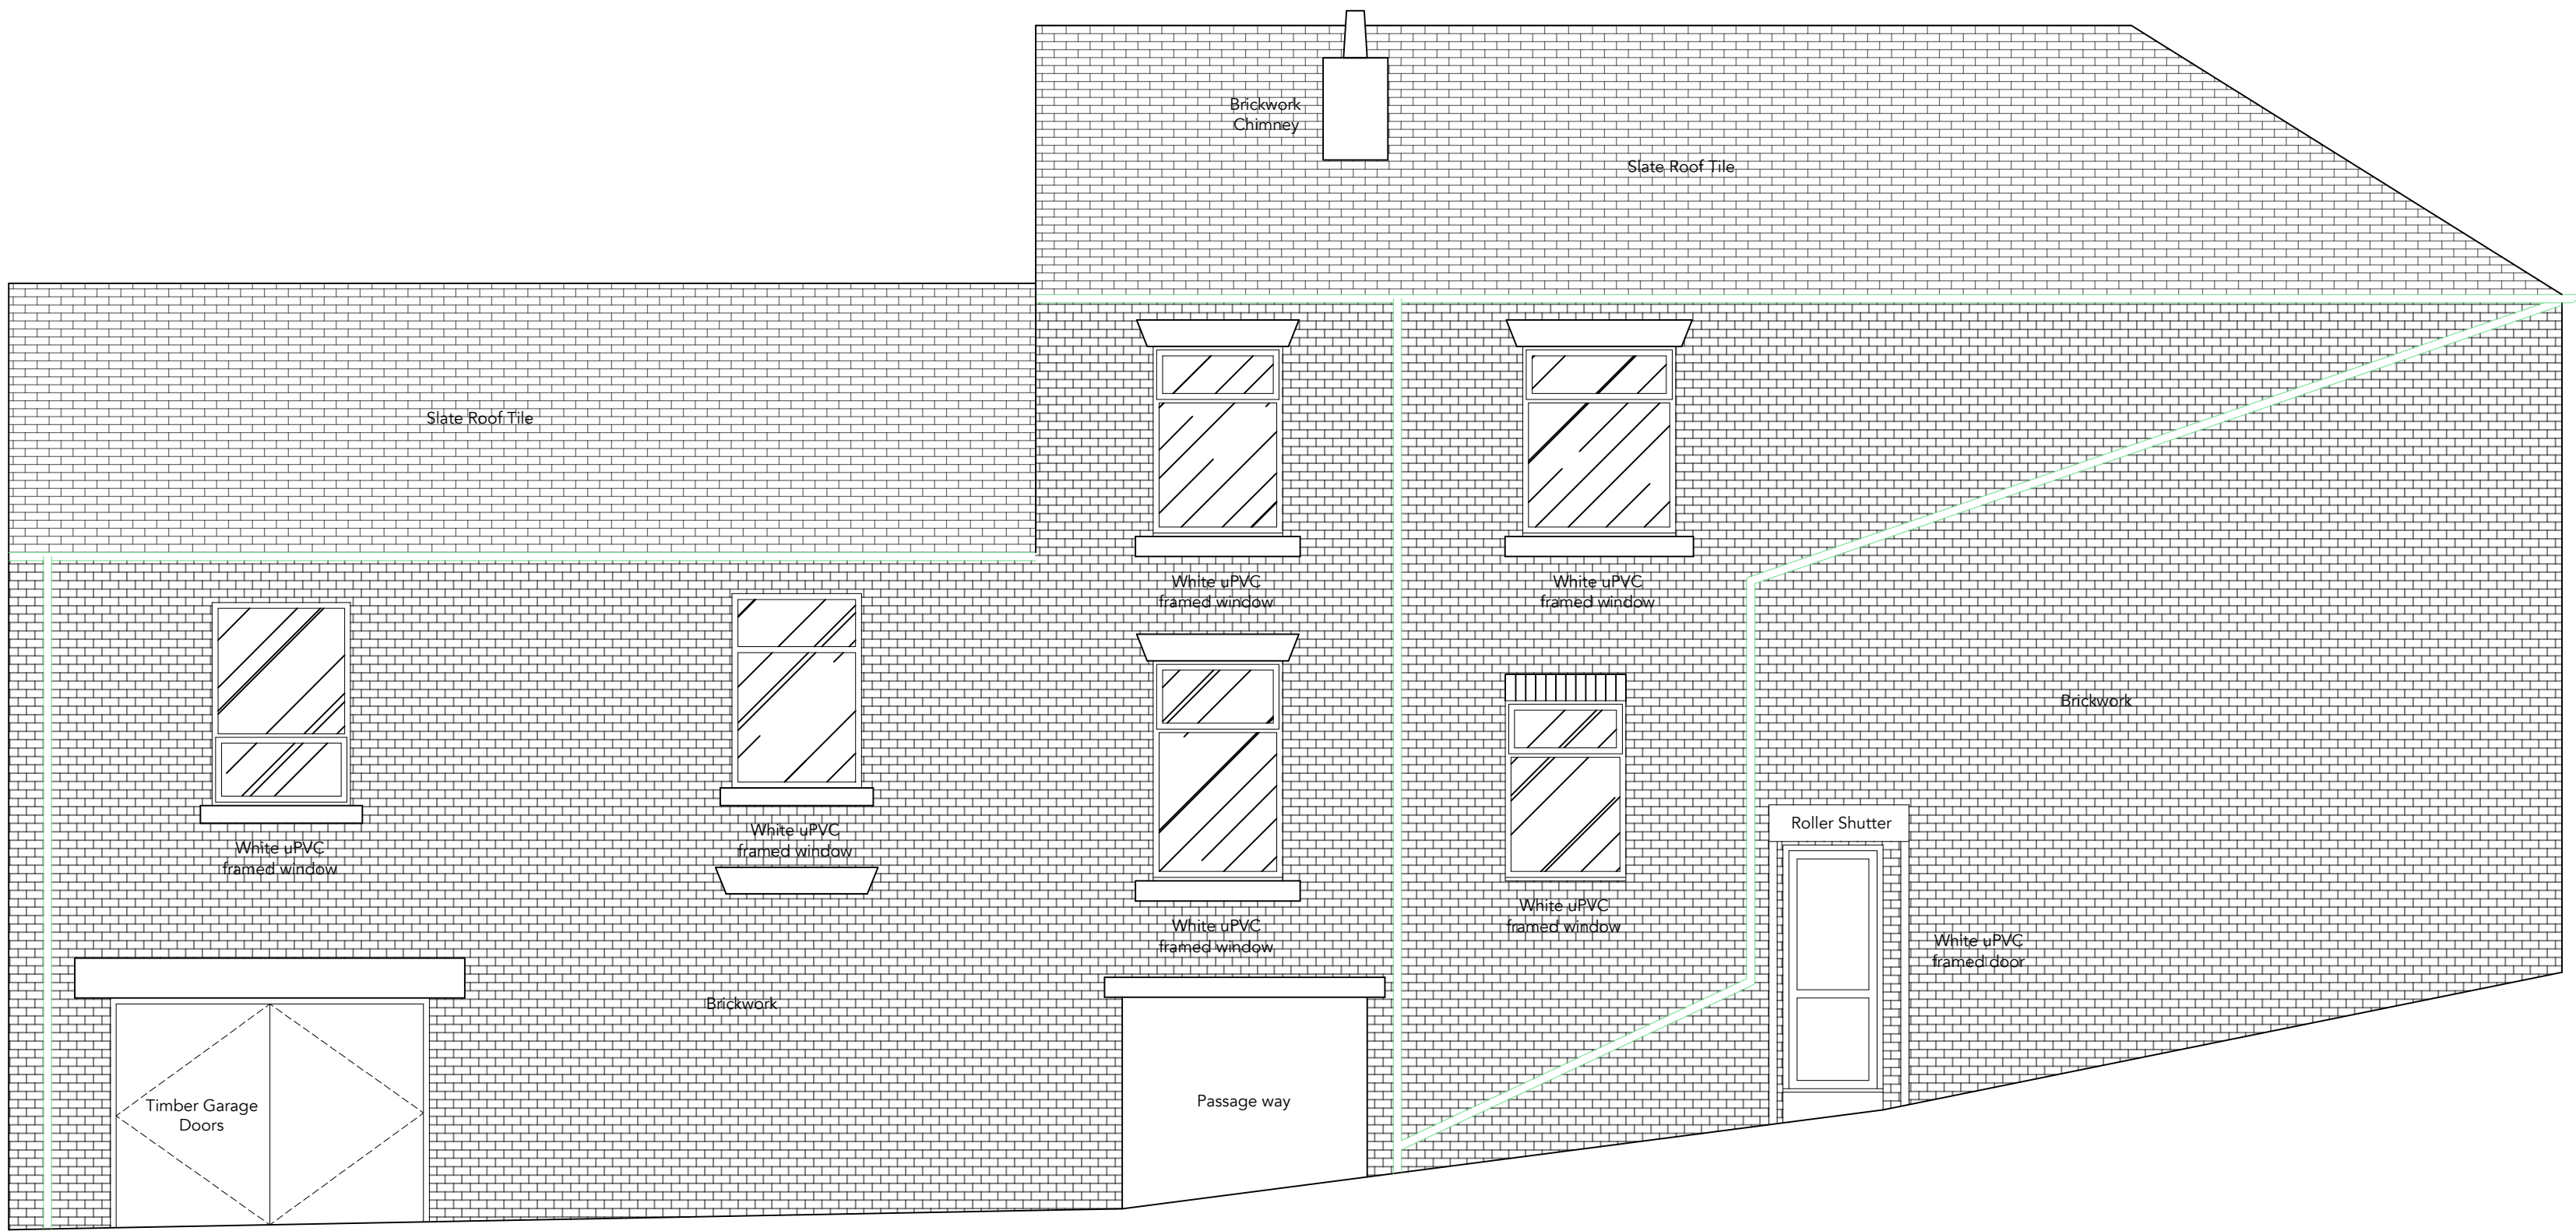


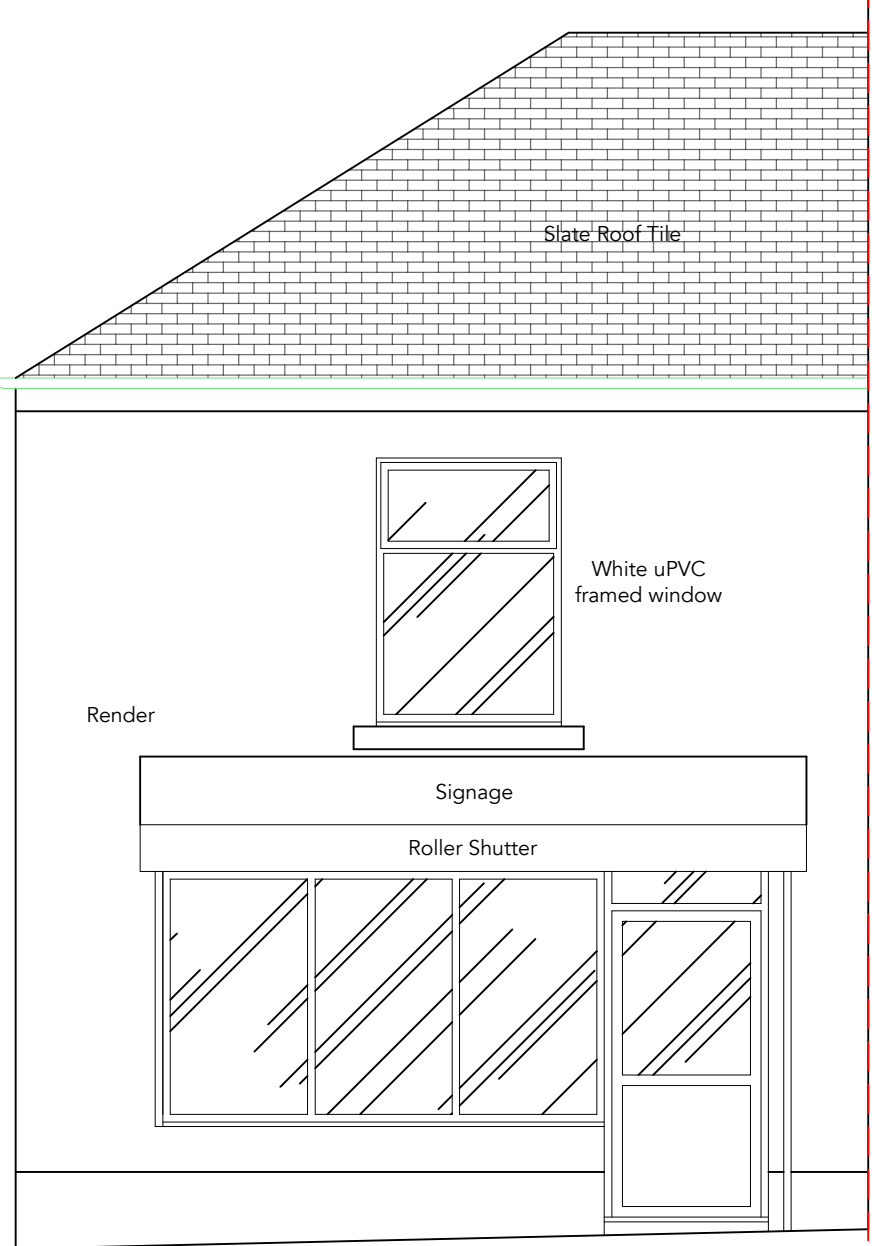


SIDE ELEVATION AS EXISTING (1:50)

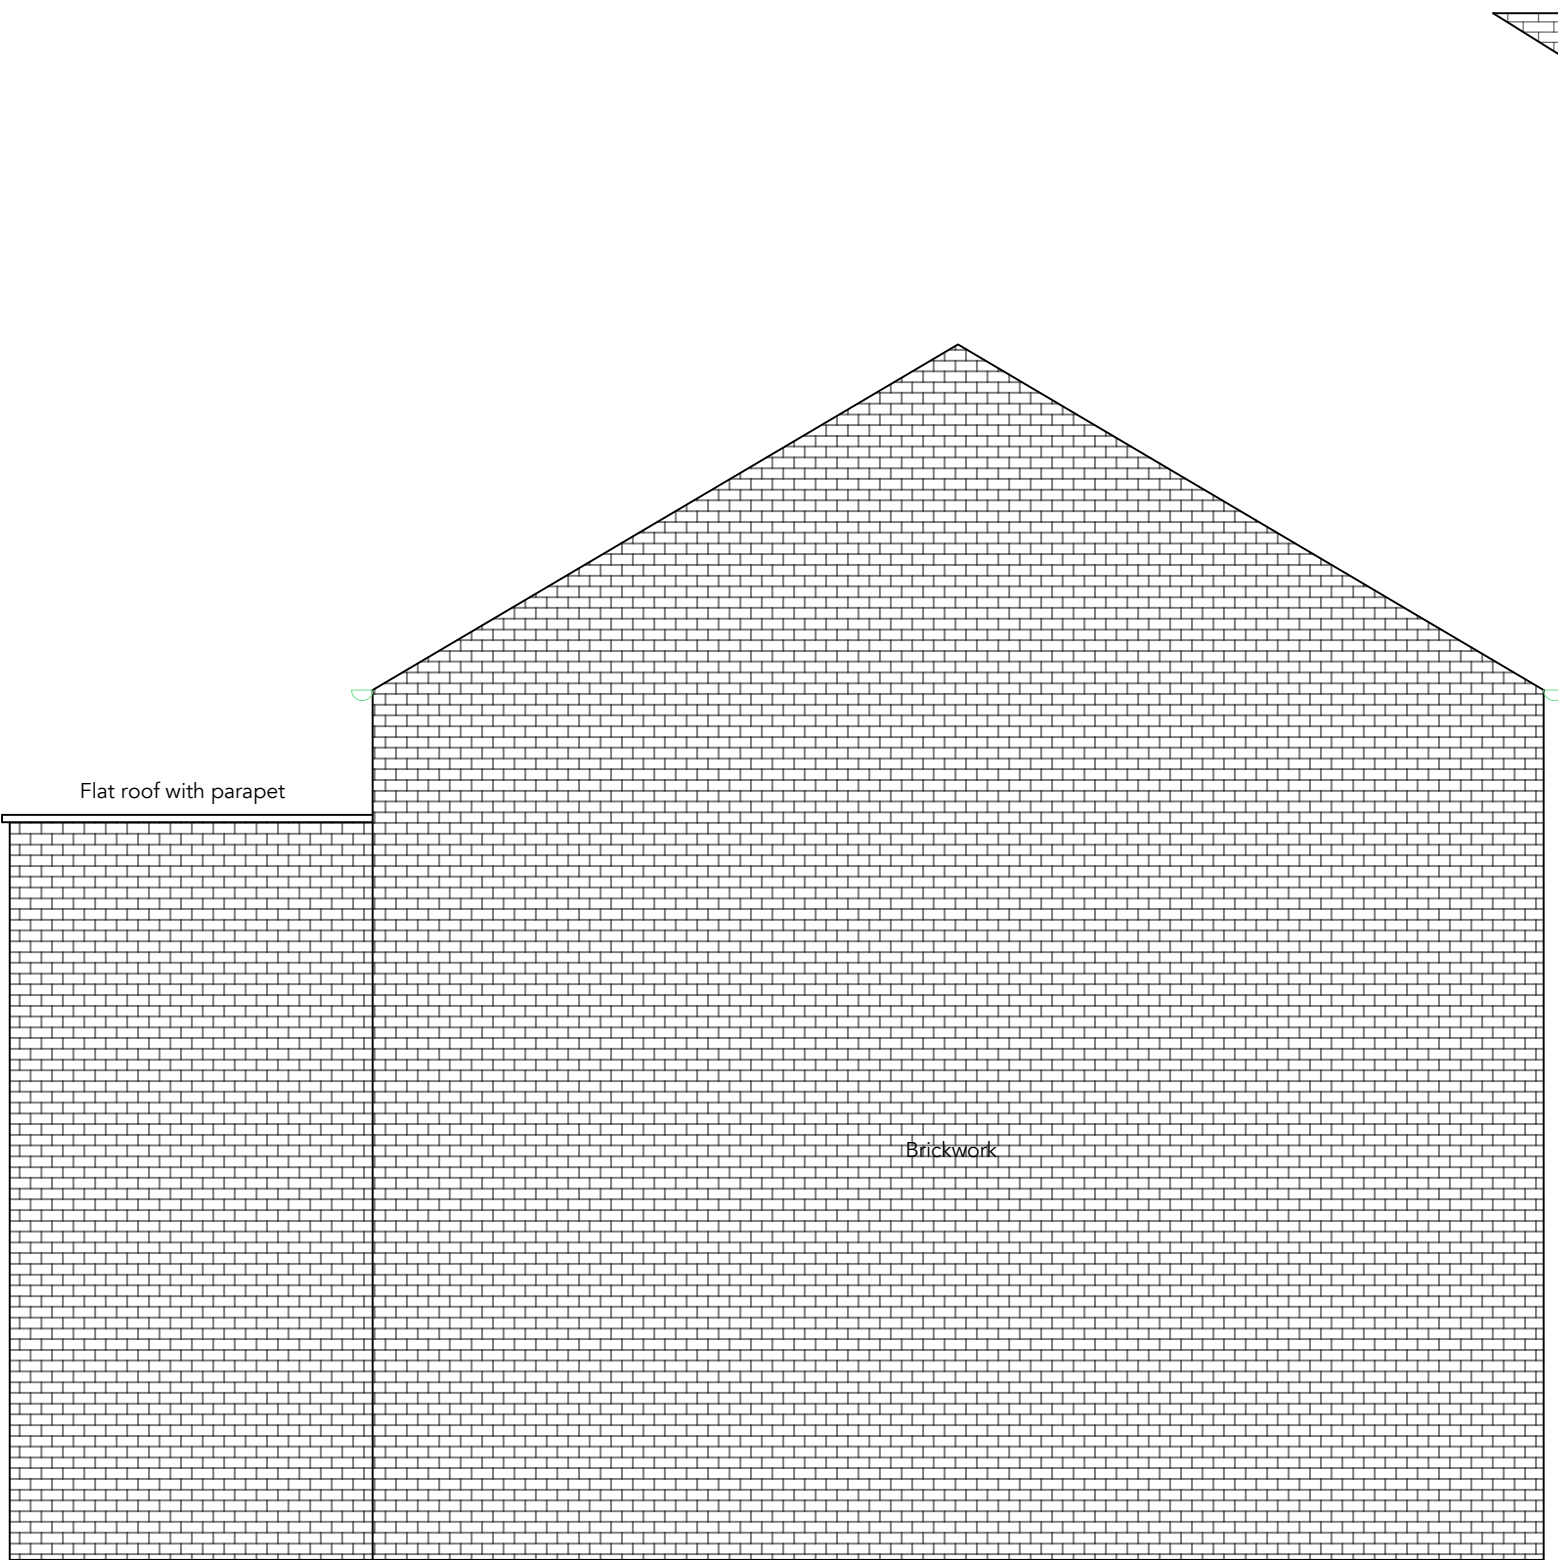

FRONT ELEVATION AS EXISTING (1:50)

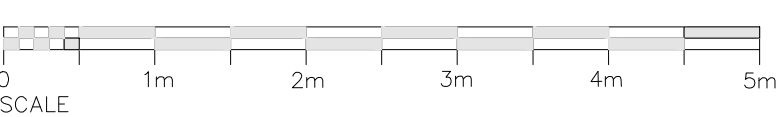

REAR ELEVATION AS EXISTING (1:50)

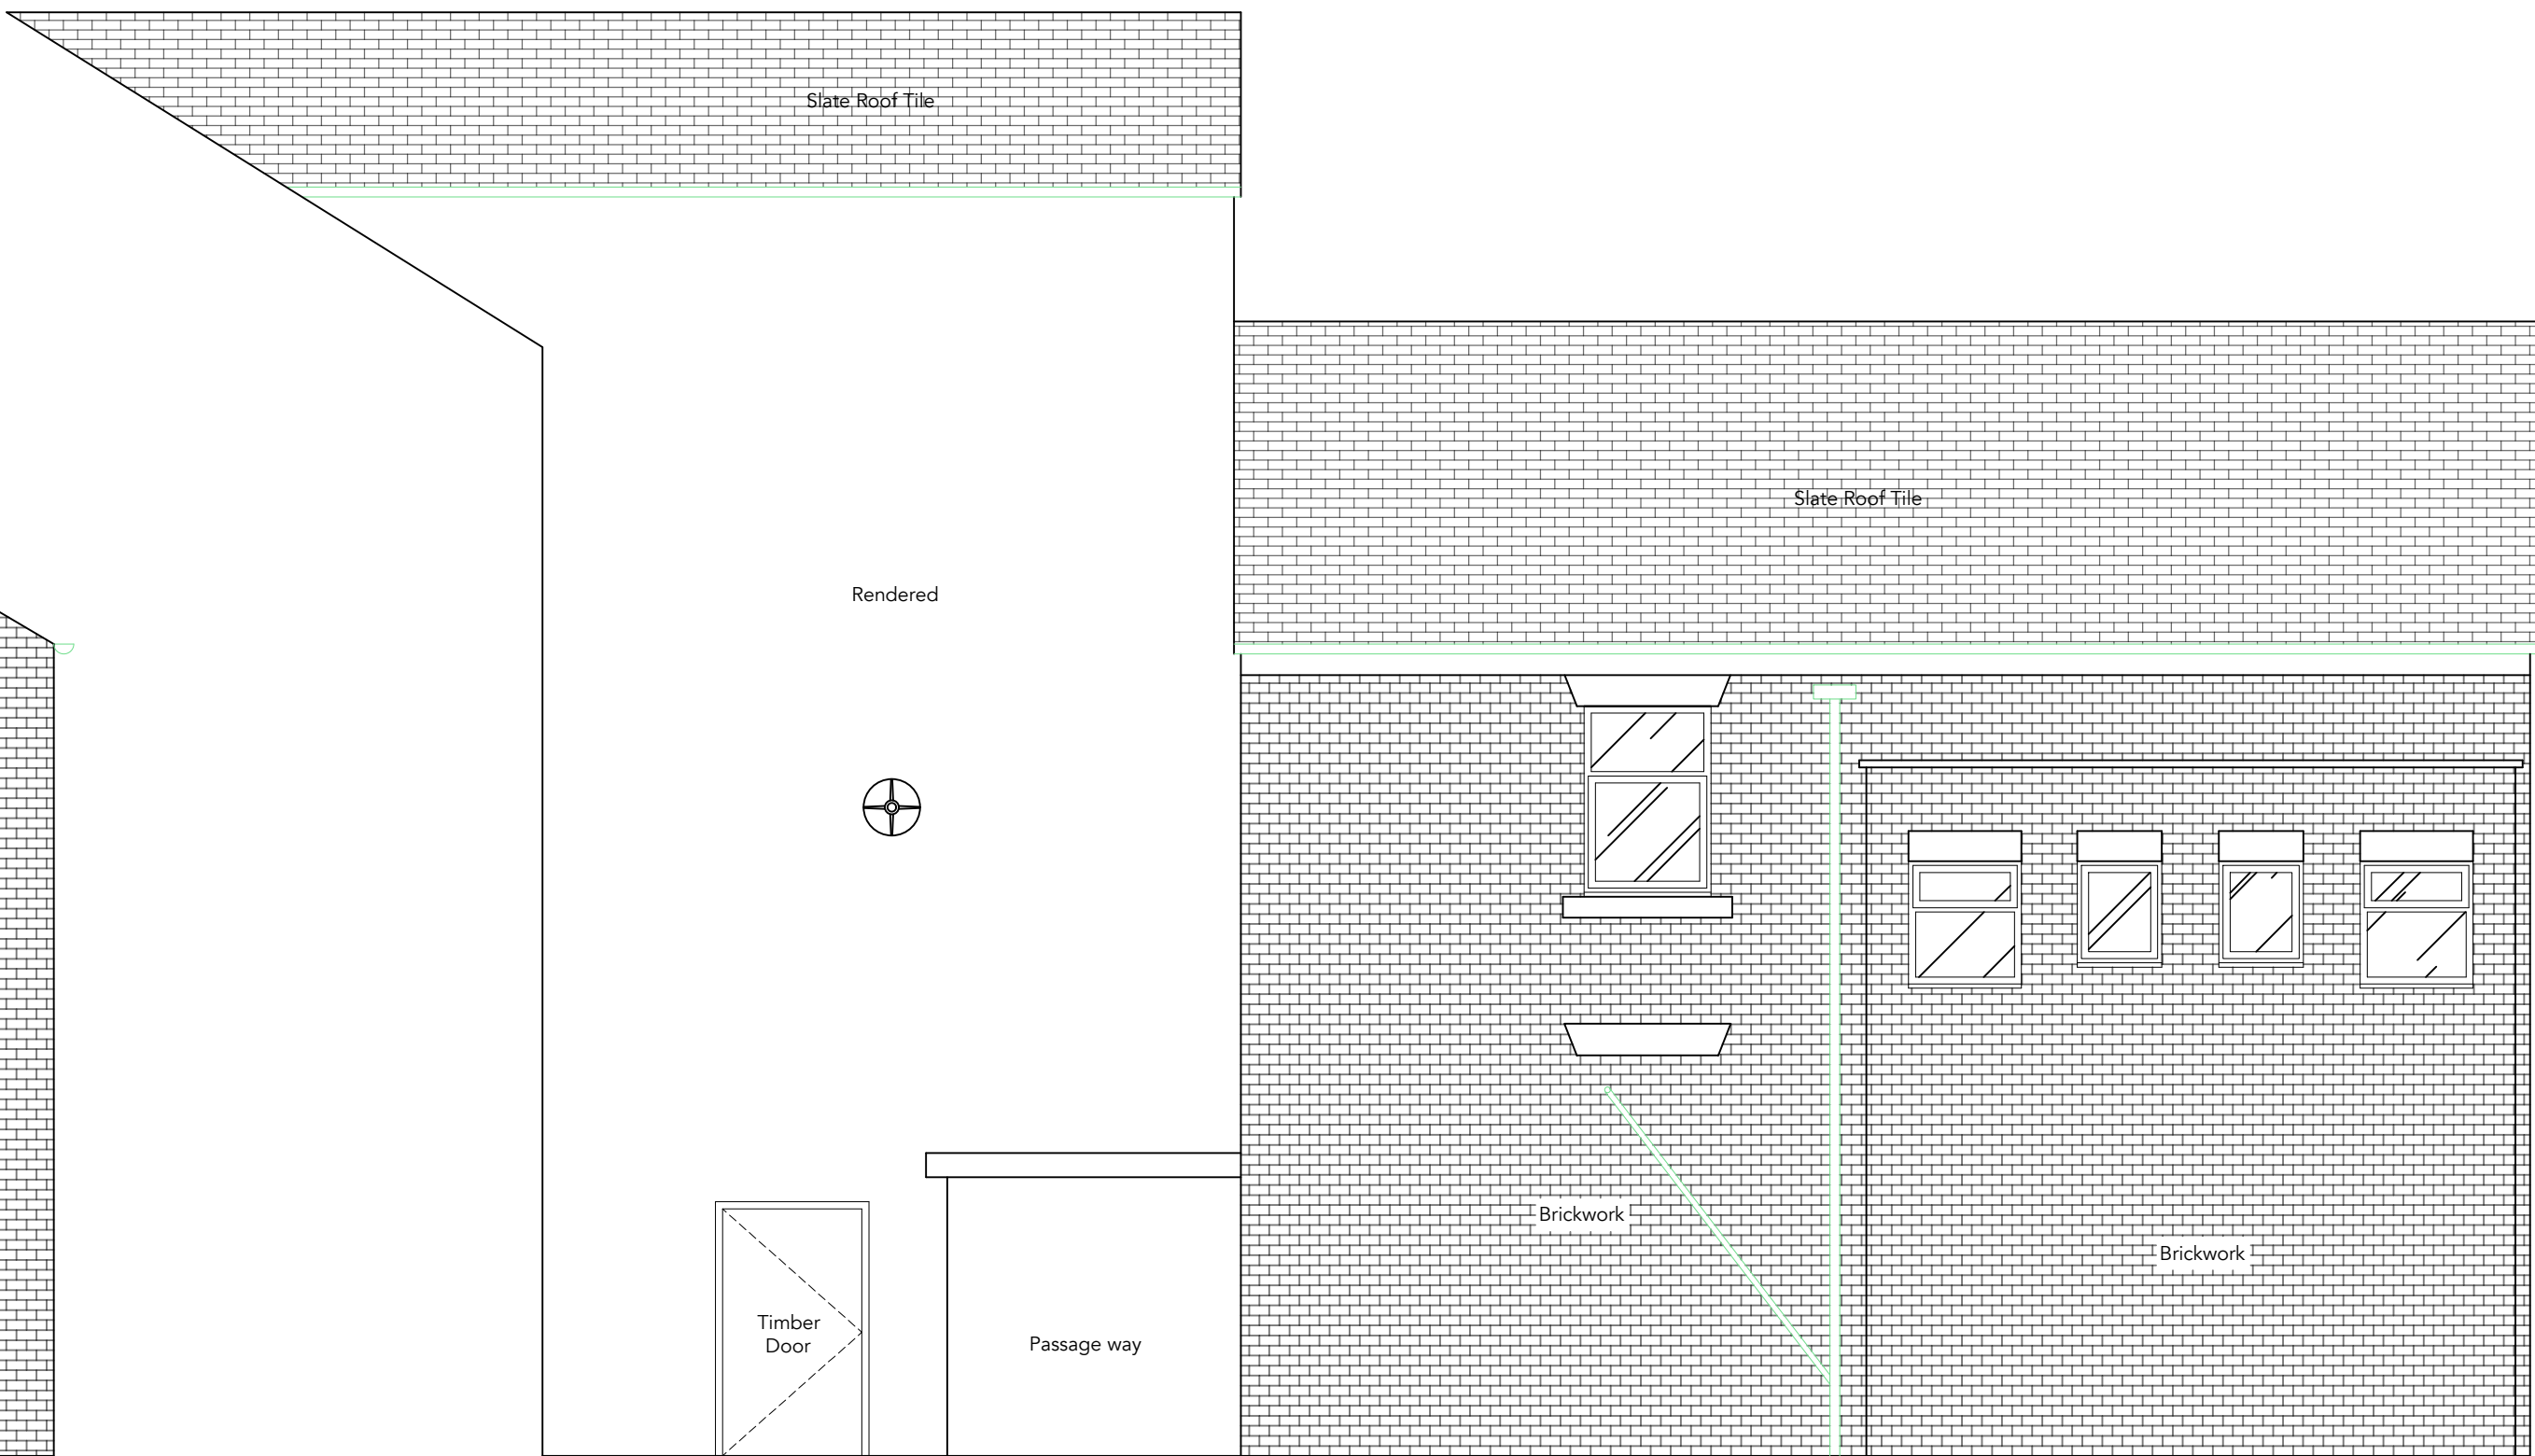

SIDE ELEVATION AS EXISTING (1:50)

A	Following Planners Comments	JW	30-1-25
Rev	Description	By	Date
HADAS ARCHITECTURAL ARCHITECTURAL DESIGN			
769 Rochdale Road, Slattocks, Middleton, Manchester M24 2RA			
Smiths Bakery, 72 Charlton St, Castleton, rochdale OL11 2SW EXISTING ELEVATIONS			
DRAWN	JW	DATE	31-12-24
SCALE	1:50	REV.	A
	@A1		
			2503-103A