


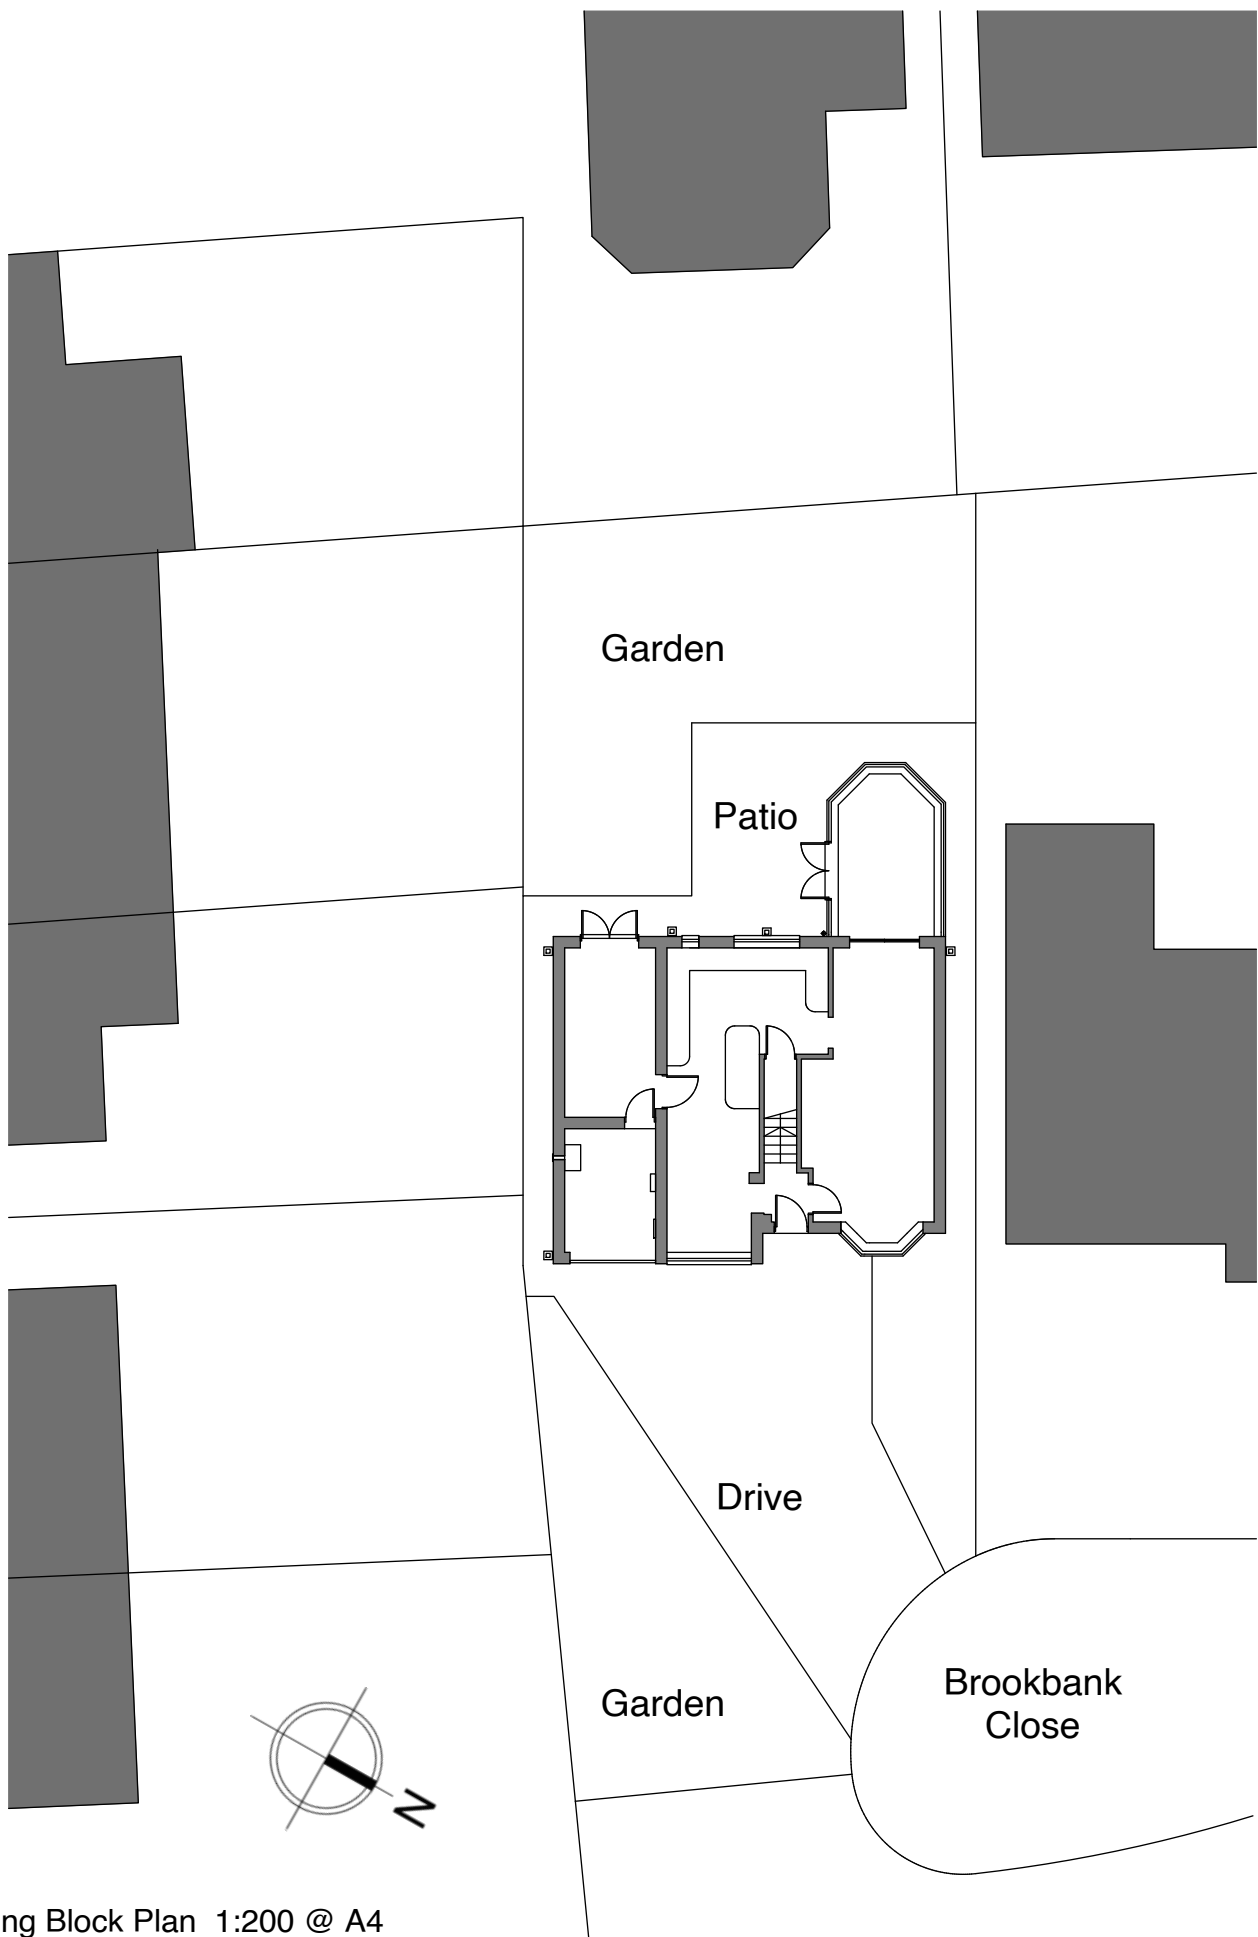

Existing Block Plan 1:200 @ A4
Proposed Rear Extension

watergrove CGI
architectural visuals
07904 971504
3d@watergrove.co.uk
www.watergrove.co.uk

Client: Mrs Cassin
Date: April 2023 Dwg Ref: 6383_23_2
8 Brookbank Close, Middleton, M24 1FH