




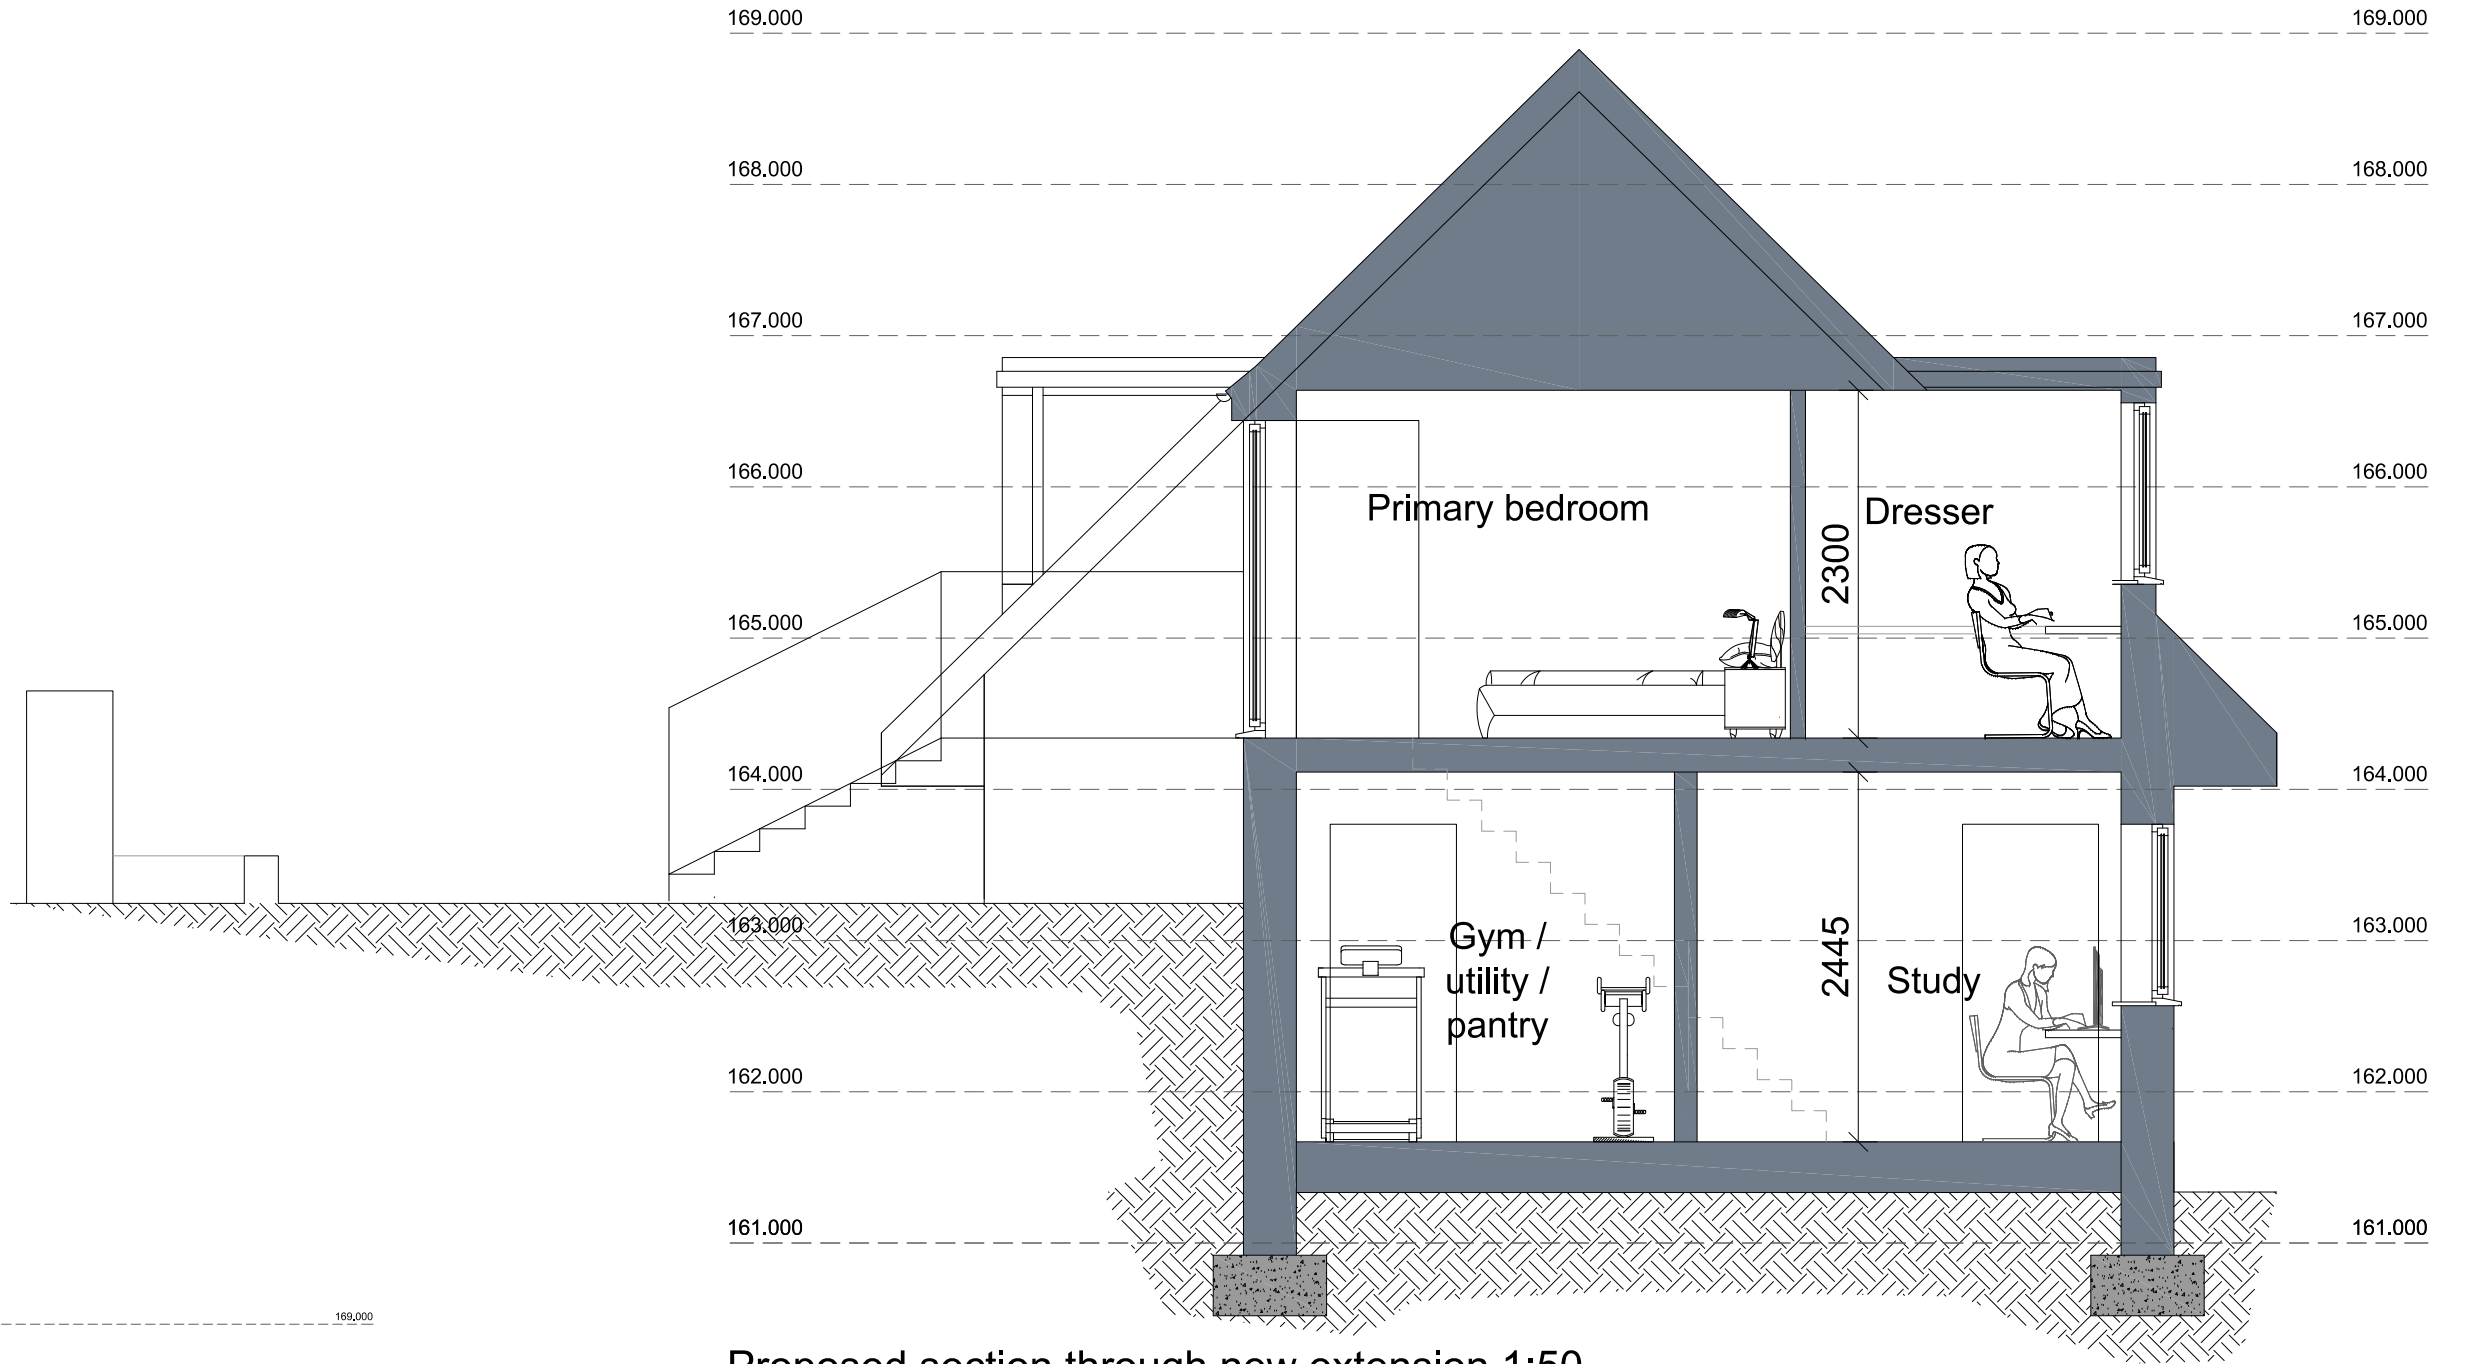

Proposed section through new extension 1:50

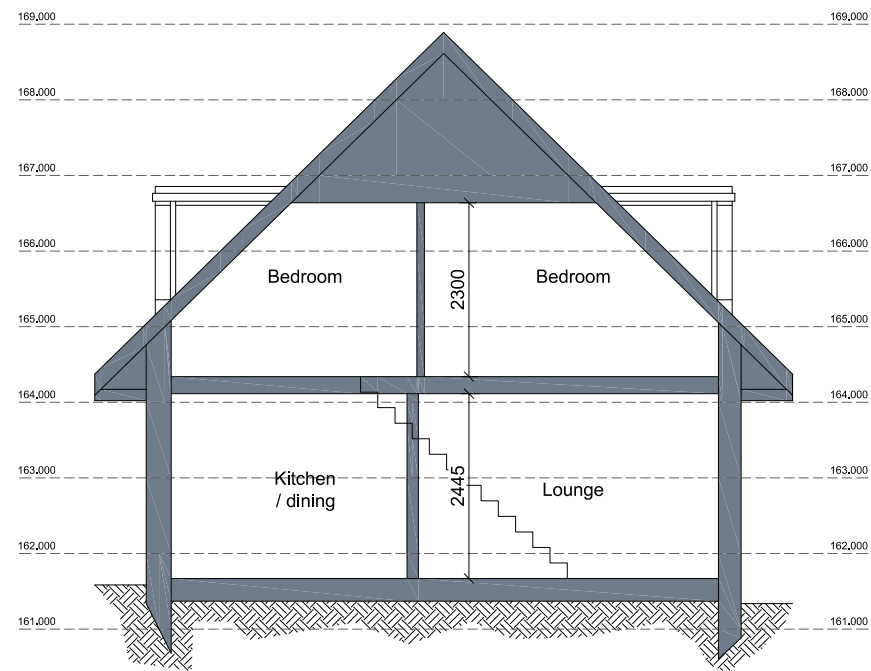

Existing section through house 1:100

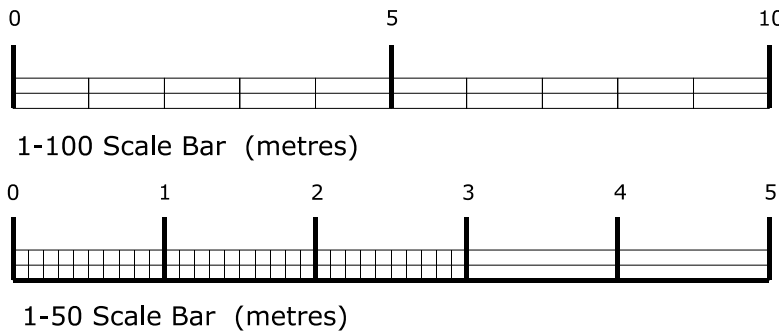

REV	DATE	AMENDMENT	BY	CHKD

HNA architects
Architecture | Planning | Design

PROJECT:	10 Southey Close, Smithy Bridge				
CLIENT:	Mr & Mrs Lydiatt				
DRAWING:	Existing & proposed sections				
DRAWN BY:	YQ	CHECKED BY:	MB	CREATED:	SCALE:
				08/08/23	As noted @ A3
STATUS:	Planning			DRAWING No:	REVISION:
				1443/P-300	

DO NOT SCALE.
COPYRIGHT REMAINS WITH HNA ARCHITECTS Ltd.
TEMPLE WORKS, TEMPLE STREET, OLDHAM, OL13NJ
TEL: 0161 688 1820
E-MAIL: info@hna-architects.co.uk

RIBA 
Chartered Practice