


410 BIRCH ROAD
EXISTING ELEVATION 'A'
(FRONT ELEVATION)

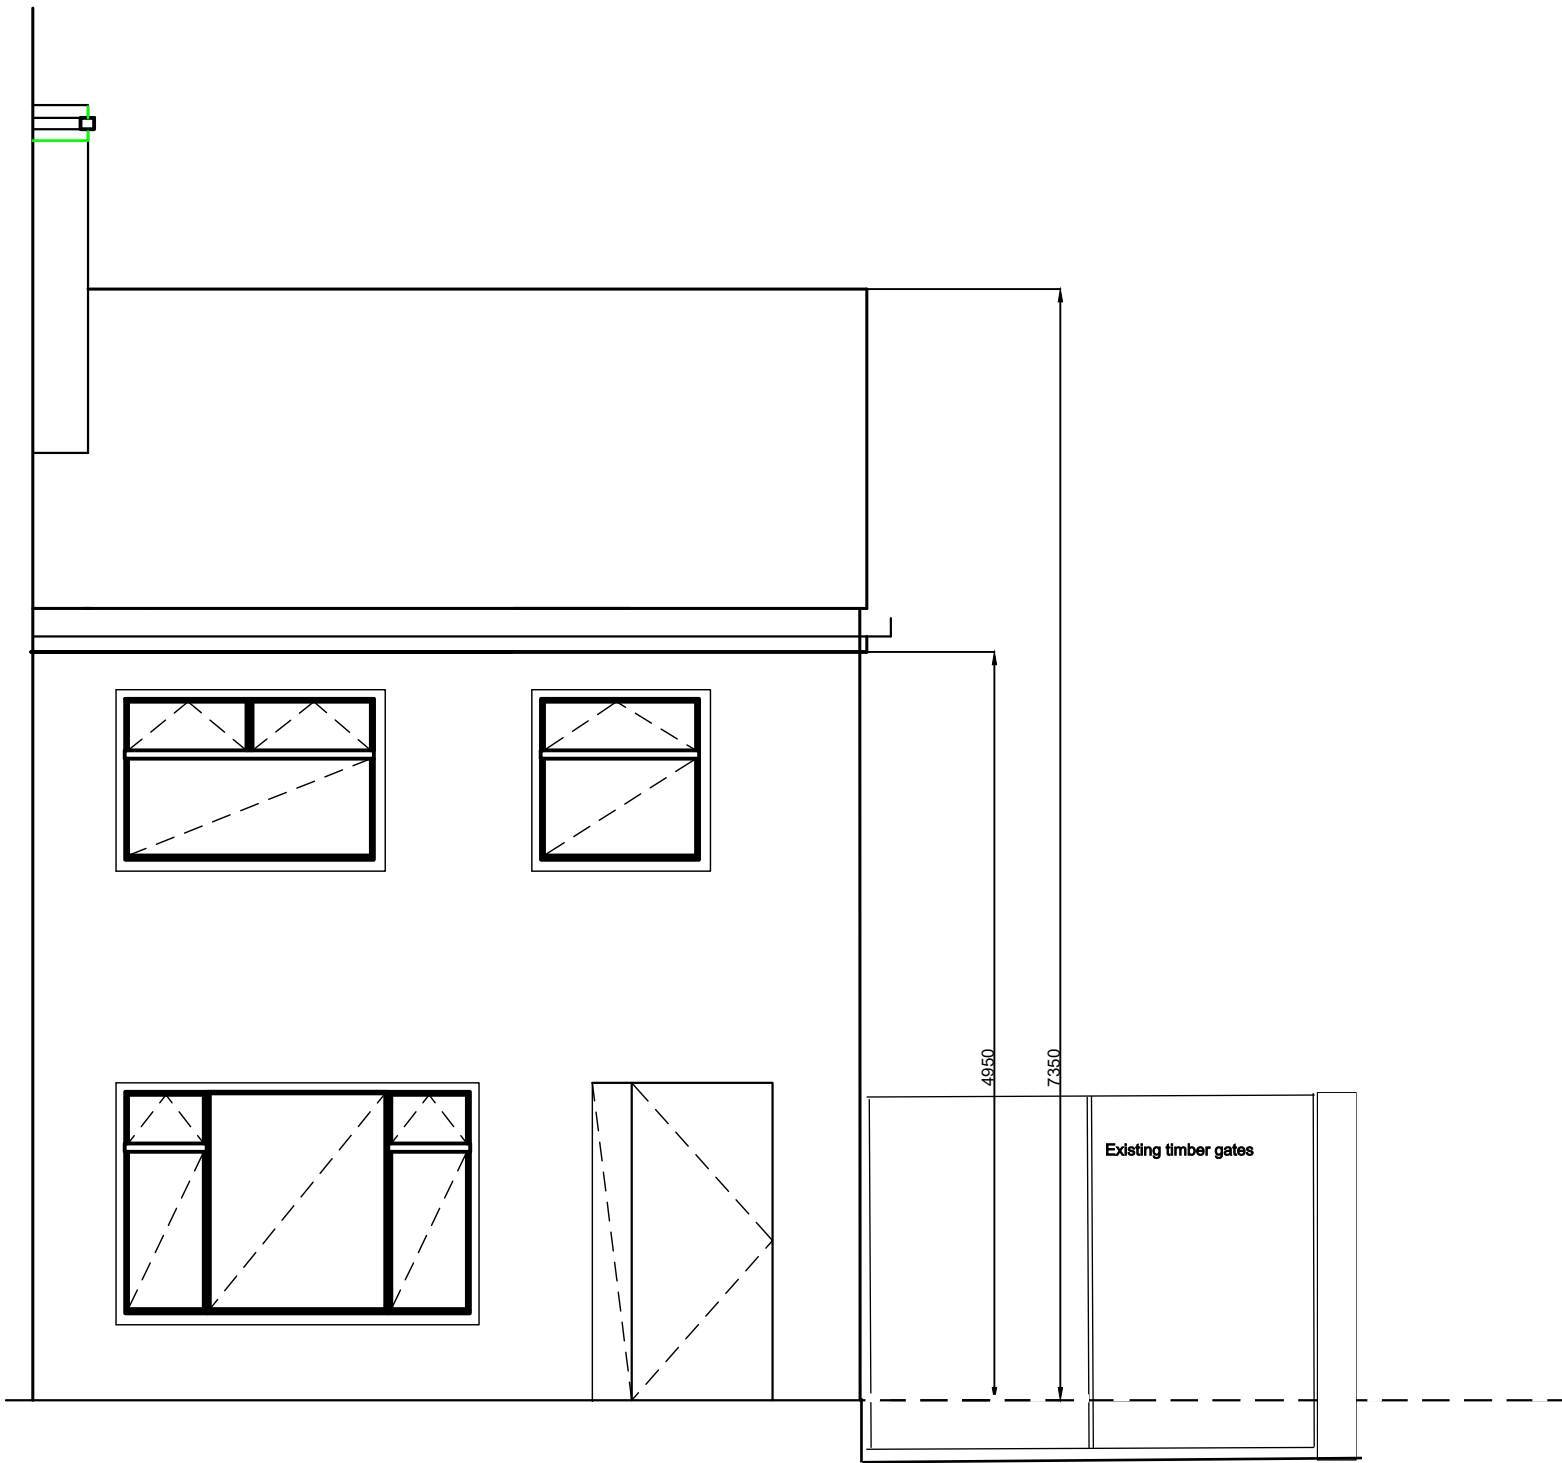

Print size = A4
Scale =1:50

