


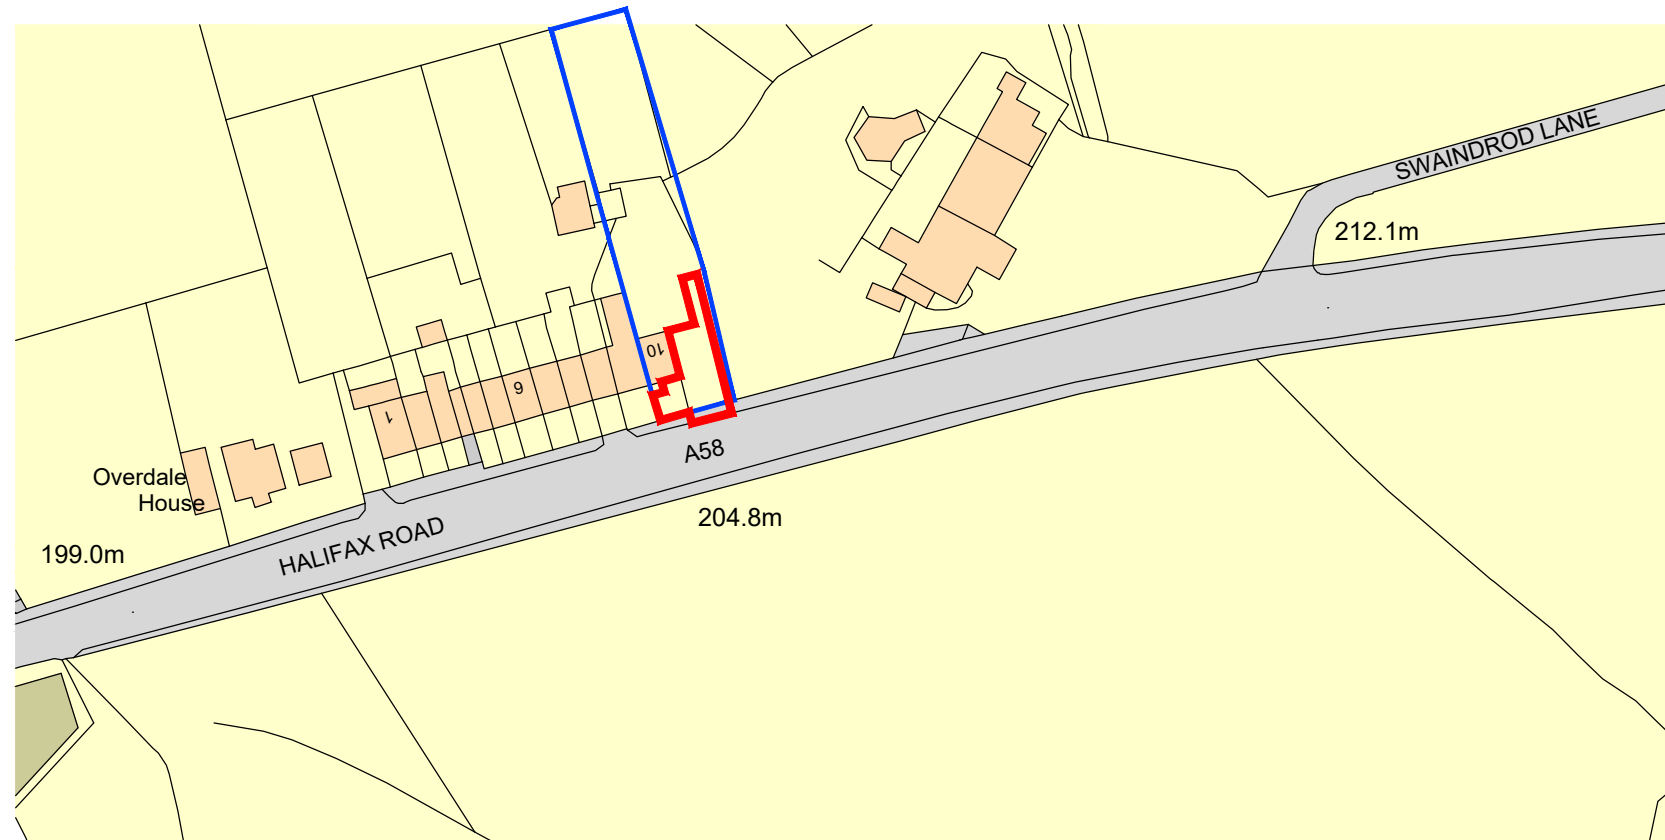

LOCATION PLAN
Scale 1:1250



SCALE BAR 1:1250

PLANNING APPLICATION

REV	DATE	BY	DETAILS OF REVISION
C	23.05.25	JTB	RED BOUNDARY UPDATED
B	06.01.25	JTB	BOUNDARY UPDATED
A	13.12.24	JTB	UPDATED

ARCHITECT / CLIENT		RHEA FITZSIMONS	
PROJECT		10 LIMFIELD TERRACE HALIFAX ROAD LITTLEBOROUGH OL15 0LD	
TITLE		PROPOSED OFF ROAD PARKING SITE LOCATION PLAN	
DRAWING NO.		HC-24091-(60)-002	
DRAWN BY		M.B.	
DATE		OCT. '24	
SCALE		1:1250	
REVISION		C	

HEALEY CONSULTING
Brunel House
63 Dale Street
Milnrow
Rochdale
OL16 3NJ
Tel: 01706 343961
Fax: 01706 343981
email: office@healeyconsulting.co.uk
copyright: Healey Consulting



HEALEY
consulting
structural engineering consultants