

Windows 3 and 4




Pos. 001, Quantity: 2

Finish: Painted

Job: HS shopfront ref halifax

System: Exlabesa KC51/KD51 51mm Outerframe Standard

Exterior View

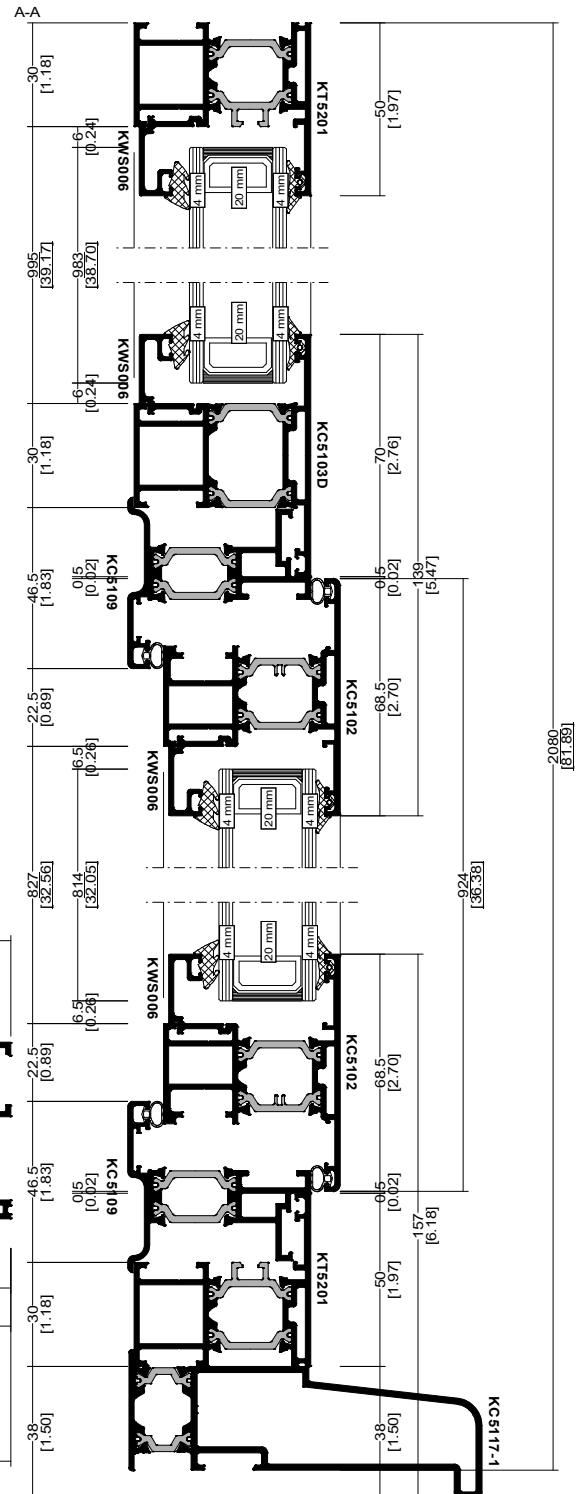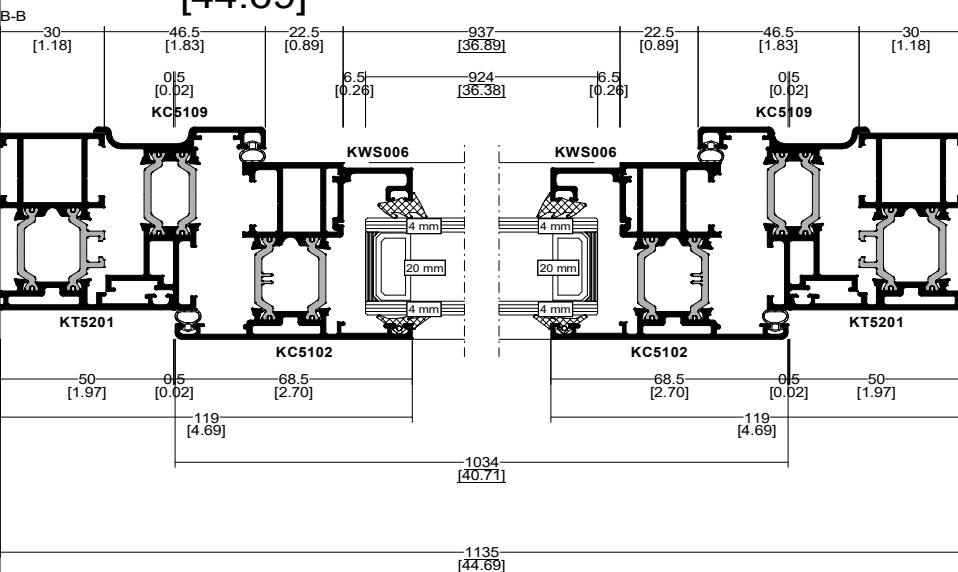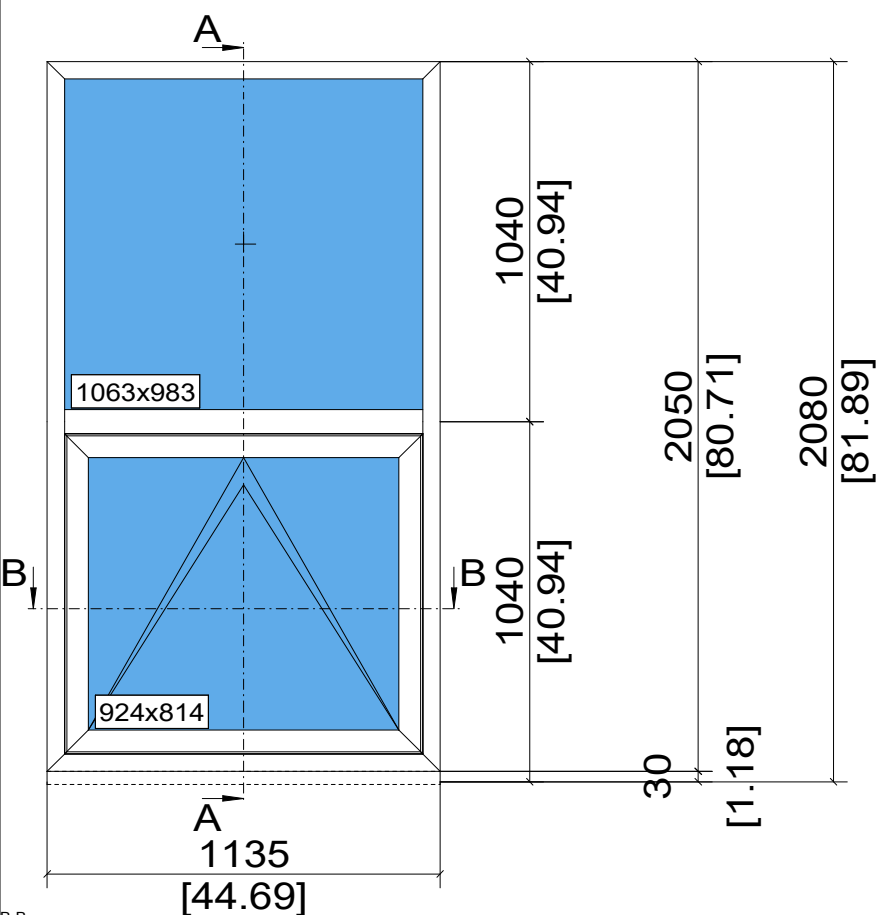

Windows 1 and 2




Pos. 002, Quantity: 2

Finish: Painted

Job: HS shopfront ref halifax



System: Exlabesa KC51/KD51 51mm Outerframe Standard

Exterior View

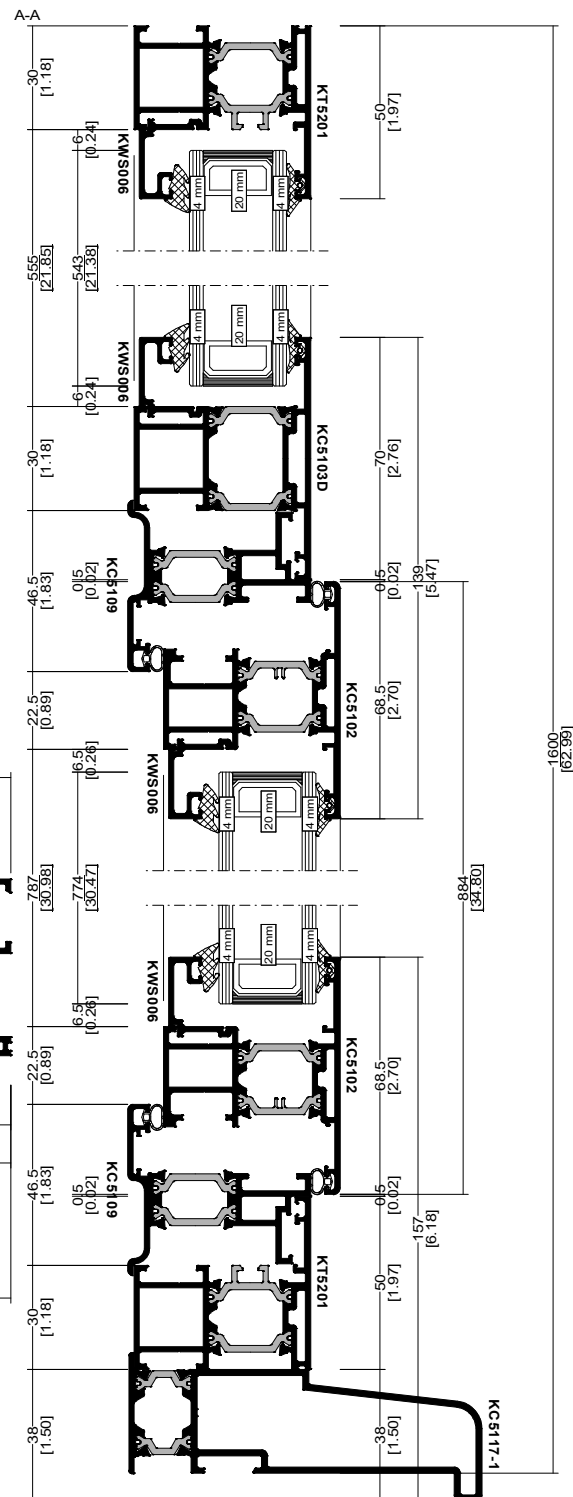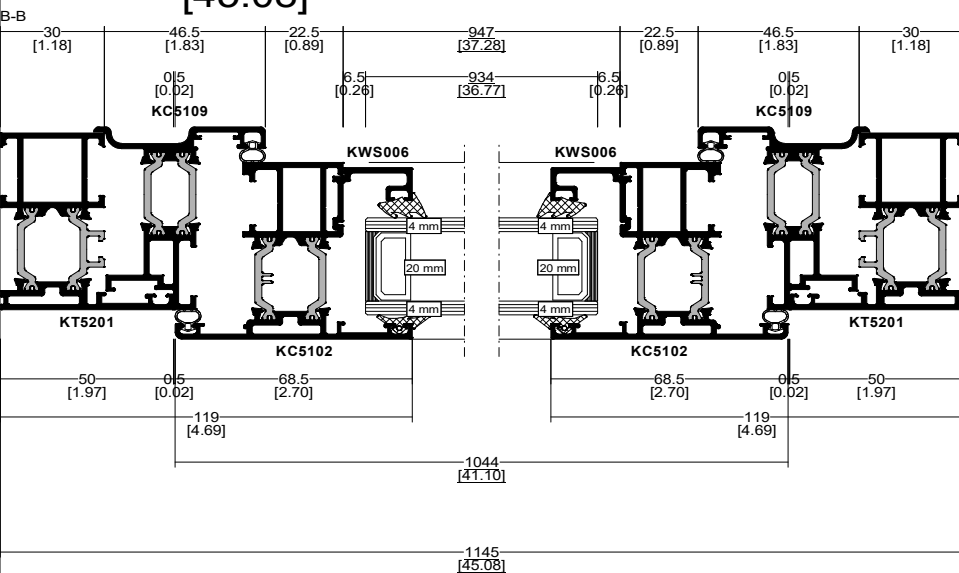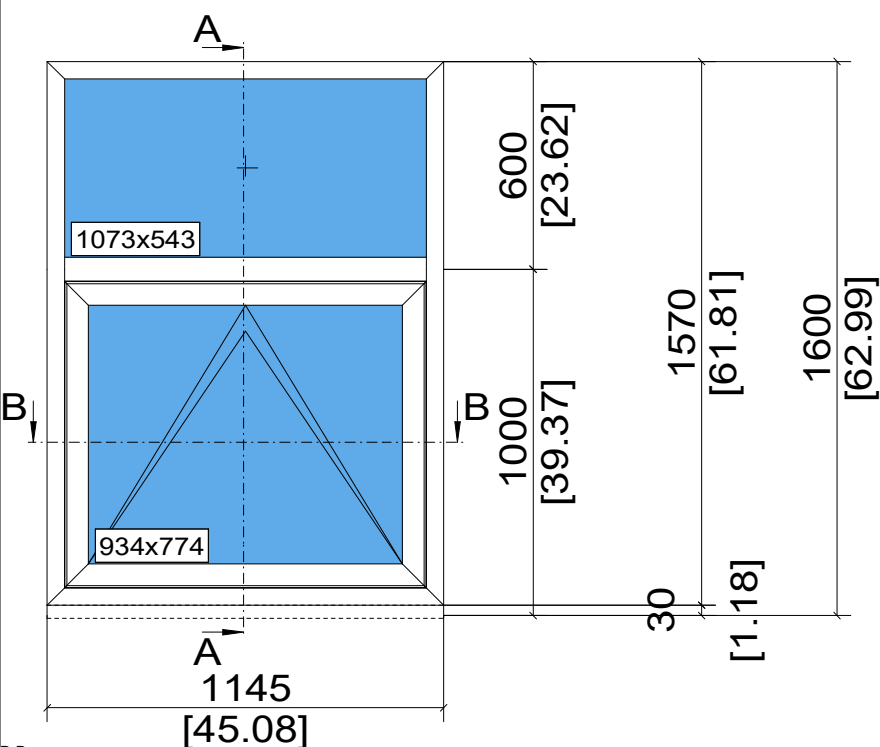

Pos. 003, Quantity: 1
Finish: Painted
Job: HS shopfront ref halifax
System: Exlabesa KC51/KD51 51mm Outerframe Standard
Exterior View

Window 6

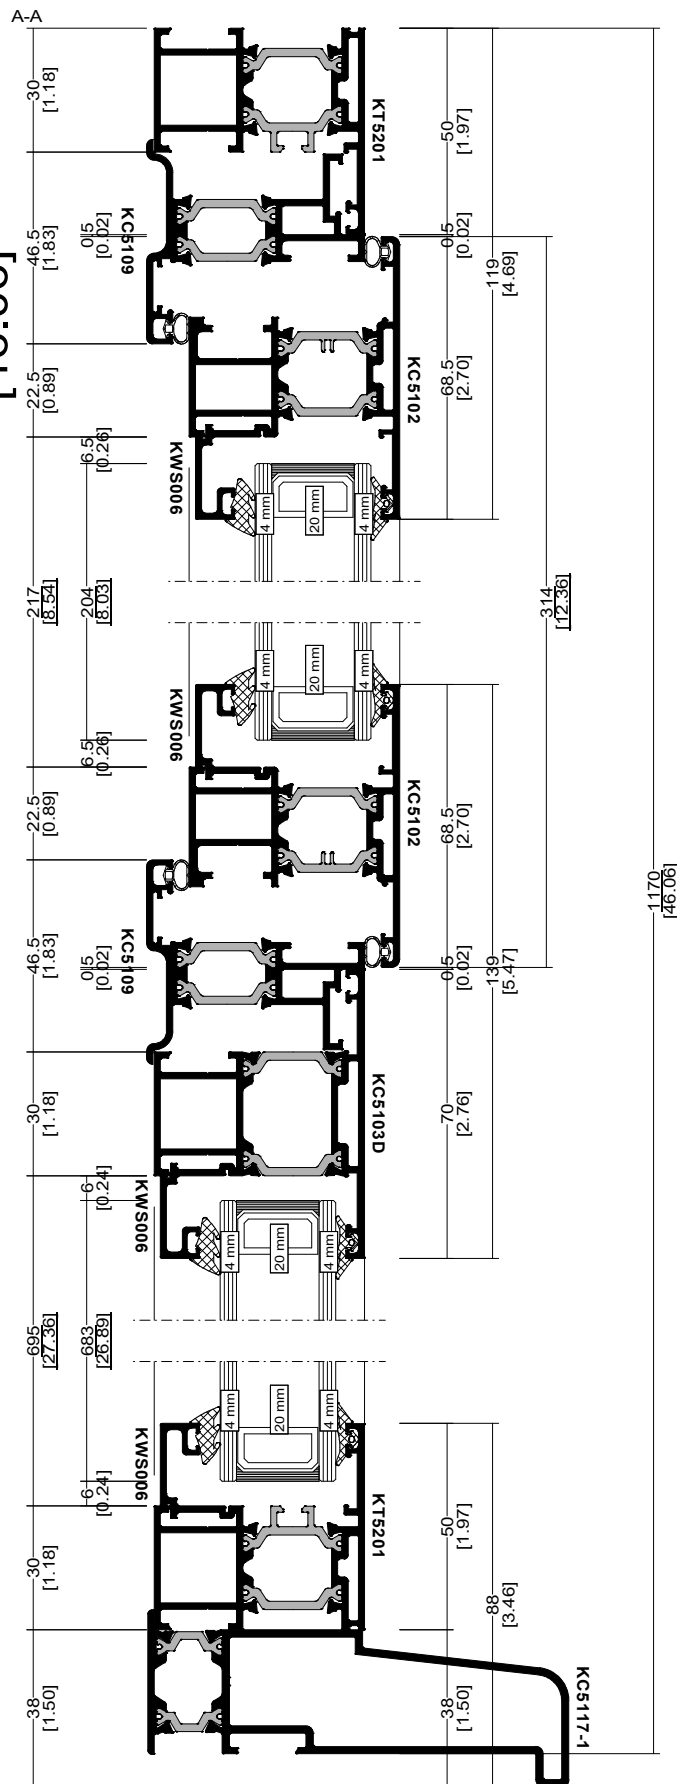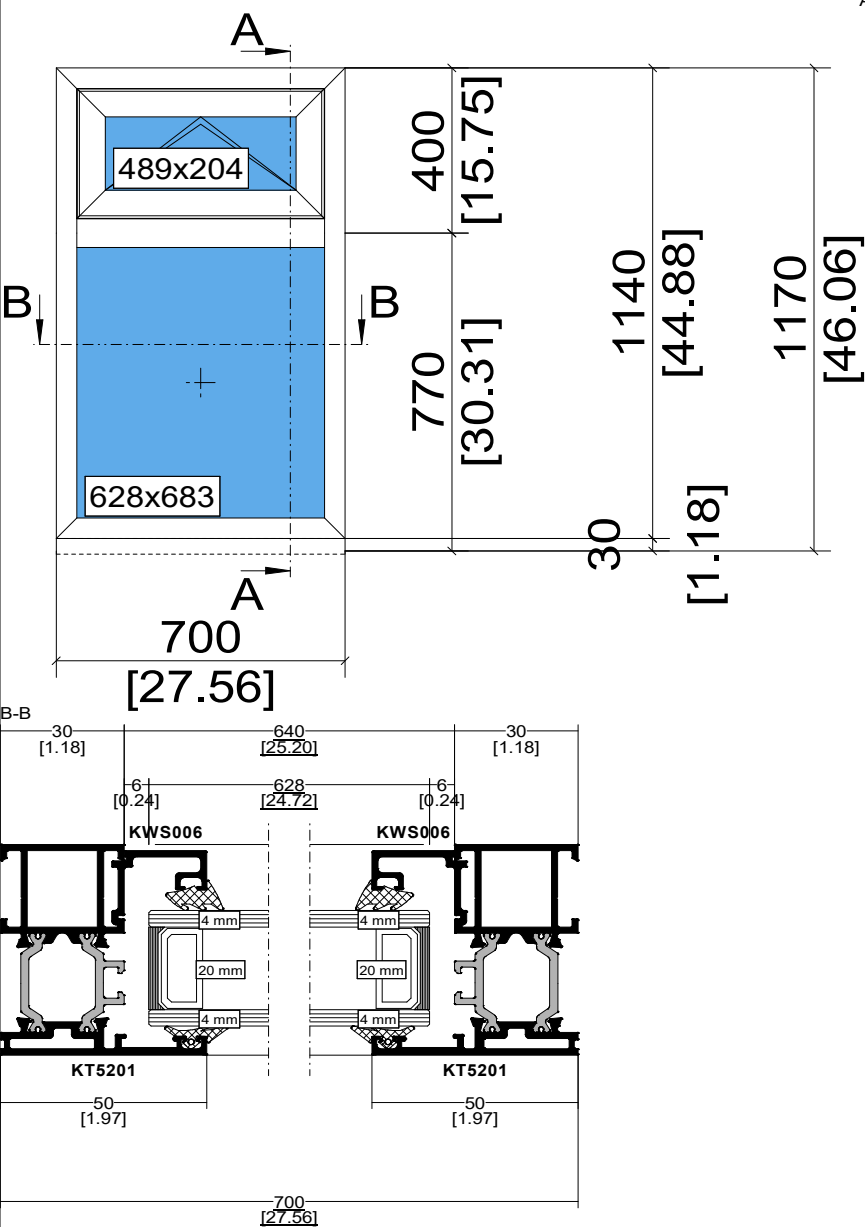

Exterior View

[illegible]

Window 7

Pos. 005, Quantity: 1
Finish: Painted
Job: HS shopfront ref halifax
System: Exlabesa KC51/KD51 51mm Outerframe Standard
Exterior View

