


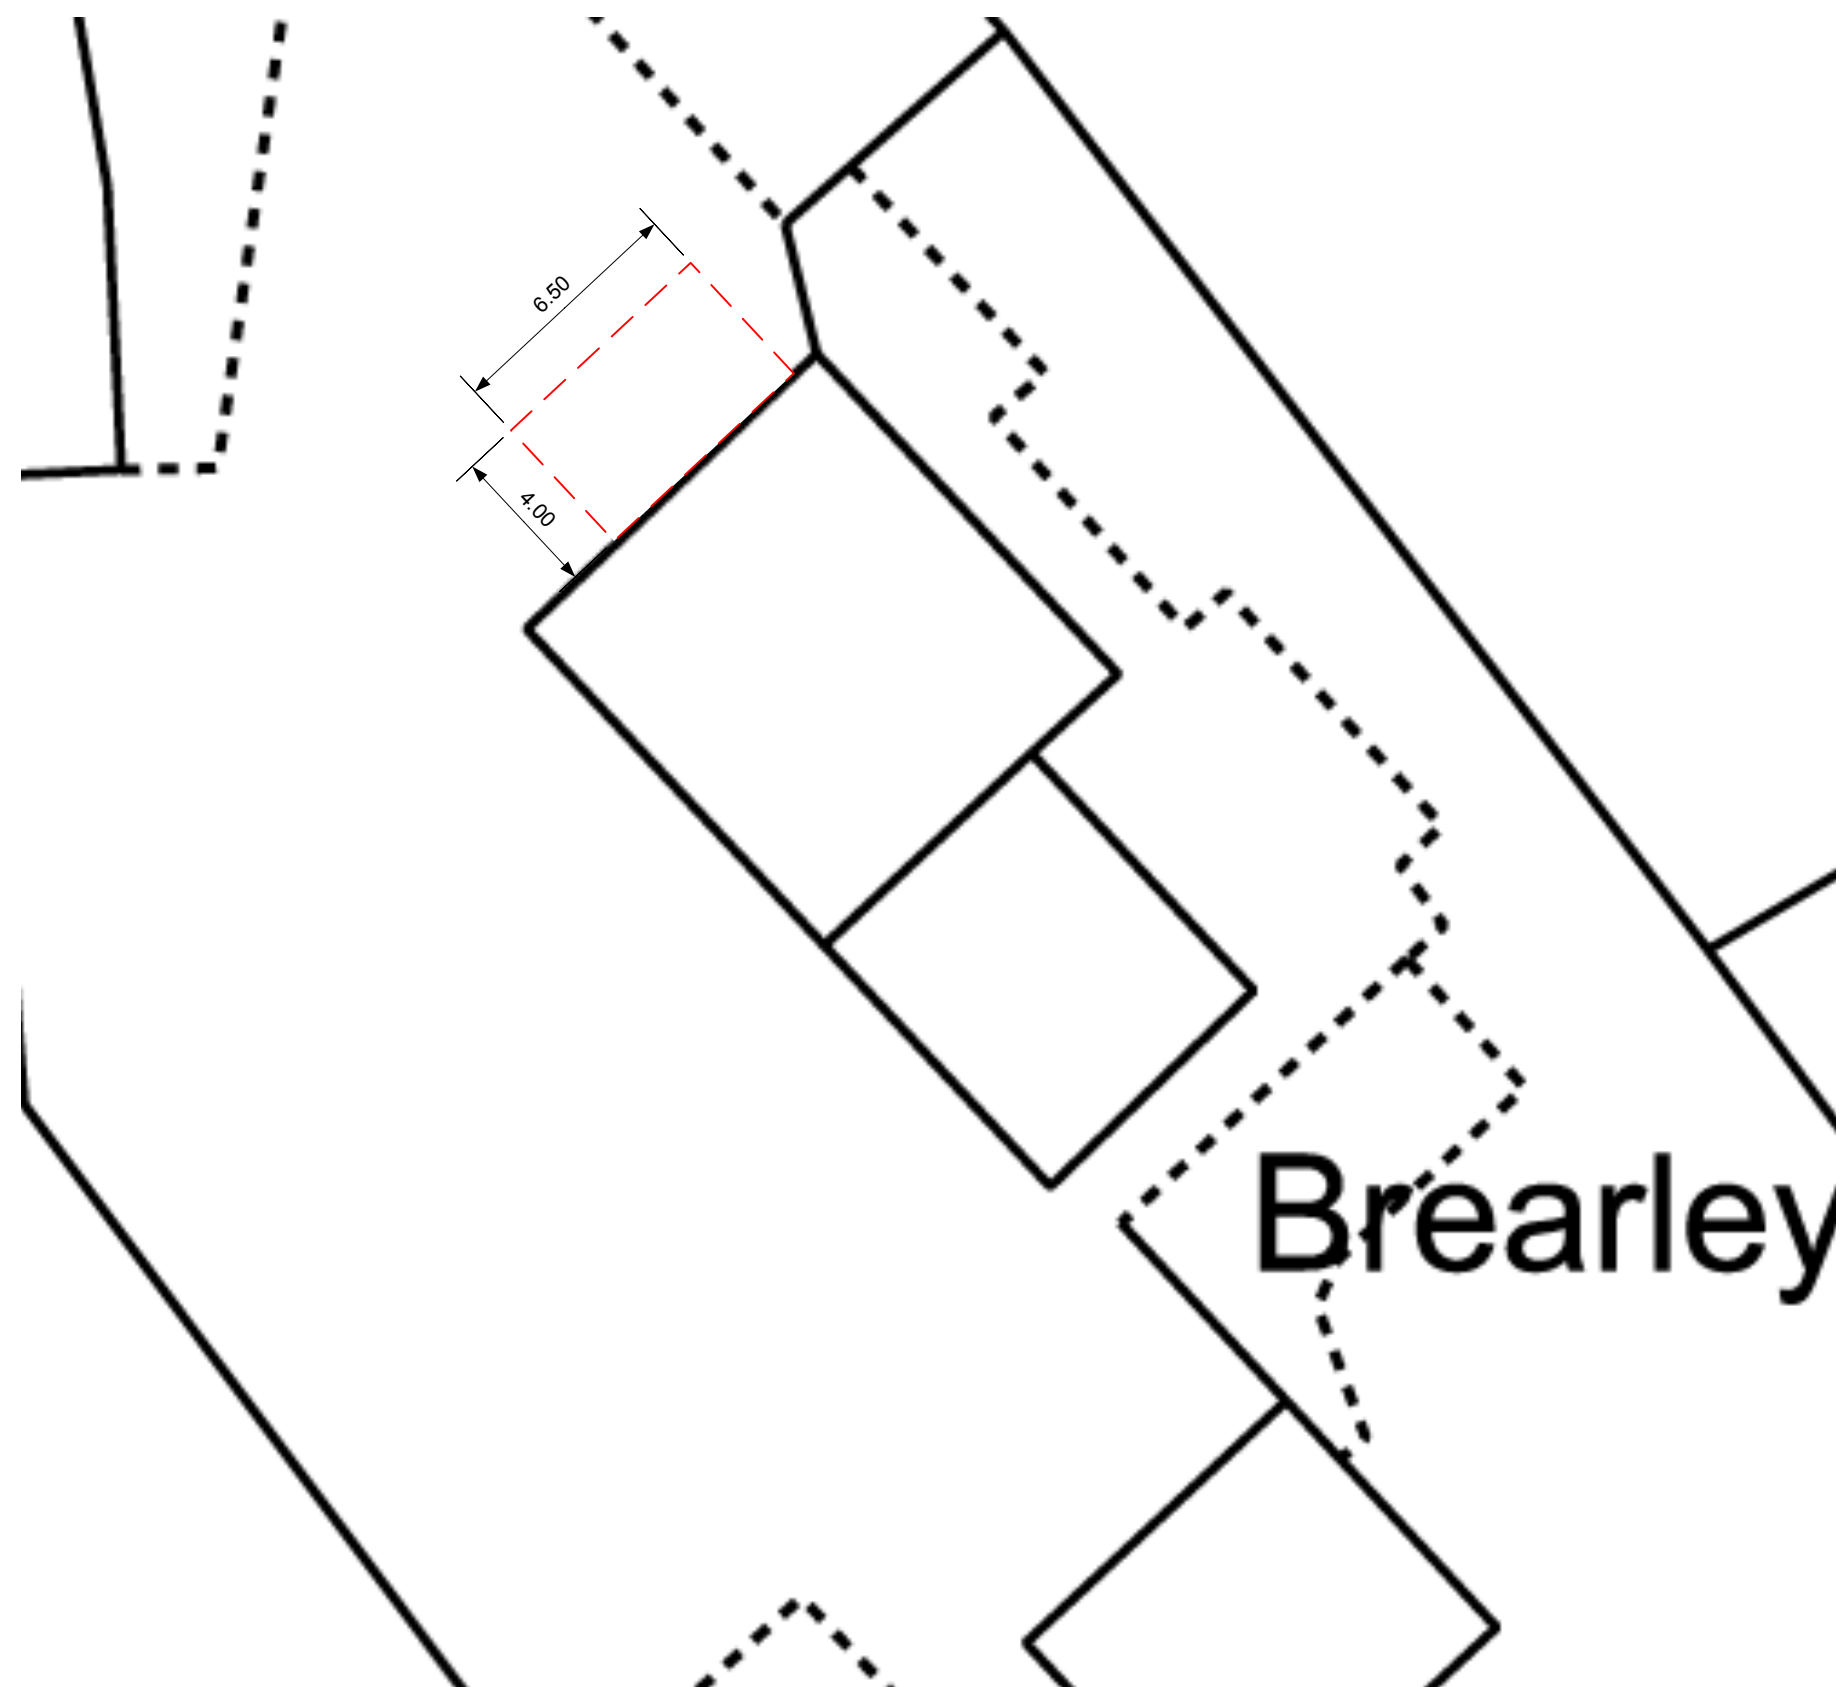

OFFICE:

DPA Planning Ltd
74 Church End
Cawood
York

SITE ADDRESS:

Brearley Farm
Rakewood Road
Littleborough

Tel: + 44 1757 242 748
Mob: + 44 7799 095 613

S.dewar@dpaplanning.co.uk

NOTES:



Date	By	Paper	Scale	Dwg no.	Rev
24/01/2022	SD	A3	1:200	JS002	-

Site Layout Plan