


(ALL PANEL EDGES WILL NOT PROTRUDE MORE THAN 0.2m BEYOND THE PLANE OF ANY ROOF SLOPE)

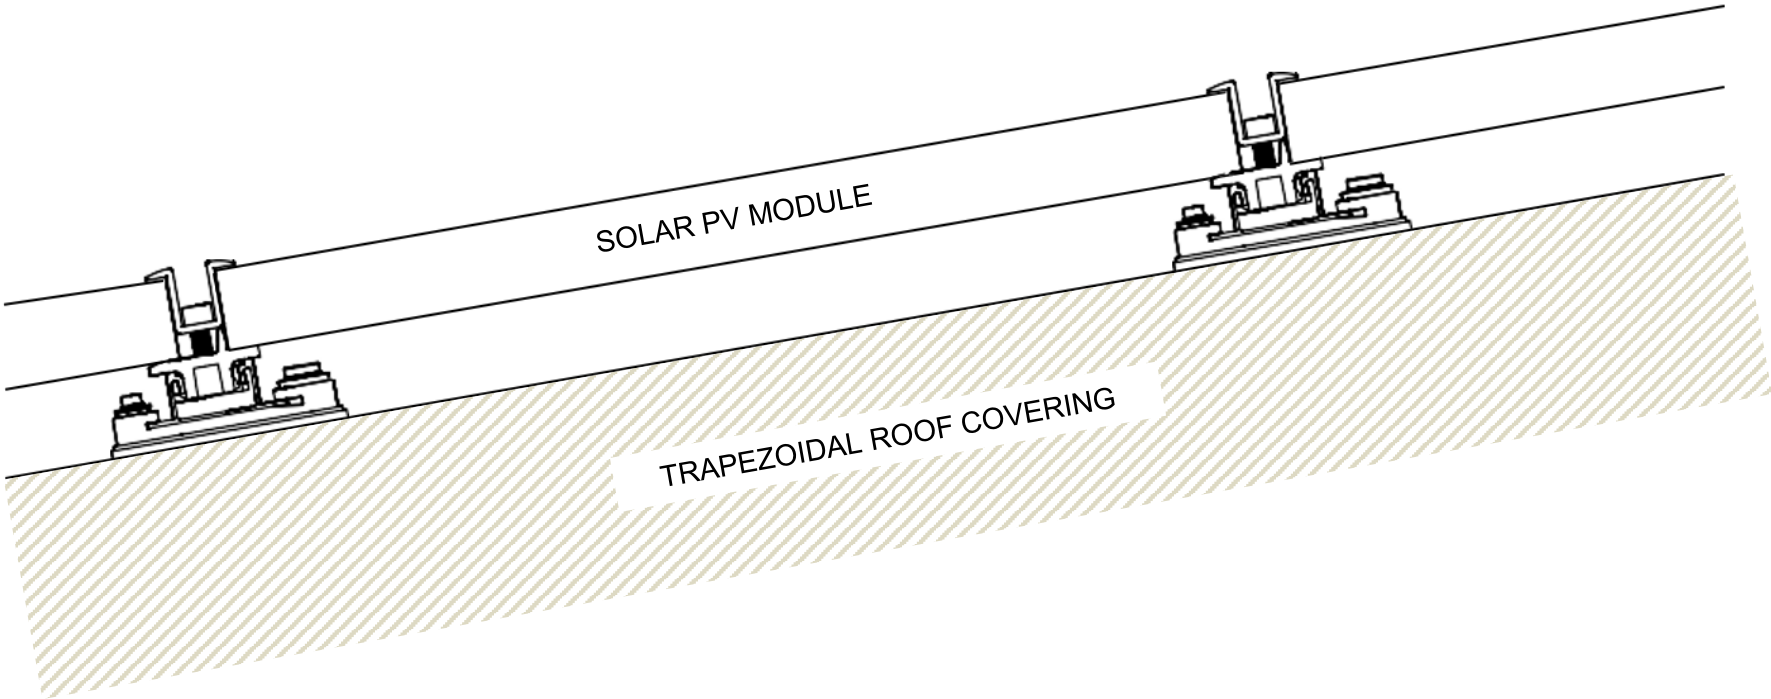

00	INITIAL RELEASE	GW	18/02/25
REV	CHANGE		

	DRAWN	GW	18/02/25
	APP'D		
	SCALE	1:200	A3

TITLE CRP SOLAR PV ROOF INSTALLATION CROSS- SECTION	
PART NO: N/A	
DRG.NO: N/A	REV. 01