


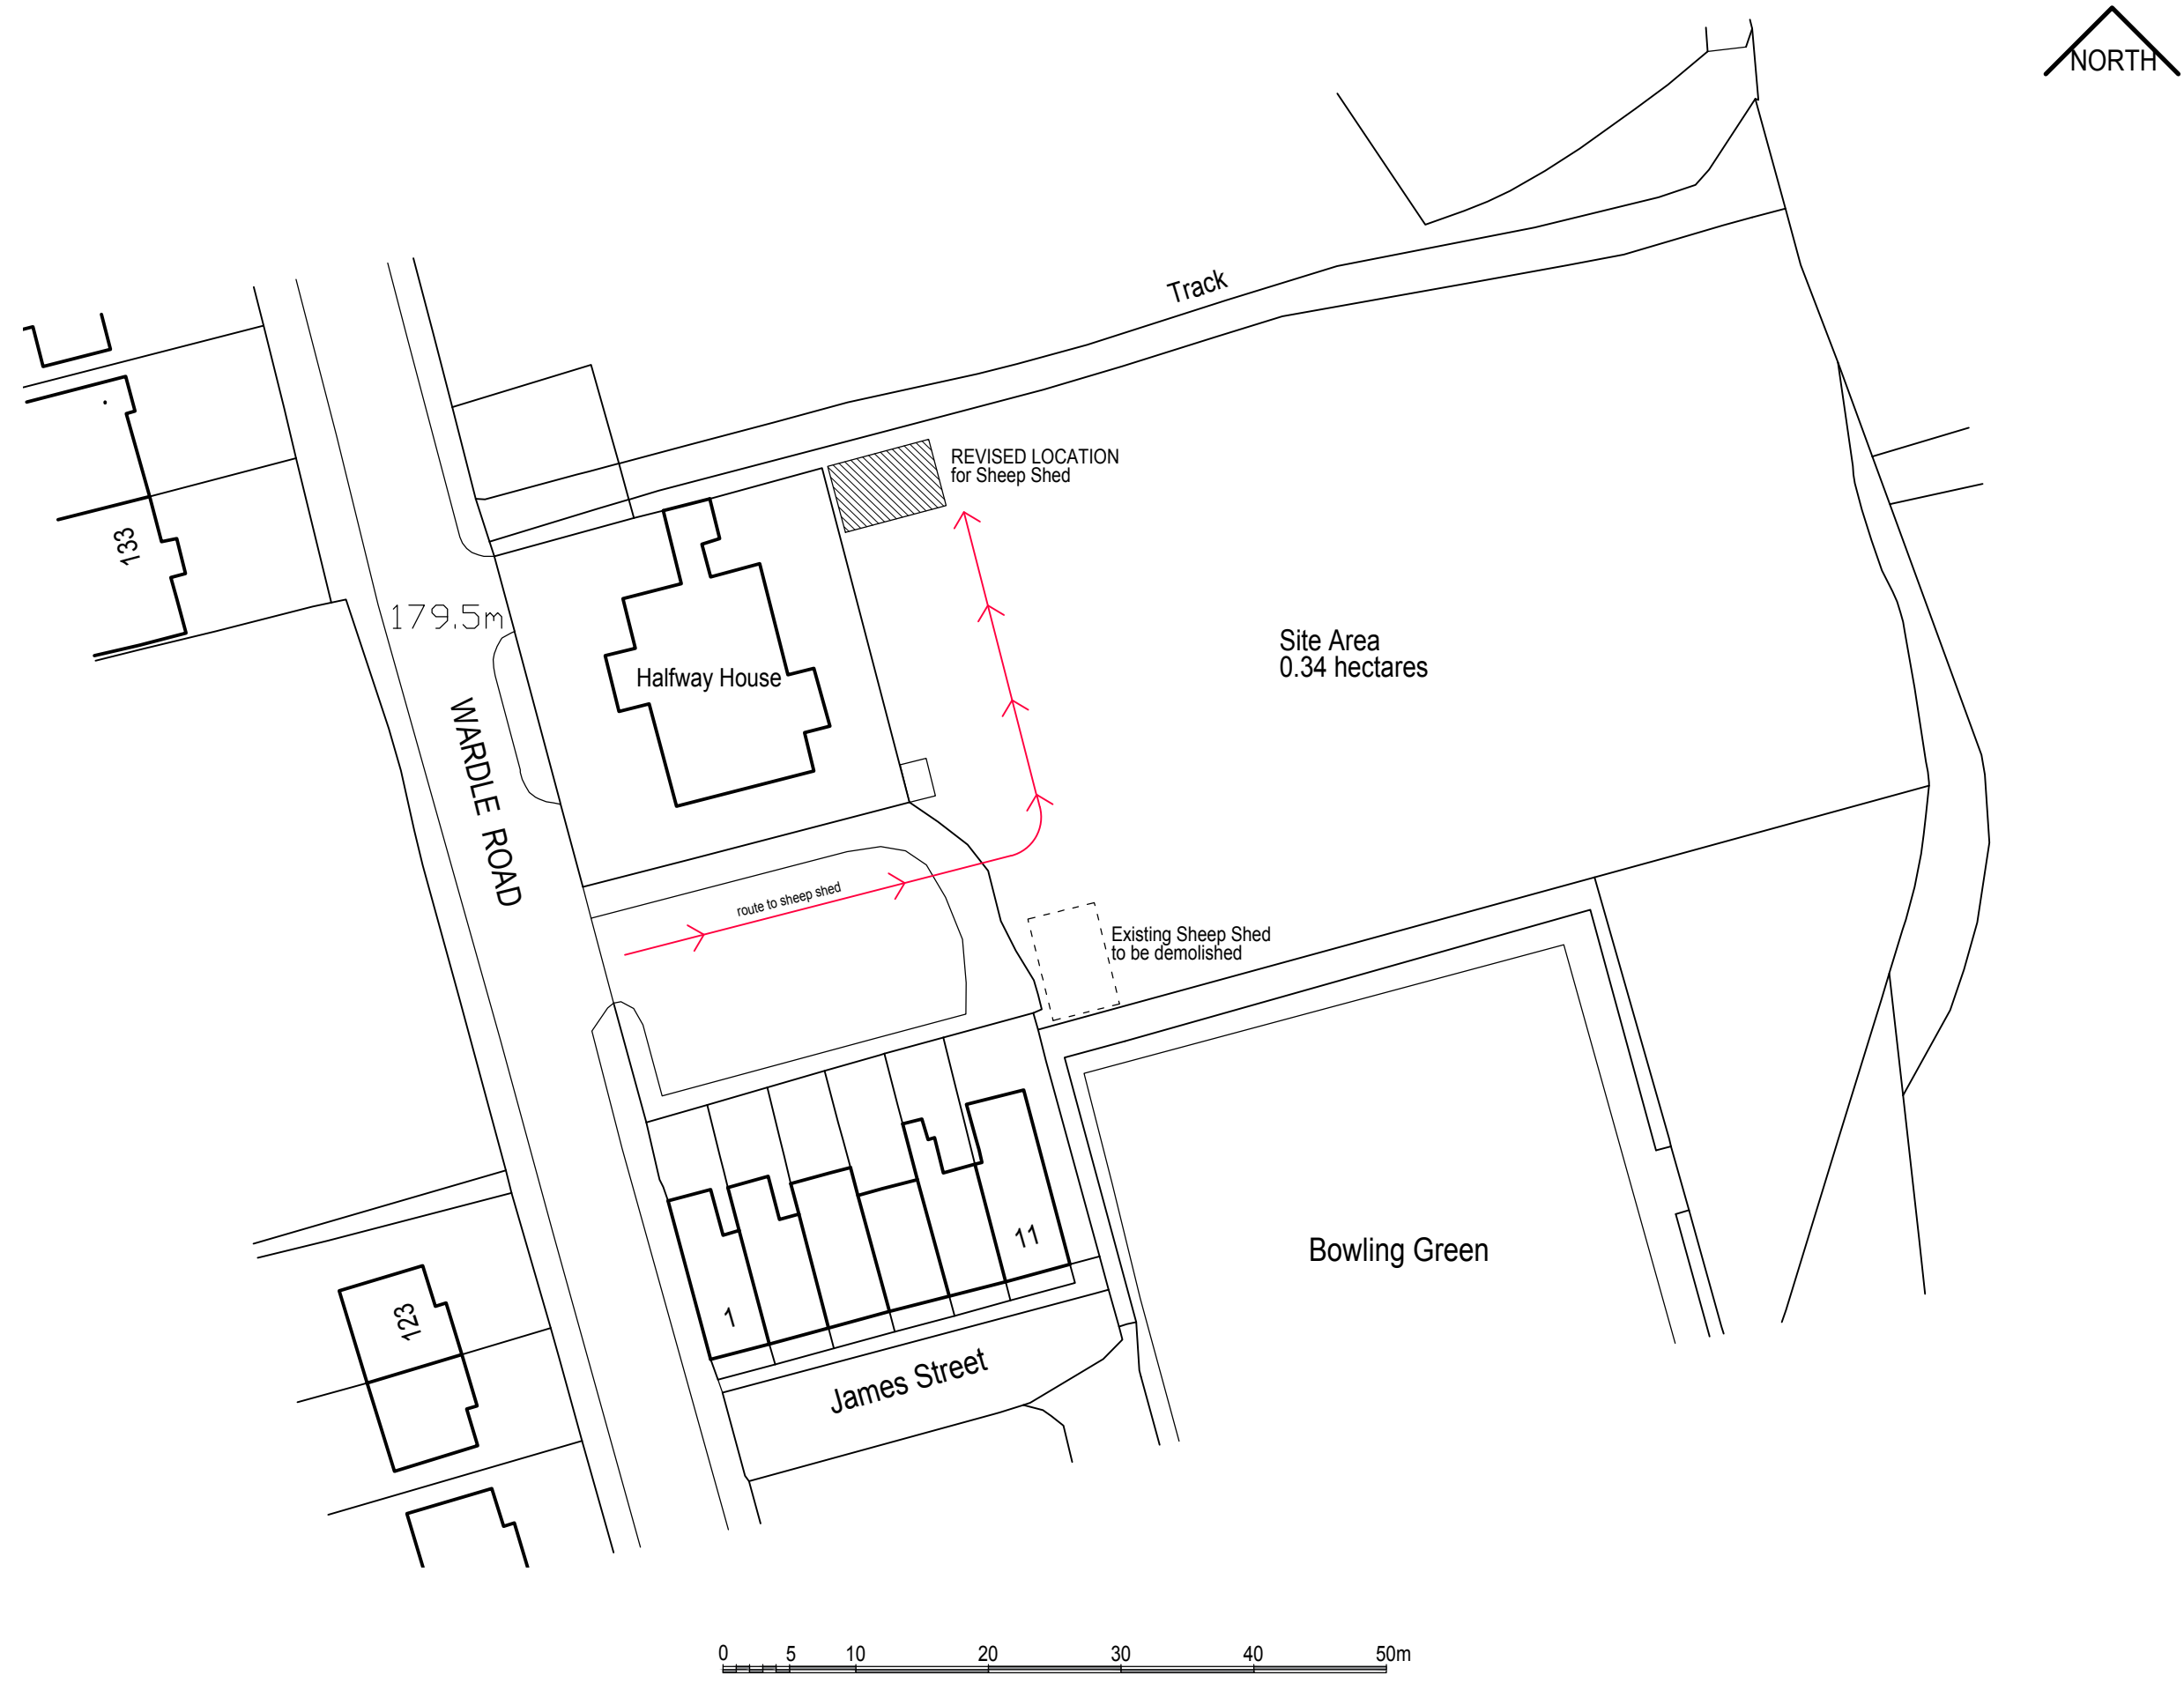

- D** Sheep shed relocated following dialogue with LPA 10.05.25
- C** Route to Sheep Shed indicated as requested by Planning Dept. 07.12.23
- B** Red boundary line removed as requested by Planning Dept. 03.11.23
- A** As requested by Planning Dept. 16.05.23

CLIENT
Mr Sajid Hussain

PROJECT
SHEEP SHED ON AGRICULTURAL LAND

Location
**Halfway House
Wardle Road
Rochdale
OL12 9ER**

Drawing Title
**PROPOSED
Block Plan**

Scale@A3 1:500	Status PI	
Project Ref. 2210	Dwg No. 03	Revision D