
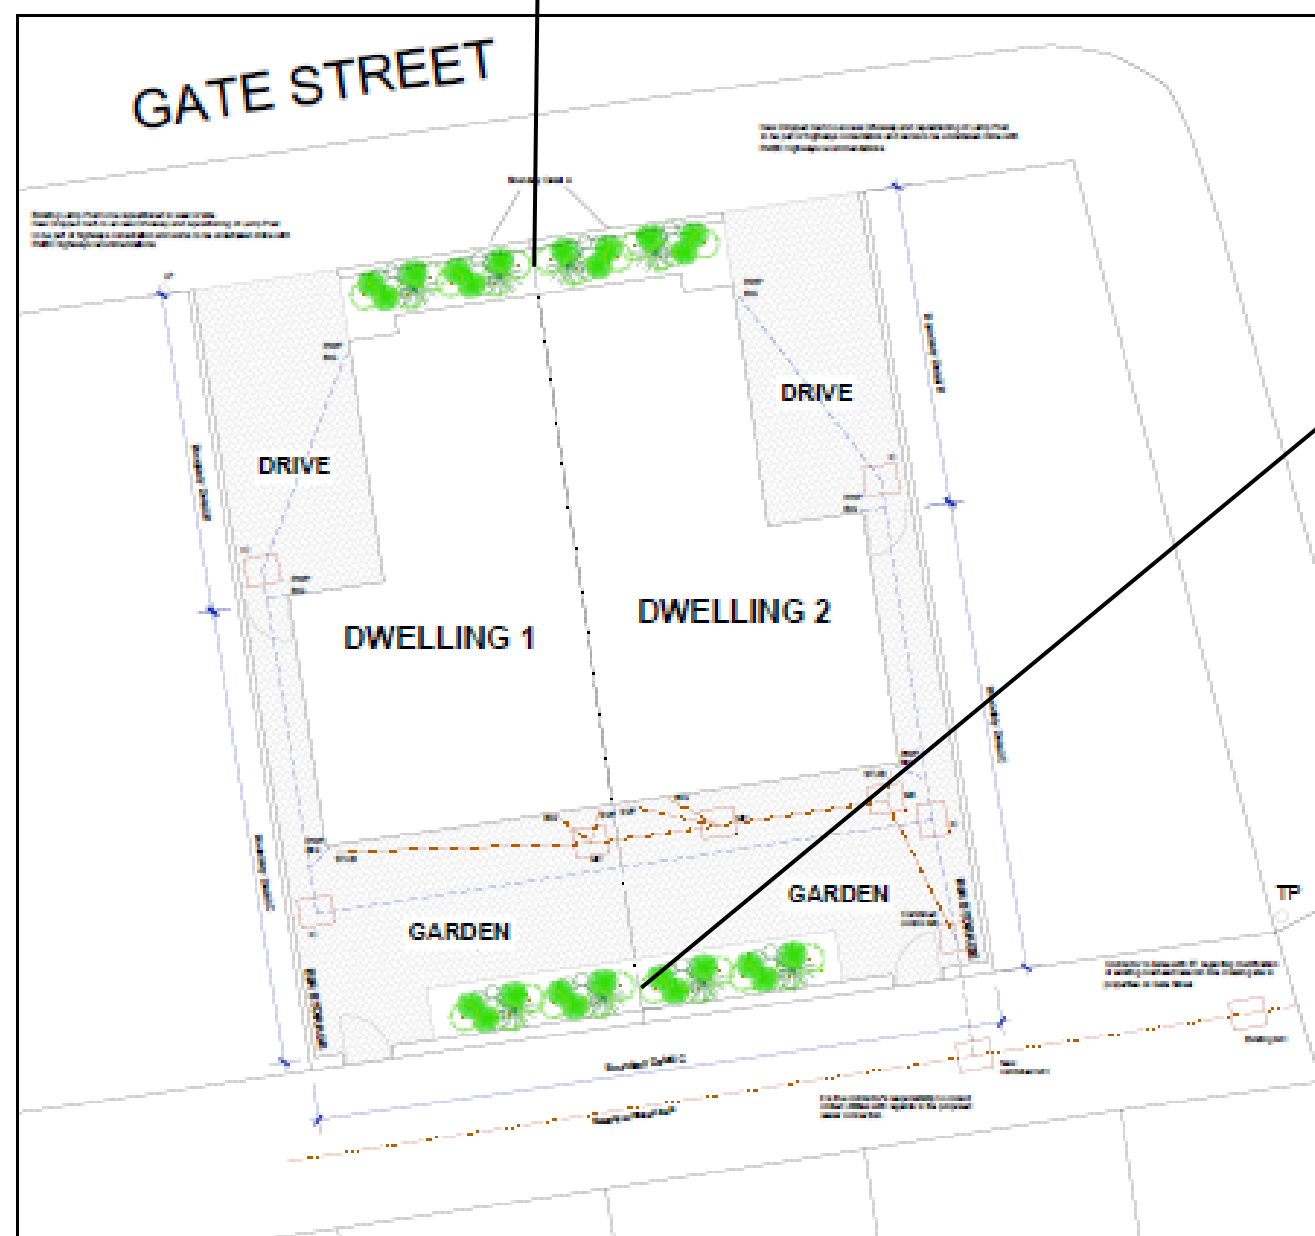


Landscape Plan

Land at Gate Street, Rochdale, OL11 1NZ.

MMA Tree Consultancy

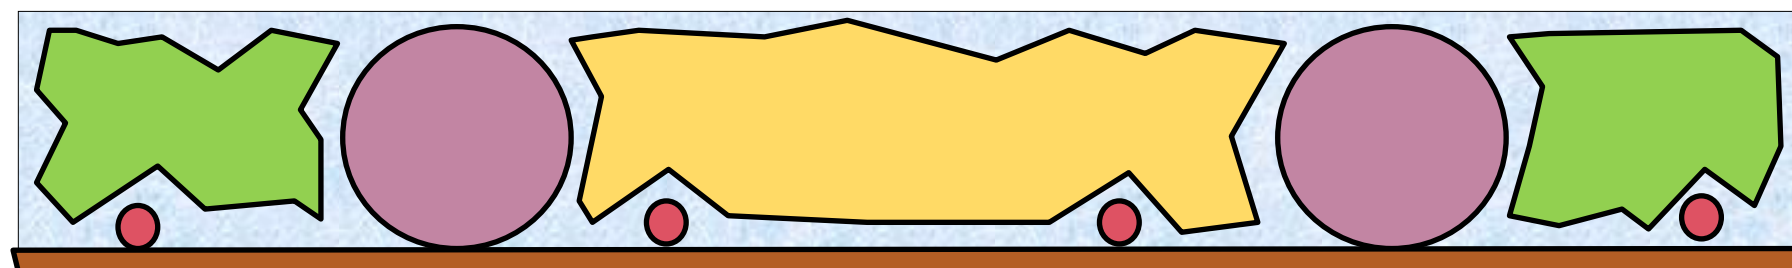

Key



Lavender




Rosemary



Trellis




Wildflower

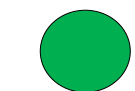

Bay Laurel



Box hedge

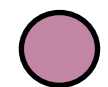

Dawycck Beech (Purple)



Virginia Creeper



Mixed herbs

Detail

Imported soil to BS3882 Minimum of 300mm depth to front 450mm depth to rear.

Lavender and Rosemary supplied in 1.5 litre pots and planted at 9 units per metre squared.

Box hedge supplied in 3 litre pots and planted at 2 units per linear metre.

Bay Laurel supplied in 20 litre pot pyramidal shape 1.5m in height.

Virginia creeper supplied in 3 litre pots and planted at even spacing along trellis.

Dawycck Beech 30 litre bag grown 10-12cm standard planted with double stake and tie.

Mixed herbs supplied in plugs and planted at 25 units per metre squared. Mint, oregano, marjoram, rosemary, thyme.

Wildflower mix to include—poppy, oxeye daisy, knapweed, yellow rattle, foxglove, cornflower, red campion, white campion, corn marigold.