
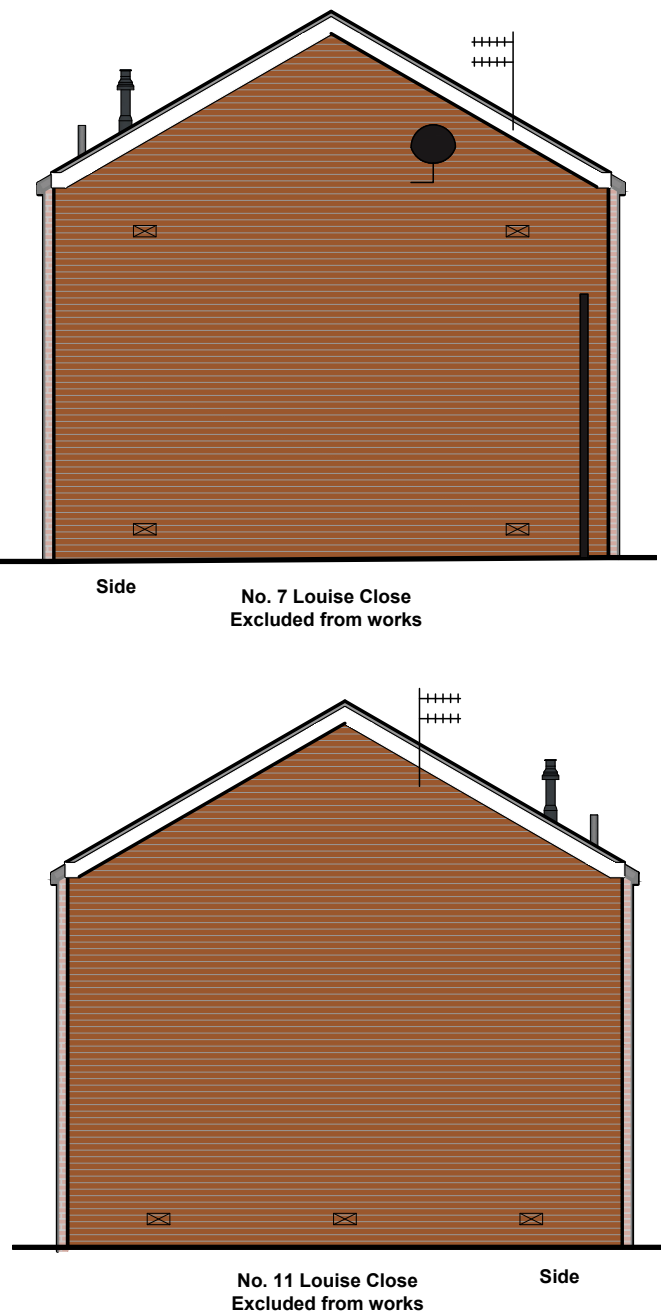


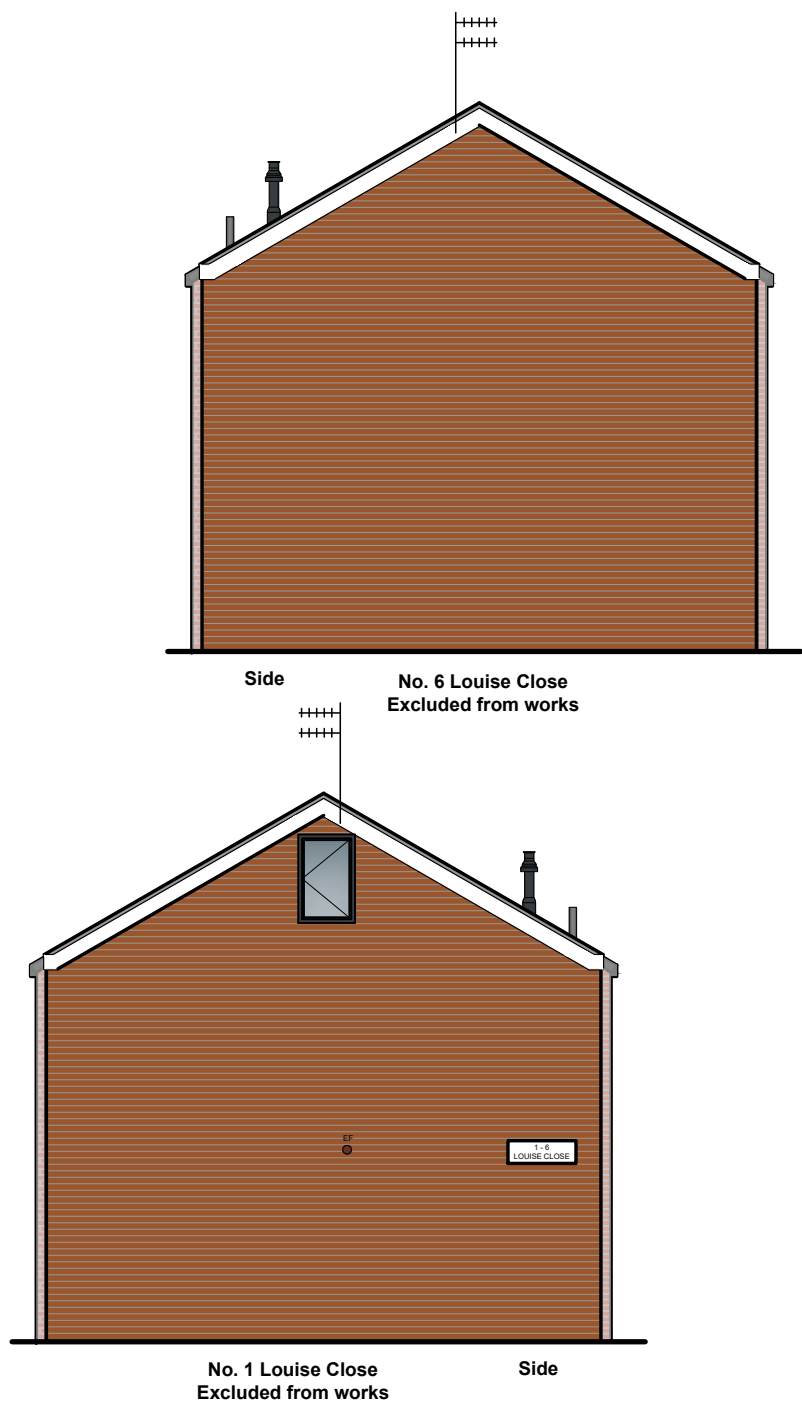

General Notes
01: Dimensions must not be scaled from this drawing. If in doubt, please ask.
02: All dimensions are in millimetres unless noted otherwise.
03: All dimensions should be verified on site before proceeding with the work.
04: TADW Architects shall be notified in writing of any discrepancies.
05: © TADW Limited (UK) 2015

P1	Drawn	24.11.22	VA	AM
Issue	Description	Date	Drawn	Checked

Drawing Status
P - Planning | **T** - Tender | **C** - Construction | **R** - As Record

For Approval

tadw | architects



Six St. Petersgate Stockport Cheshire SK1 1HD
Ph 0161 477 6158 Fx 0161 480 8342 mail@tadw.co.uk www.tadw.co.uk

Client

Rochdale Boroughwide Housing

Job

Smallbridge Decarbonisation

Title

Proposed Elevations
No.1 - 11 Louise Close

Scale

1:100 @ A1

Note - Prints from PDF files may not be to scale, check accuracy against scale

5

10m

1:100

Job Number

221316

Drawing Number

33

Issue

P1