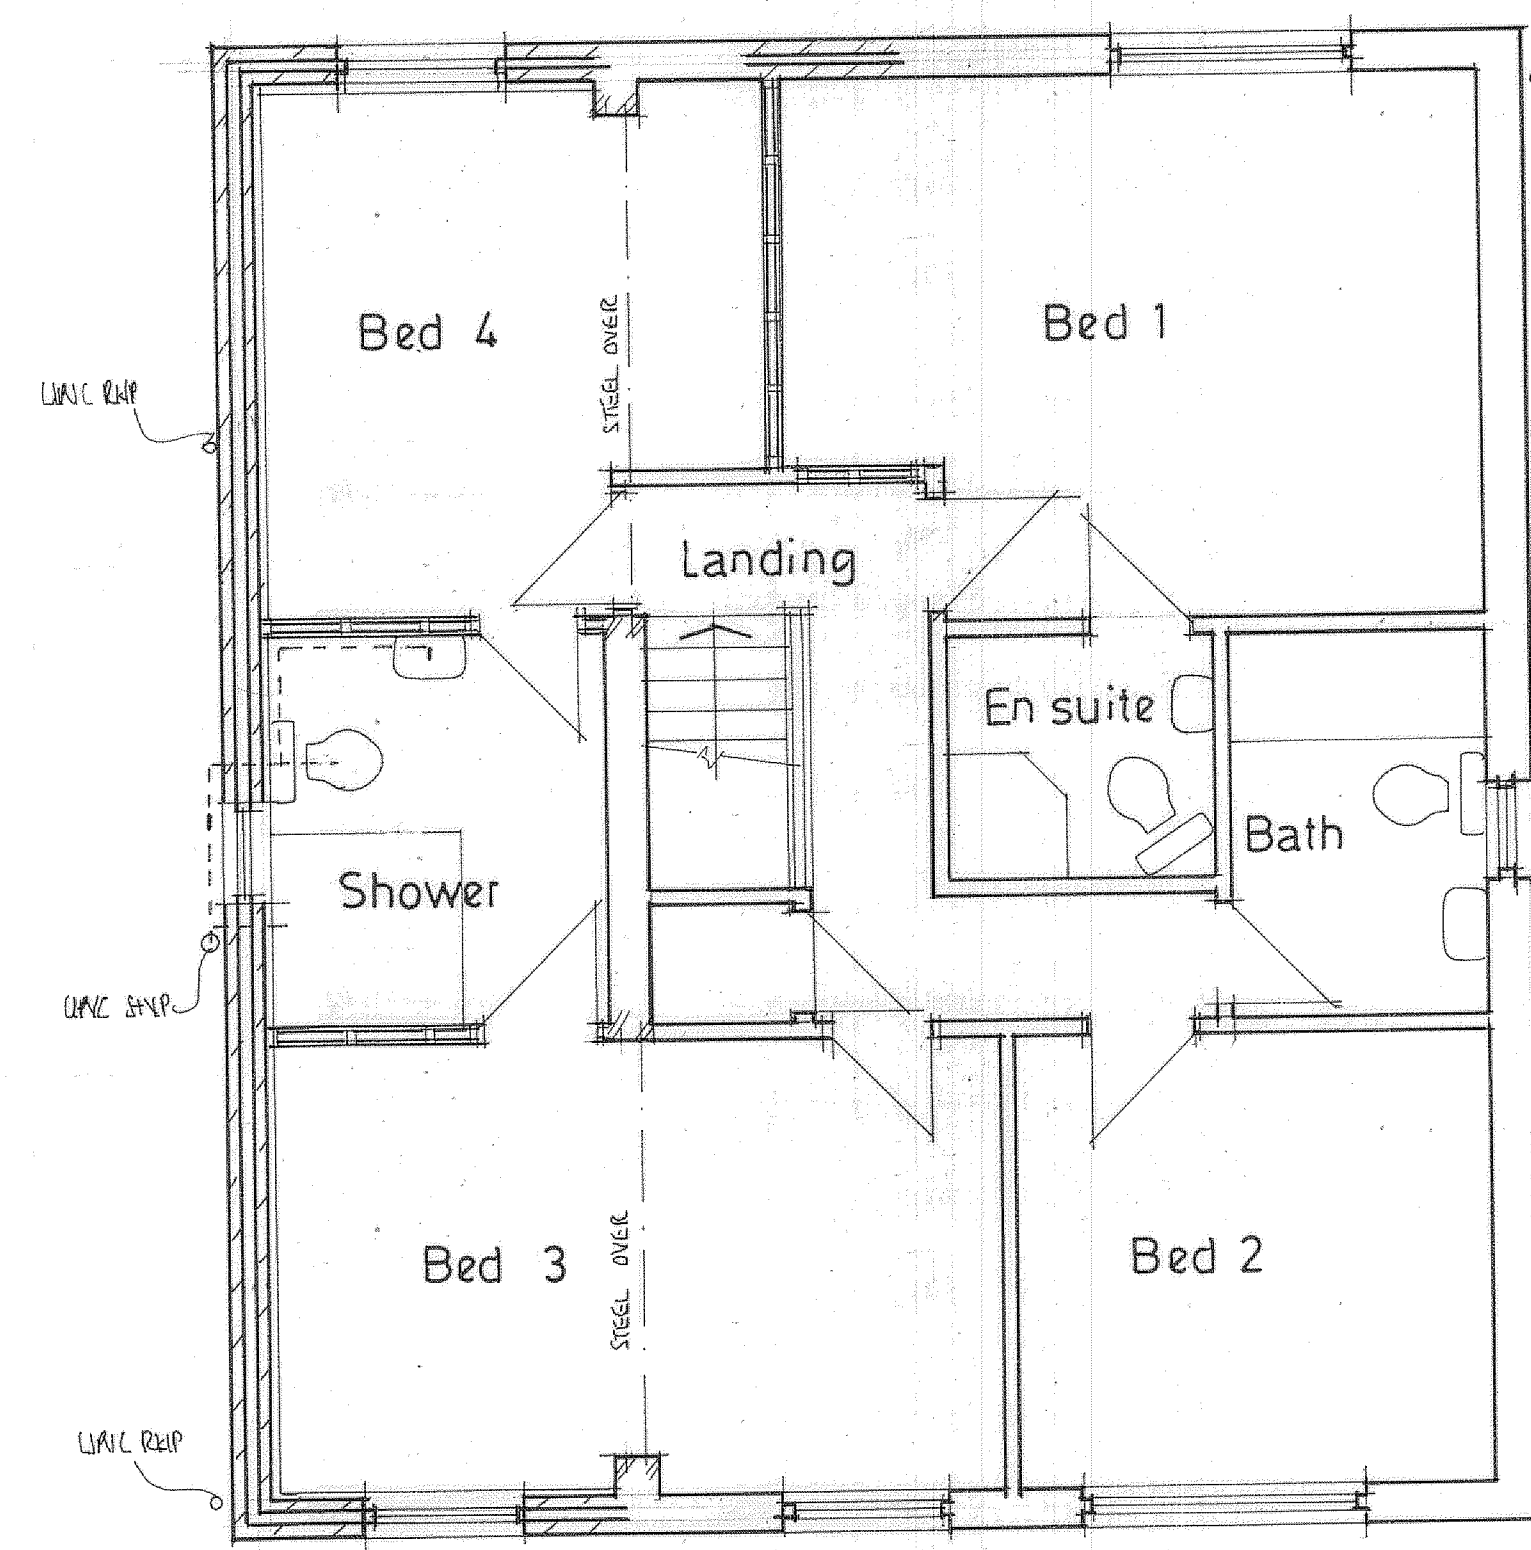
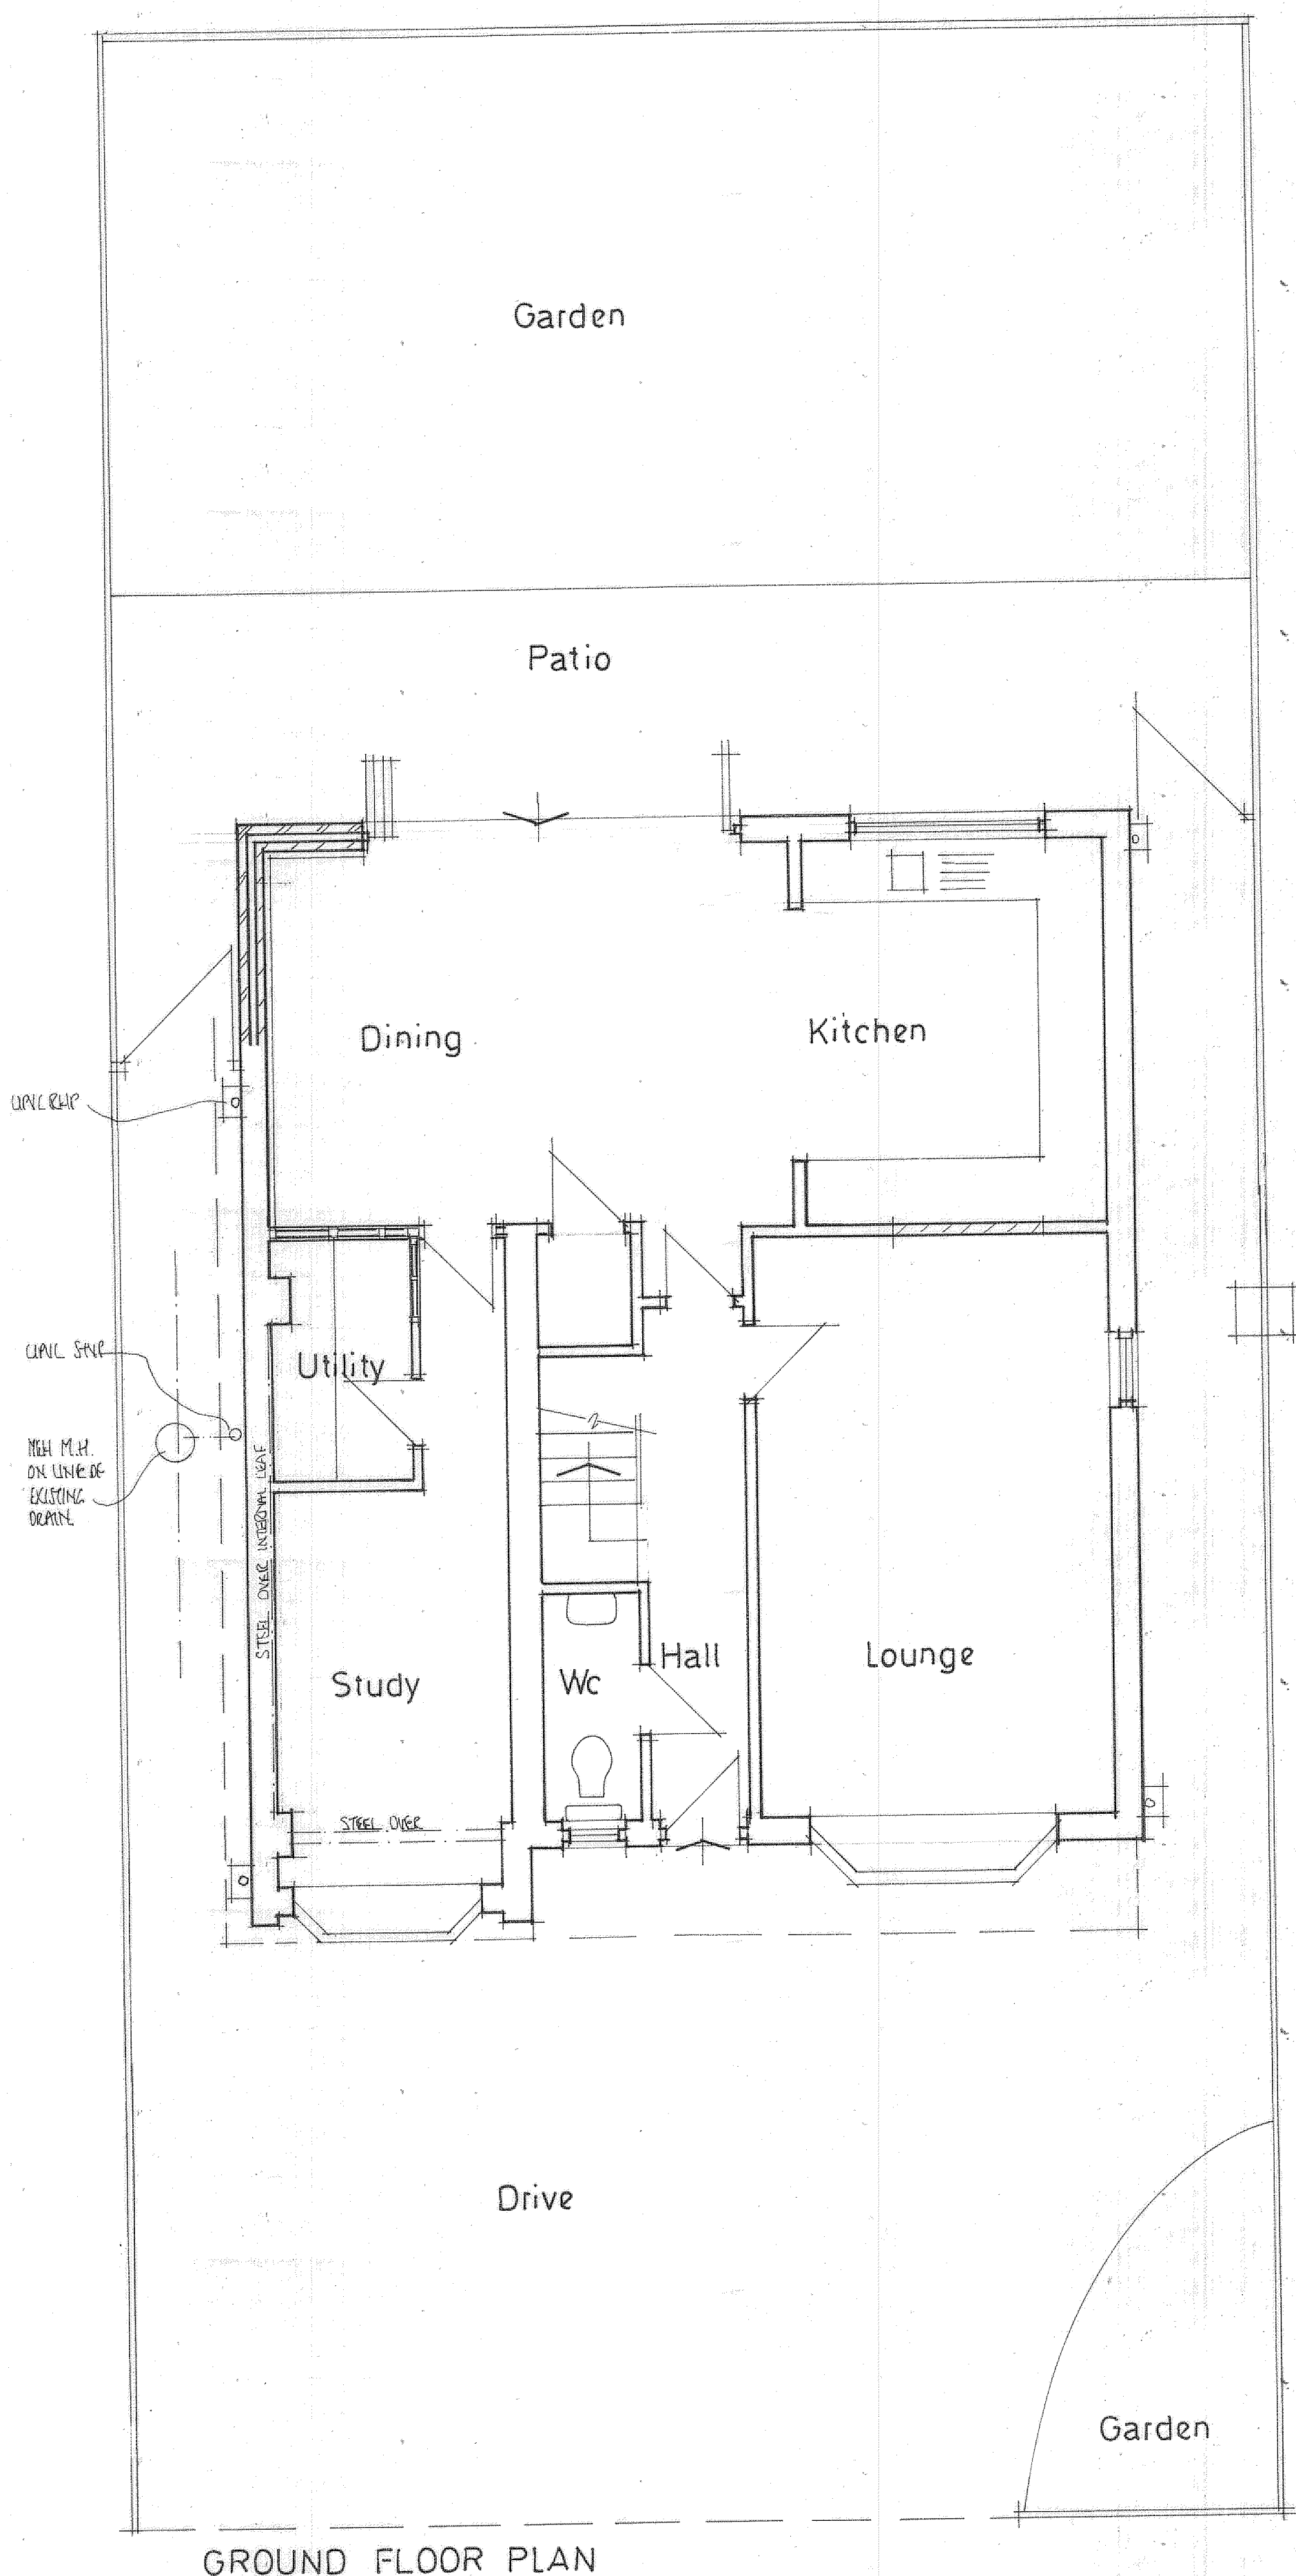


PROJECT  
PROPOSED GROUND FLOOR SIDE  
EXTENSION WITH FULL LENGTH  
FIRST FLOOR SIDE EXTENSION.  
DRAWING TITLE  
PROPOSED LAYOUTS  
AND SECTION.  
CLIENT  
MR. A. NAGY.  
ADDRESS  
4, WHITTAKER LANE,  
ROCHDALE, OL11 5PL.  
SCALE  
SCALE 1:50@A1  
DATE  
MAY 2023.  
DRAWING No  
FO 05235848/3.