




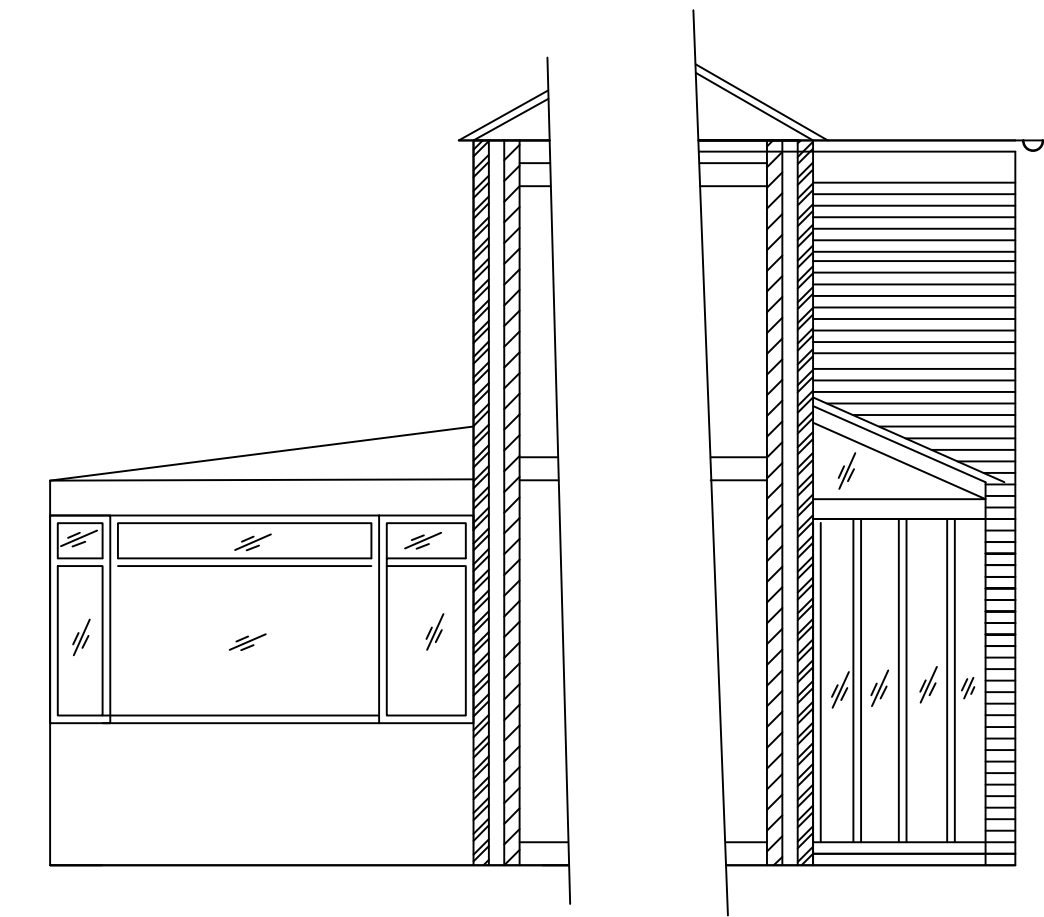

EXISTING SIDE ELEVATION
(SCALE 1:50)

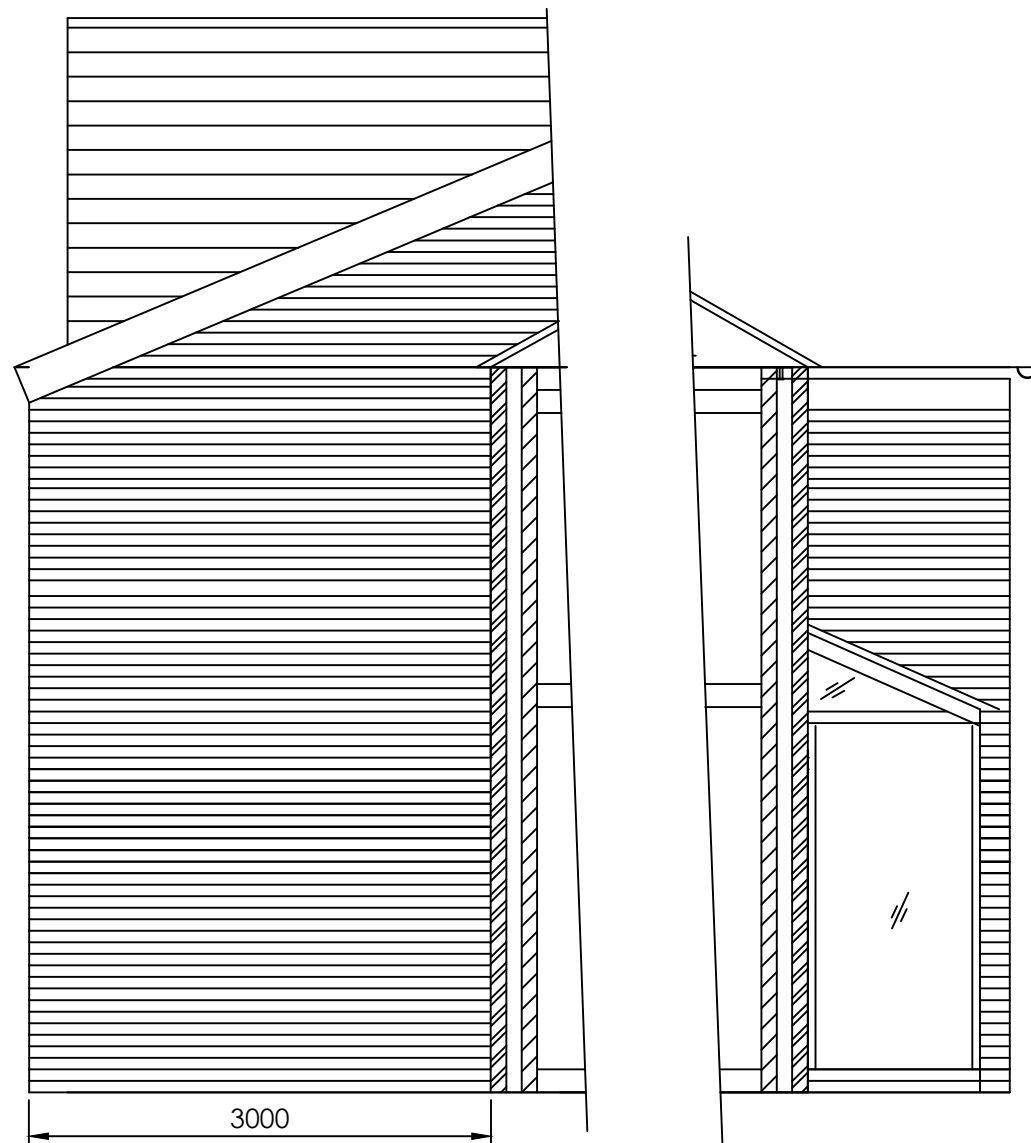

PROPOSED SIDE ELEVATION
(SCALE 1:50)

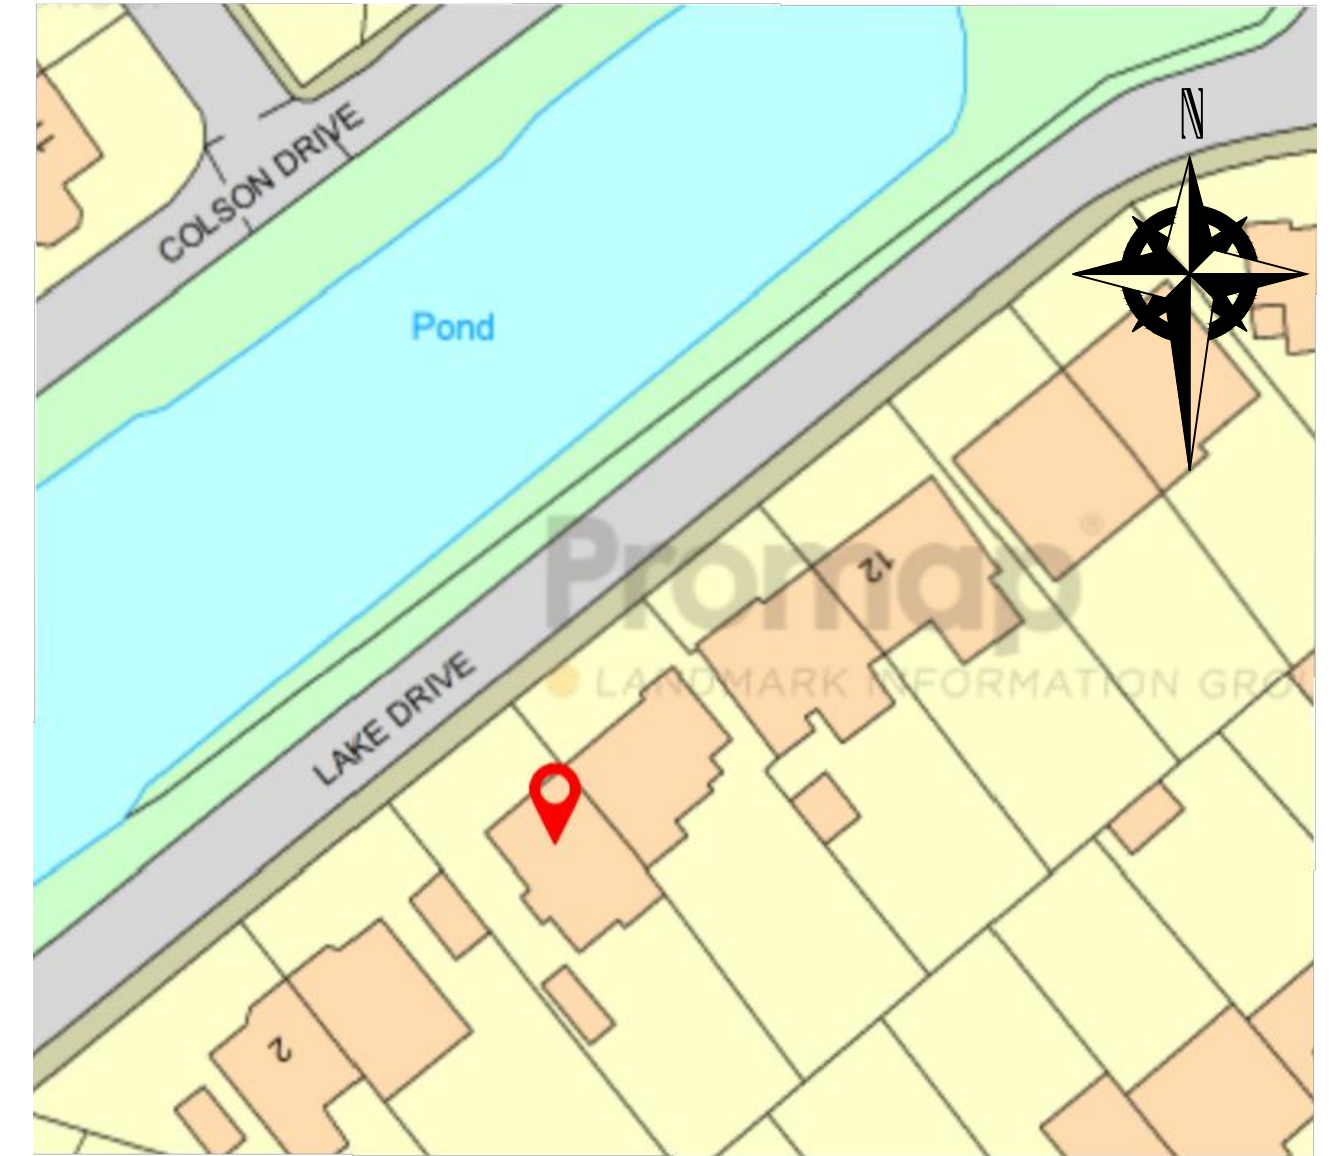

SITE LAYOUT PLAN
(SCALE 1:500)

PLANNING APPROVAL

NOTES – GENERAL ARRANGEMENT PLANS

1.0 GENERAL

- 1.1 This drawing to be read in conjunction with all relevant Architect's, Engineer's and Specialist's drawings and specifications.
- 1.2 All work to be carried out in accordance with current good practice, Building Regulations and subsequent amendments, the project specification and relevant British Standards and Codes of Practice. Materials and components to be suitable for their intended use.
- 1.3 All dimensions to be checked on site prior to construction work taking place. No dimension is to be scaled off. IF IN DOUBT ASK.
- 1.4 Roof pitches and dimensions in particular to be verified on site by builder/truss manufacturer

CLIENT

MR DAN GORE
10 LAKE DRIVE
MIDDLETON
MANCHESTER
M24 1WB

PROJECT

PROPOSED REAR
TWO STOREY EXTENSION
& REAR DORMER

TITLE

ELEVATIONS
EXISTING & PROPOSED

DRAWING No. MC-341-03

DRAWN

REV. C1

SCALE

AS INDICATED

DATE

FEB 2024