



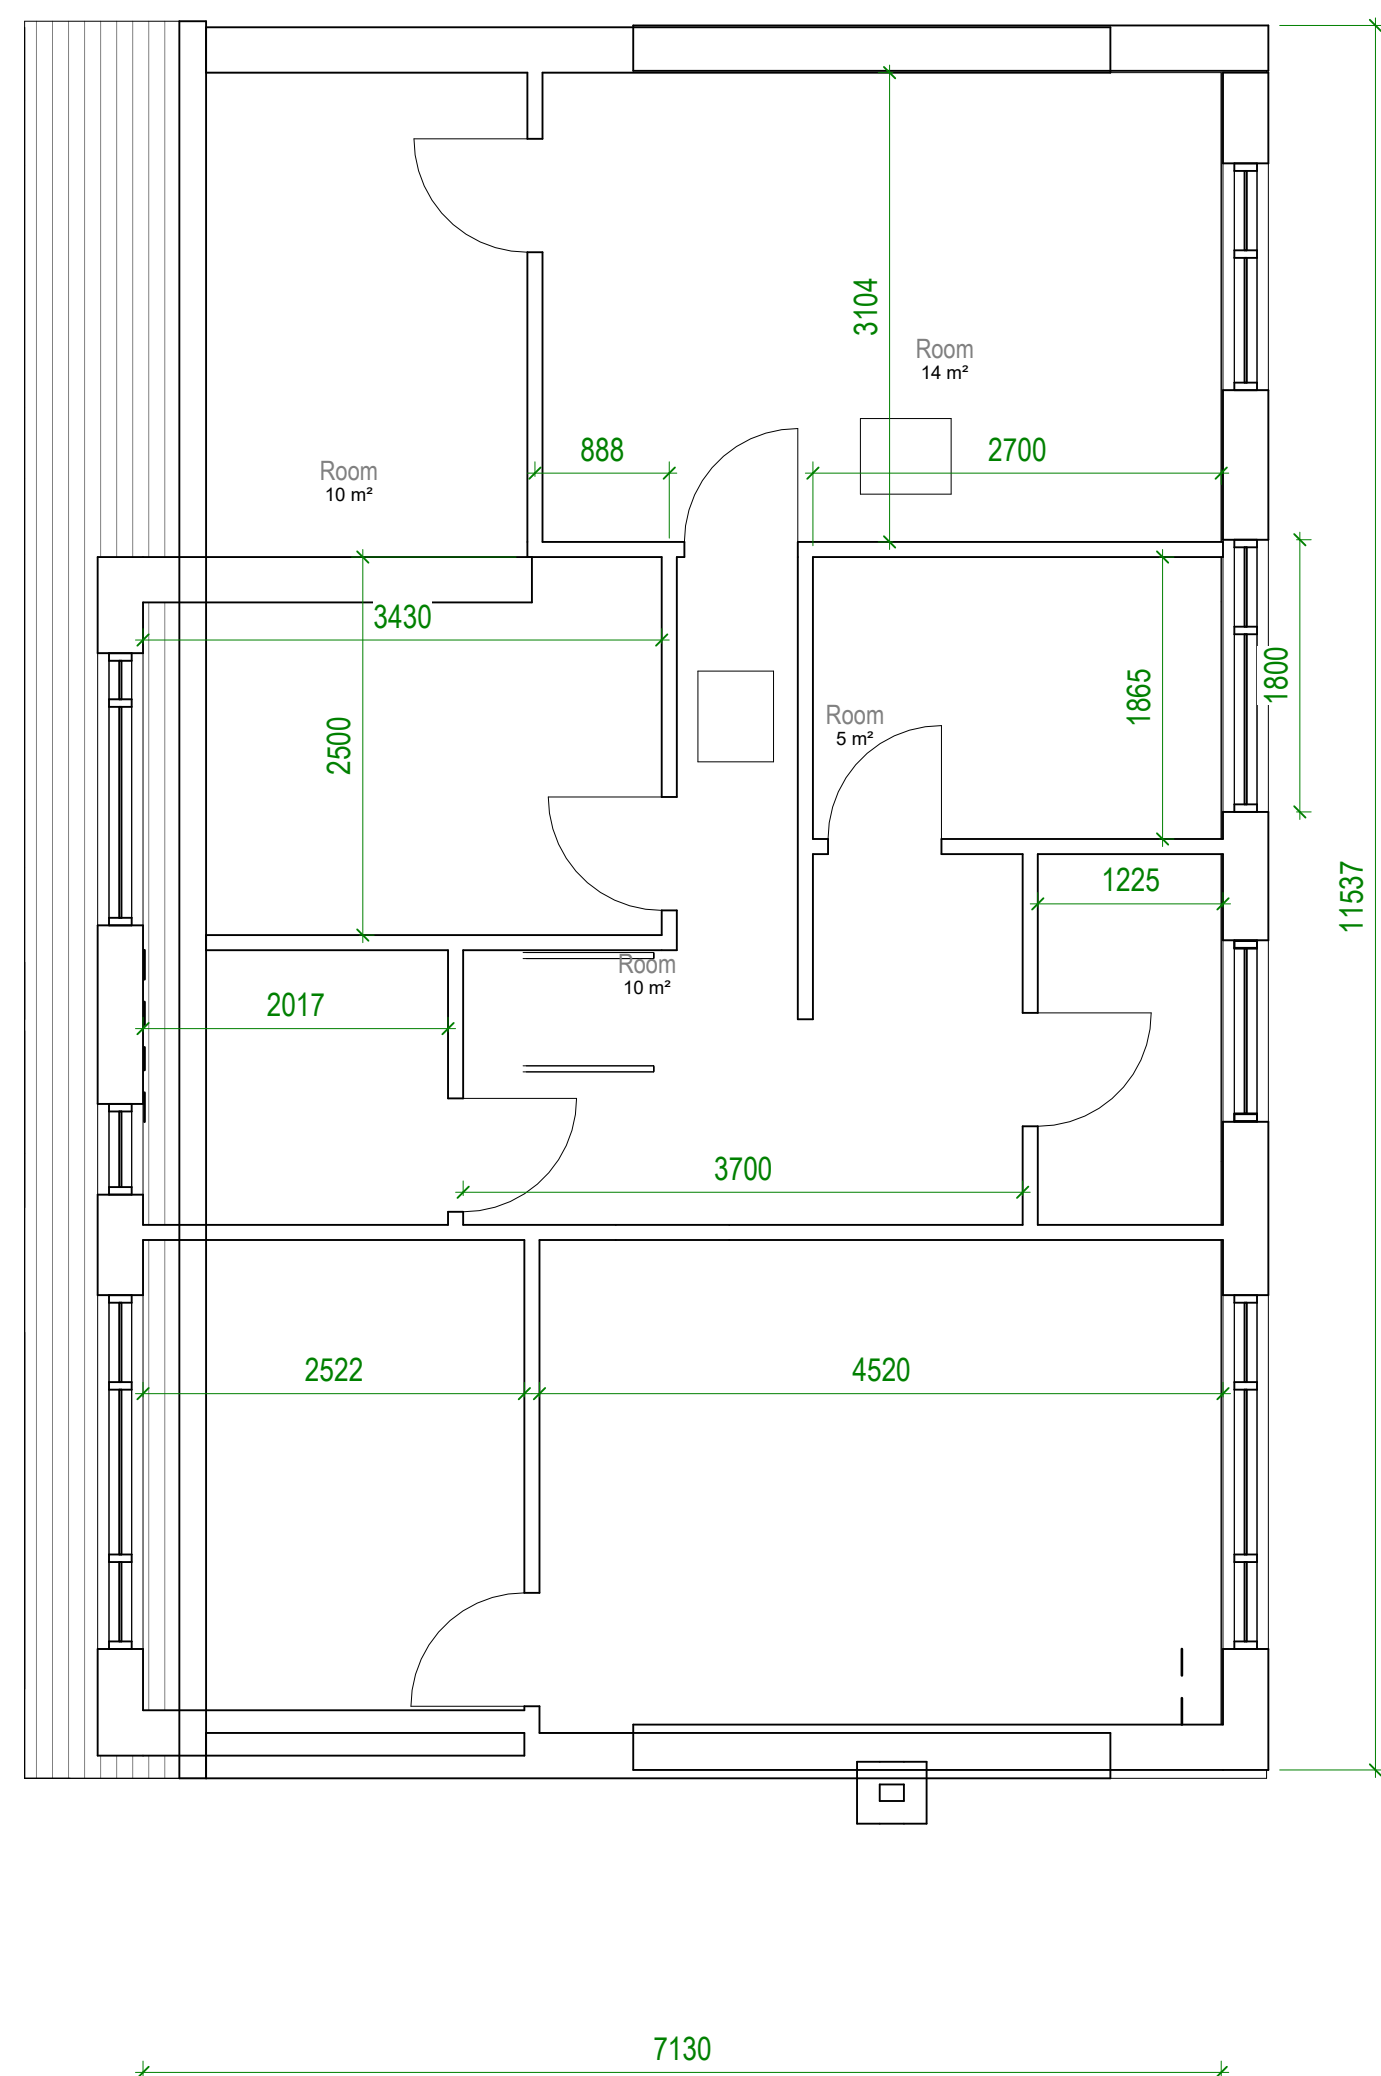

1 Level 1 Existing
1 : 50

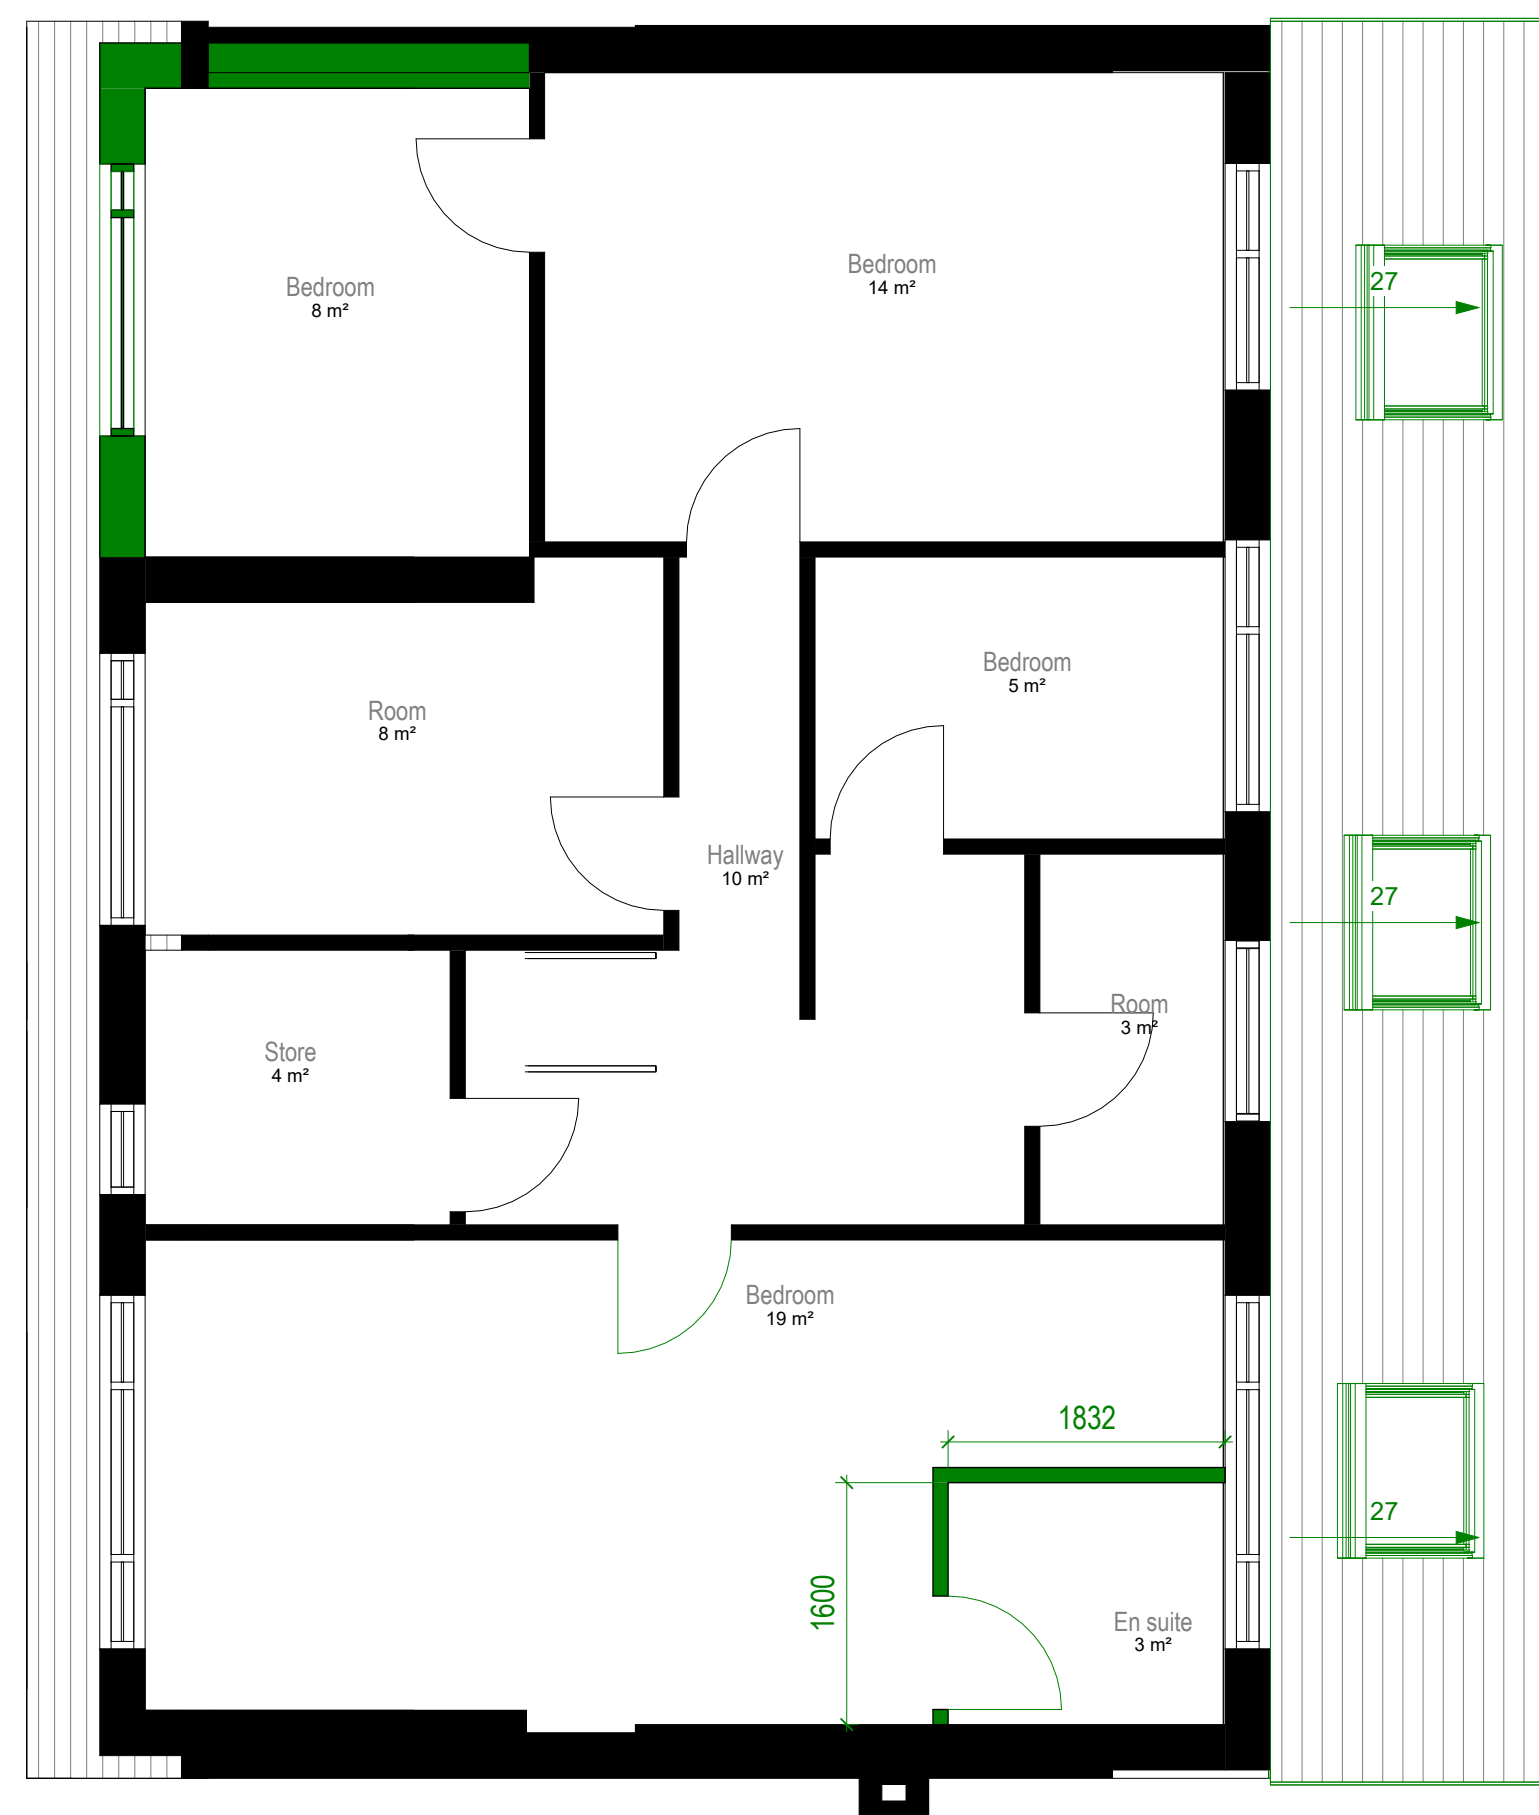

2 Level 1 Proposed
1 : 50



VISUAL SCALE 1:50 @ A1



Status	Lawful Development Certificate
Client	Mr Mohammad Rafaqat
Project Title	3 STONEHILL DRIVE ROCHDALE OL12 7JN
Drawing Title	Existing and Proposed First Floor A1
Project No.	2019_001
Drawing No.	002-SI-XX-00-DR-I-P4
Drawing Date	1 : 50
Created By	Rakesh M
m83 Associates Ltd	
187 Water Street, Manchester, M3 4JD Telephone: 07470 671 234 Email: rakesh@m83associates.com	
ARB Architects Registration Board REG NO: 130844A	RIBA Chartered Practitioner