

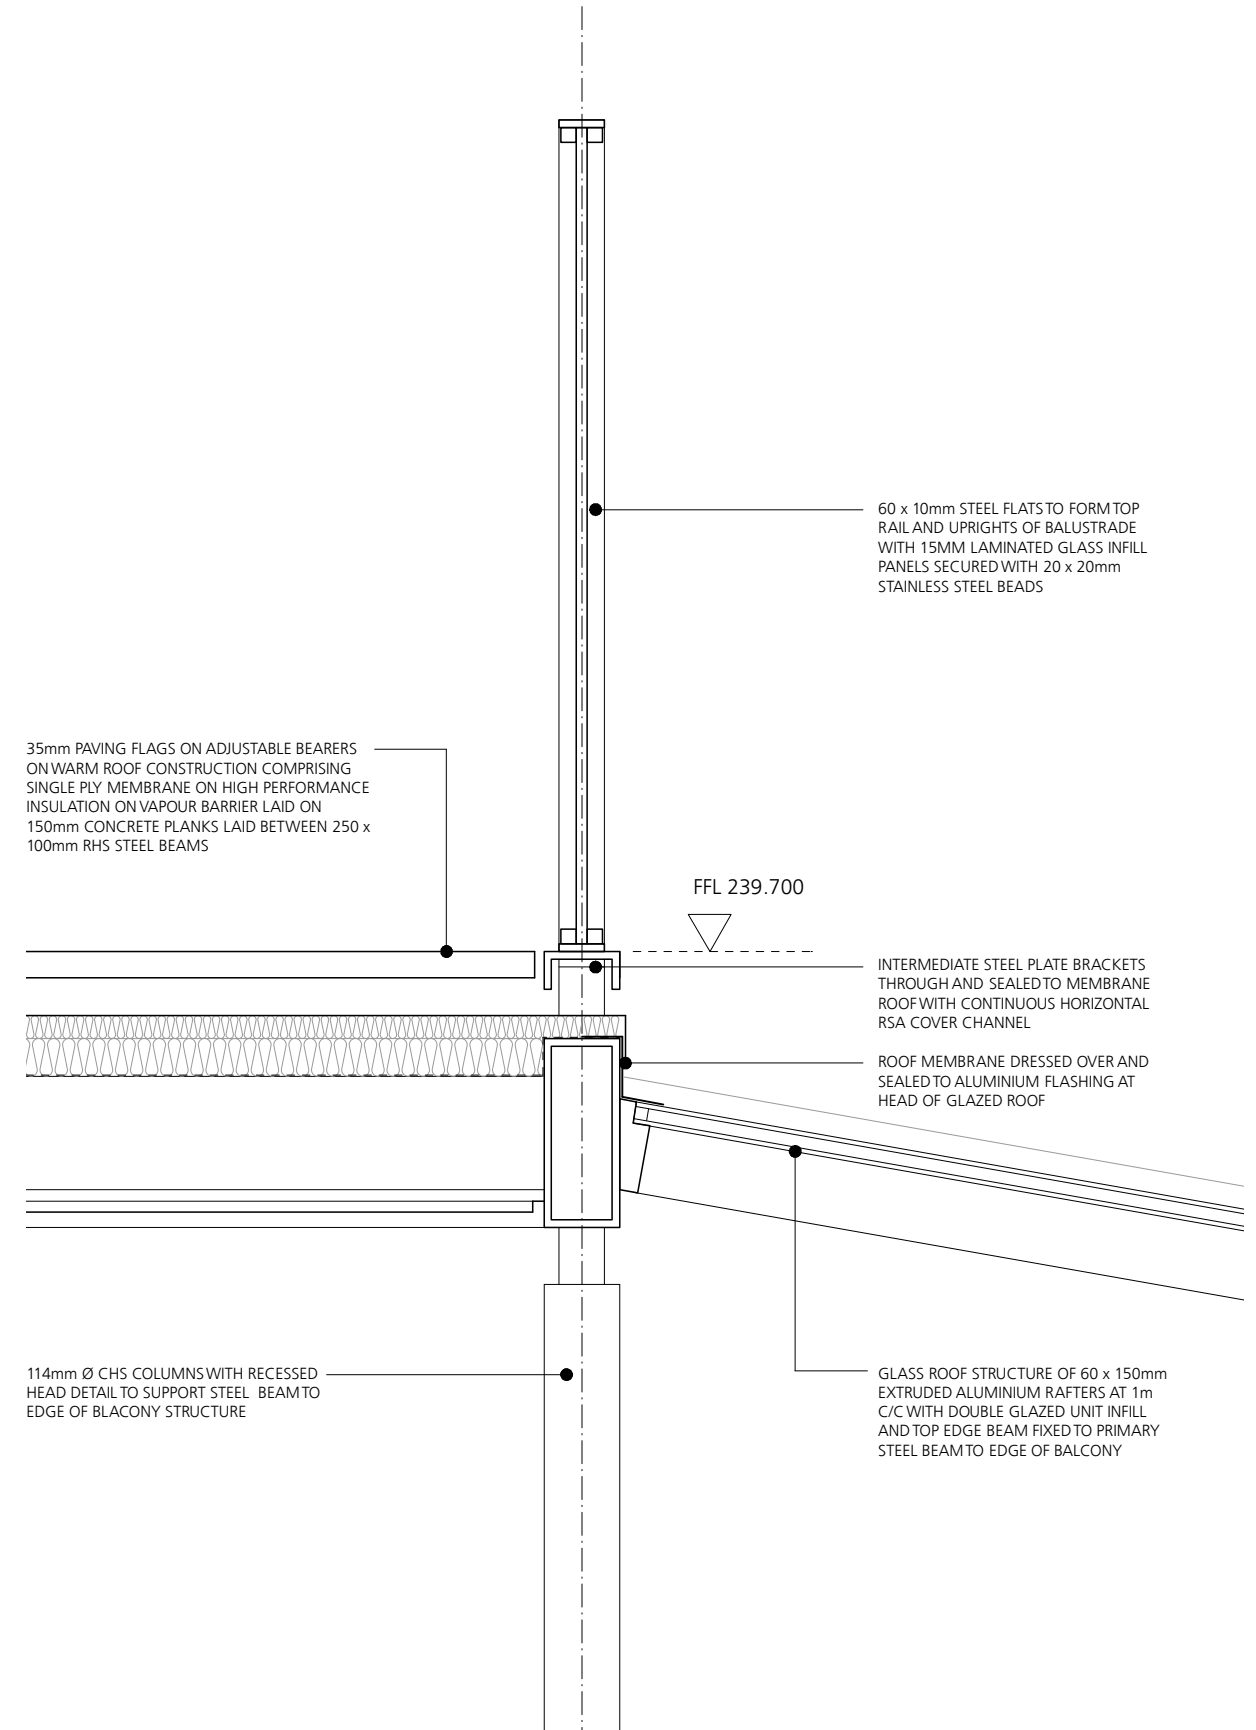


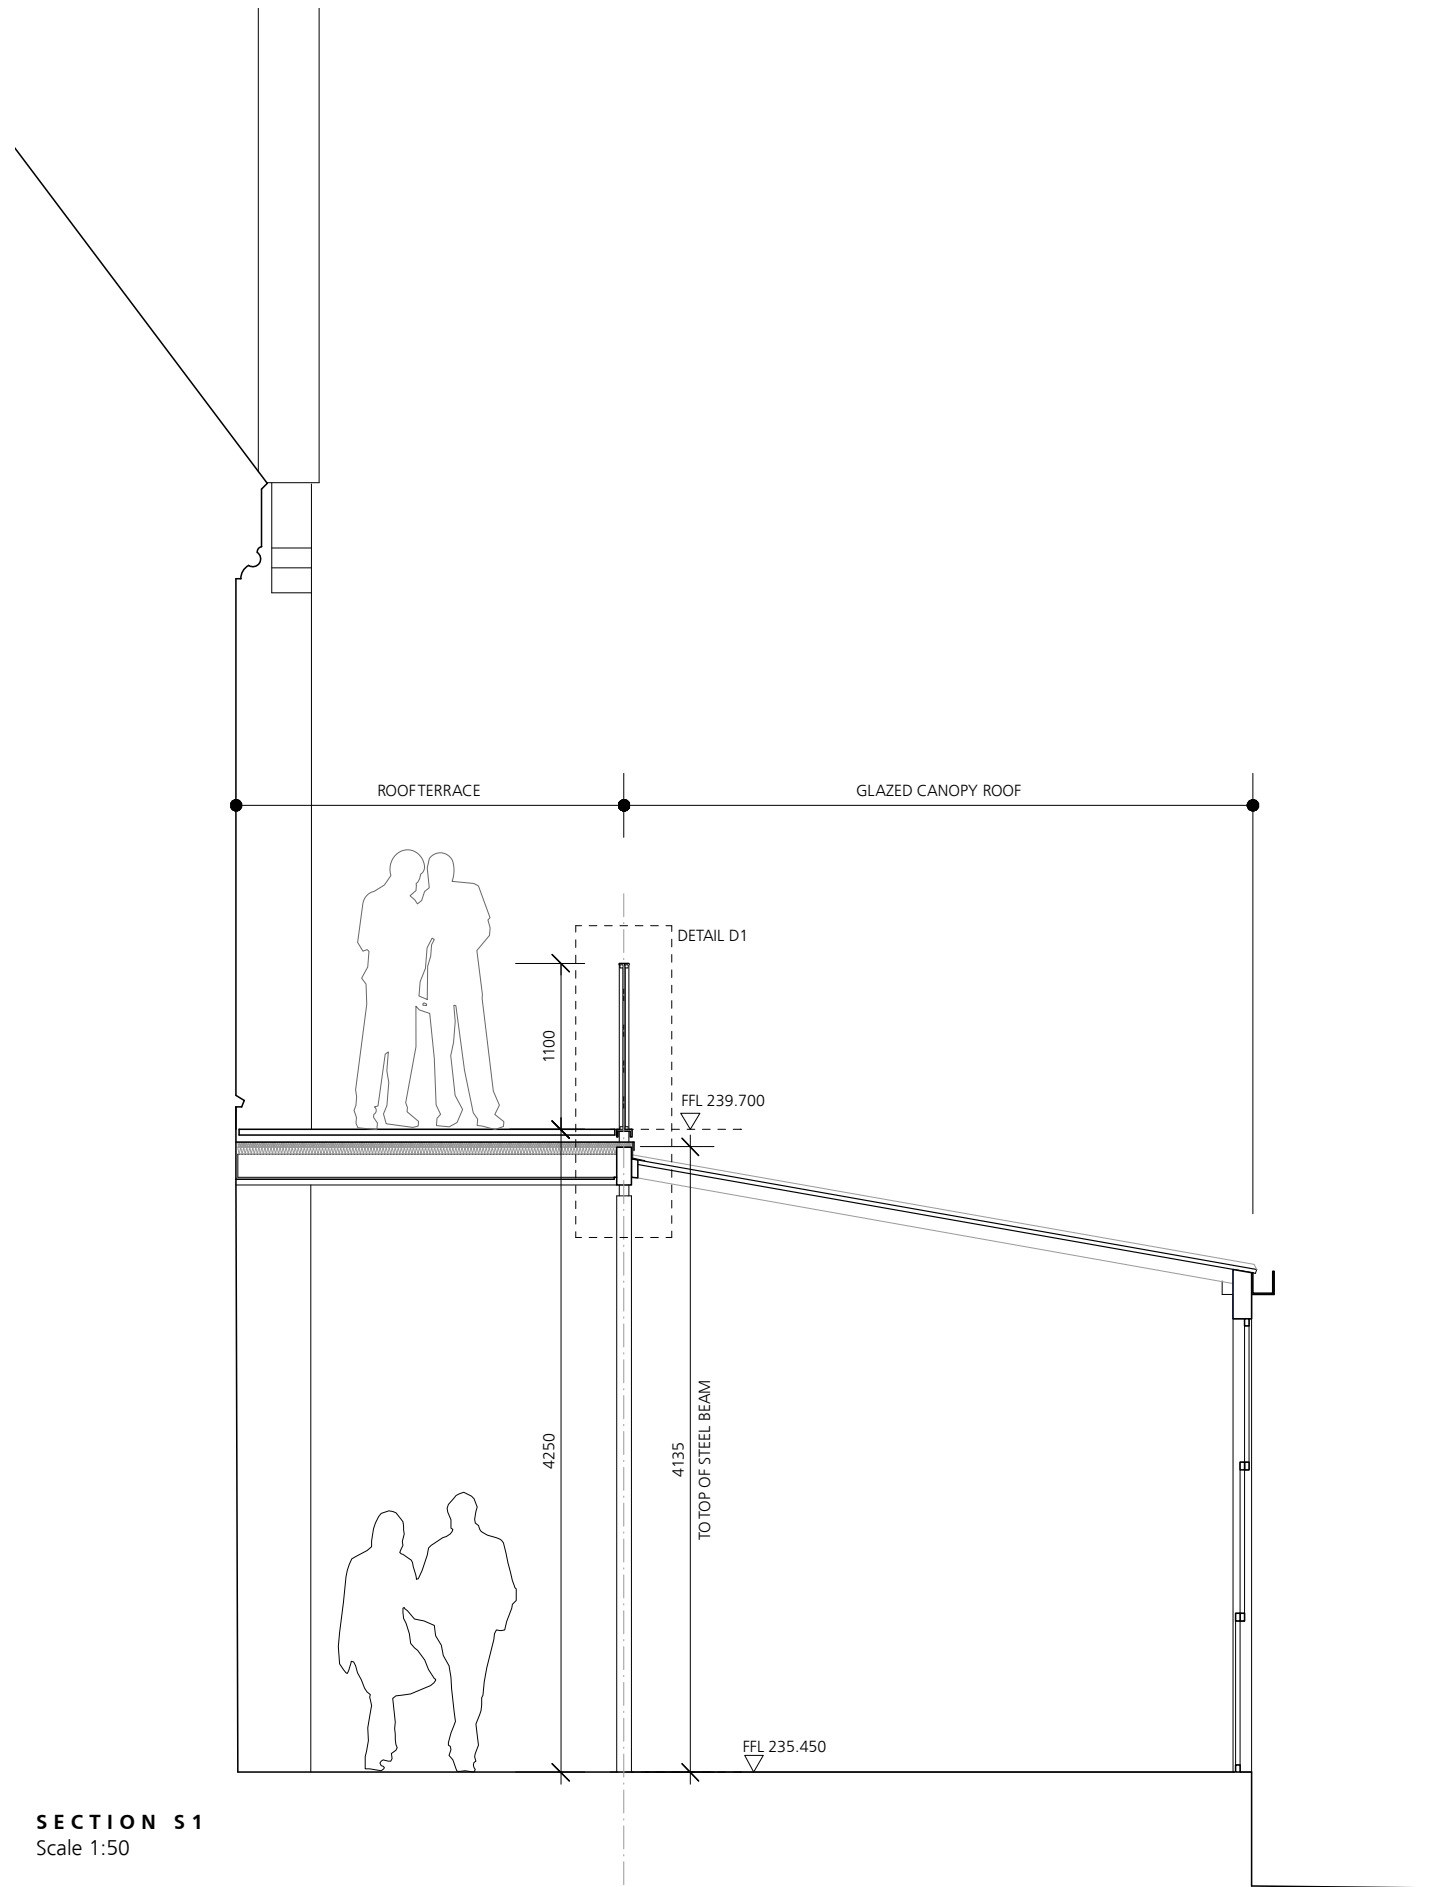

SECTION S1
Scale 1:50

DETAIL D1
Scale 1:50

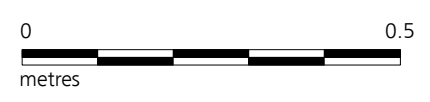

Jonathan Davidson Architects
Architecture & Industrial Design
47 Hilton Street
MANCHESTER
M1 2EF
t: 0161 711 0835
e: inbox@j davidsonarchitects.com
w: www.j davidsonarchitects.com

Client	Elle R Leisure	Document	Planning Drawing			
Project	Proposed Albert's Restaurant Edenfield Rd, Norden	Status	Glazed Canopy / Balustrade Details For information			
Scale	1:5 @ A1 / 1:10 @ A3	Doc Ref	366	PD	2420	P1
Date	October 2024					