
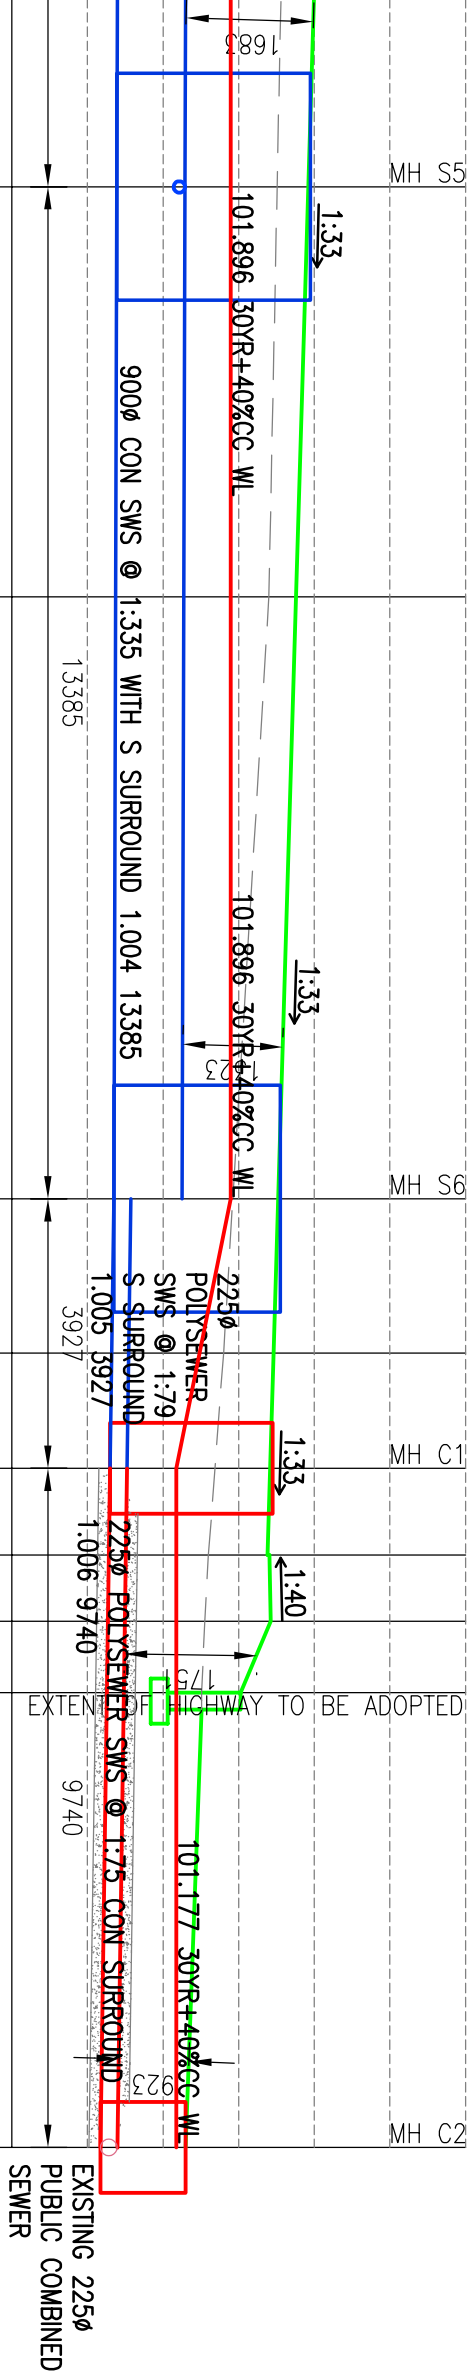


N O T E S

- Do not scale from this drawing.
- This drawing is to be read in conjunction with all relevant Architects and Engineers drawings and specifications.
- All works and materials to be in accordance with current British Standards and Building Regulations.
- For drainage and highways details refer to Build Vision 900 Series drawings.
- Class 'S' and Concrete bed and surround to be in accordance with pipe bedding details drawing.
- All pipes to MS 4-35-01 and to be kitemarked structural welded plastic, clay or concrete pipes suitable for use in highways Series drawings.

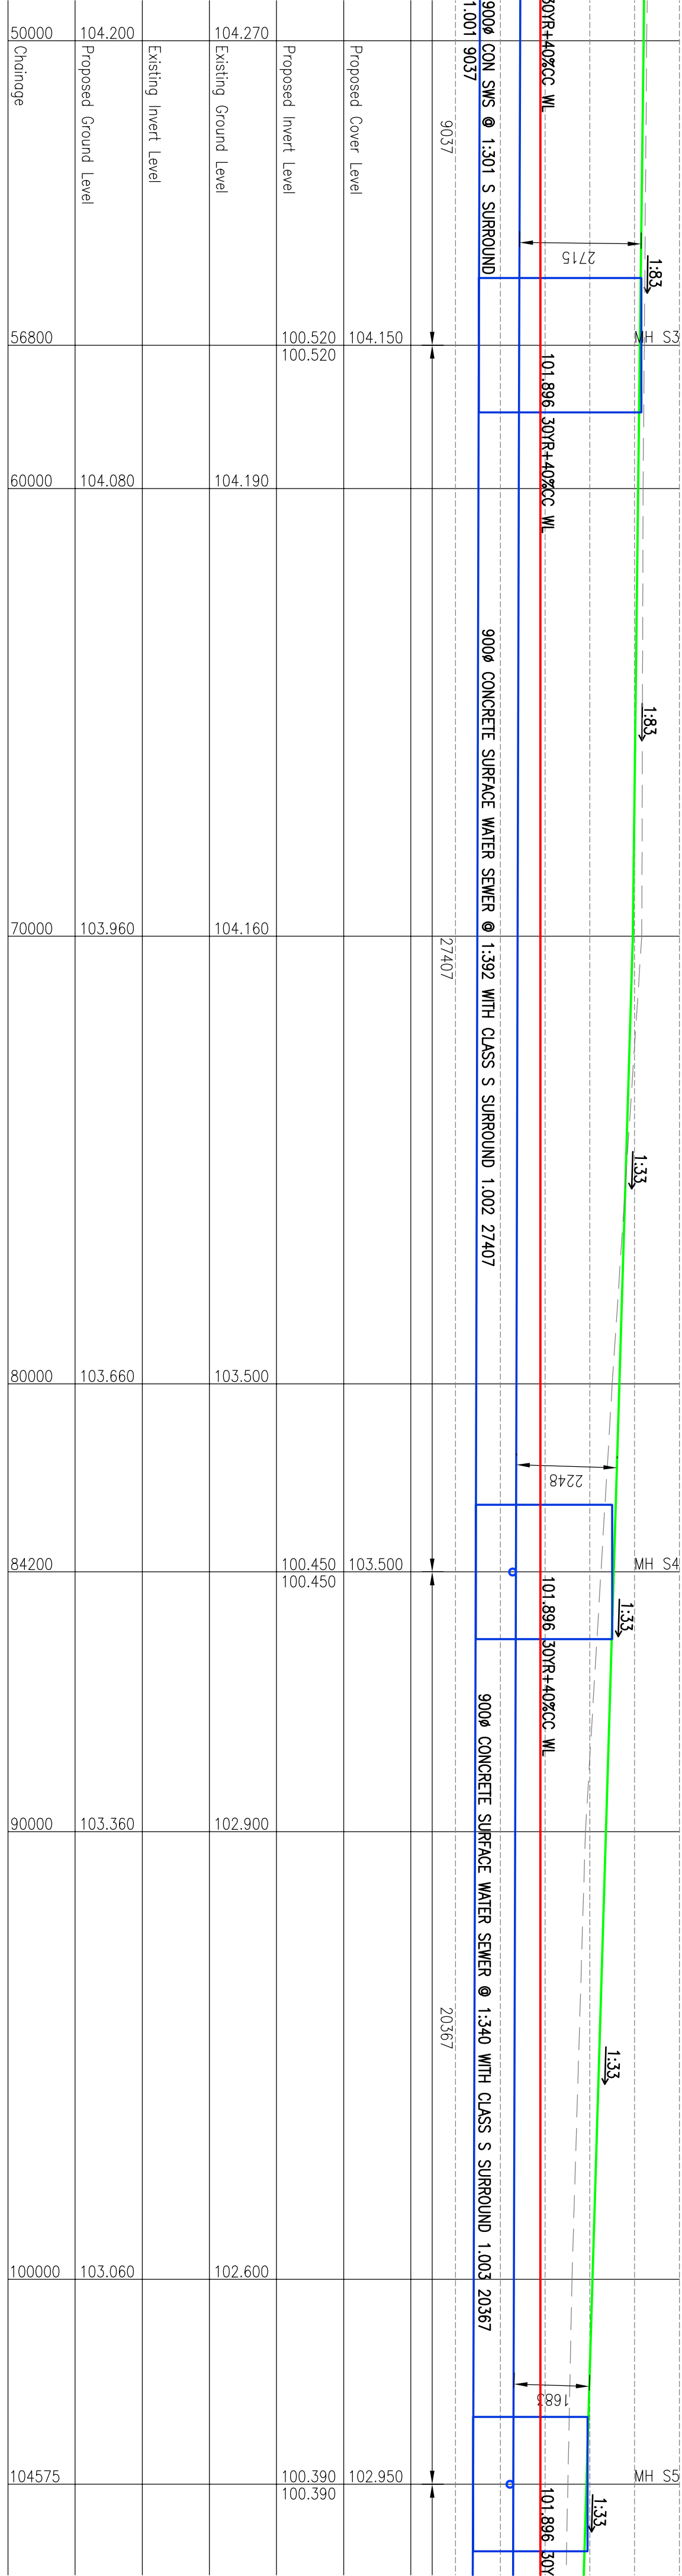

ALL CONNECTIONS
SOFFIT TO SOFFIT

VERTICAL SCALE 1:100
HORIZONTAL SCALE 1:100

Rev	Date	By	Checked	Remarks
P1	14.10.24	SJC		Preliminary Issue

Project	Greenhill Road Middleton
Client	J Walker Homes Ltd.

Drawing	Long Sections
Number	1326-904
Scale	1:100@A1
Drawn	SJC
Checked	
Date	Sep 2024

Build Vision

Consulting Engineers

Middle Cottage, Bee Kaye Row, Hainforth H09 1EF
Mobile: 01773 93 862040
email: Search@gsbconsulting.co.uk

PRELIMINARY
NOT FOR CONSTRUCTION.