


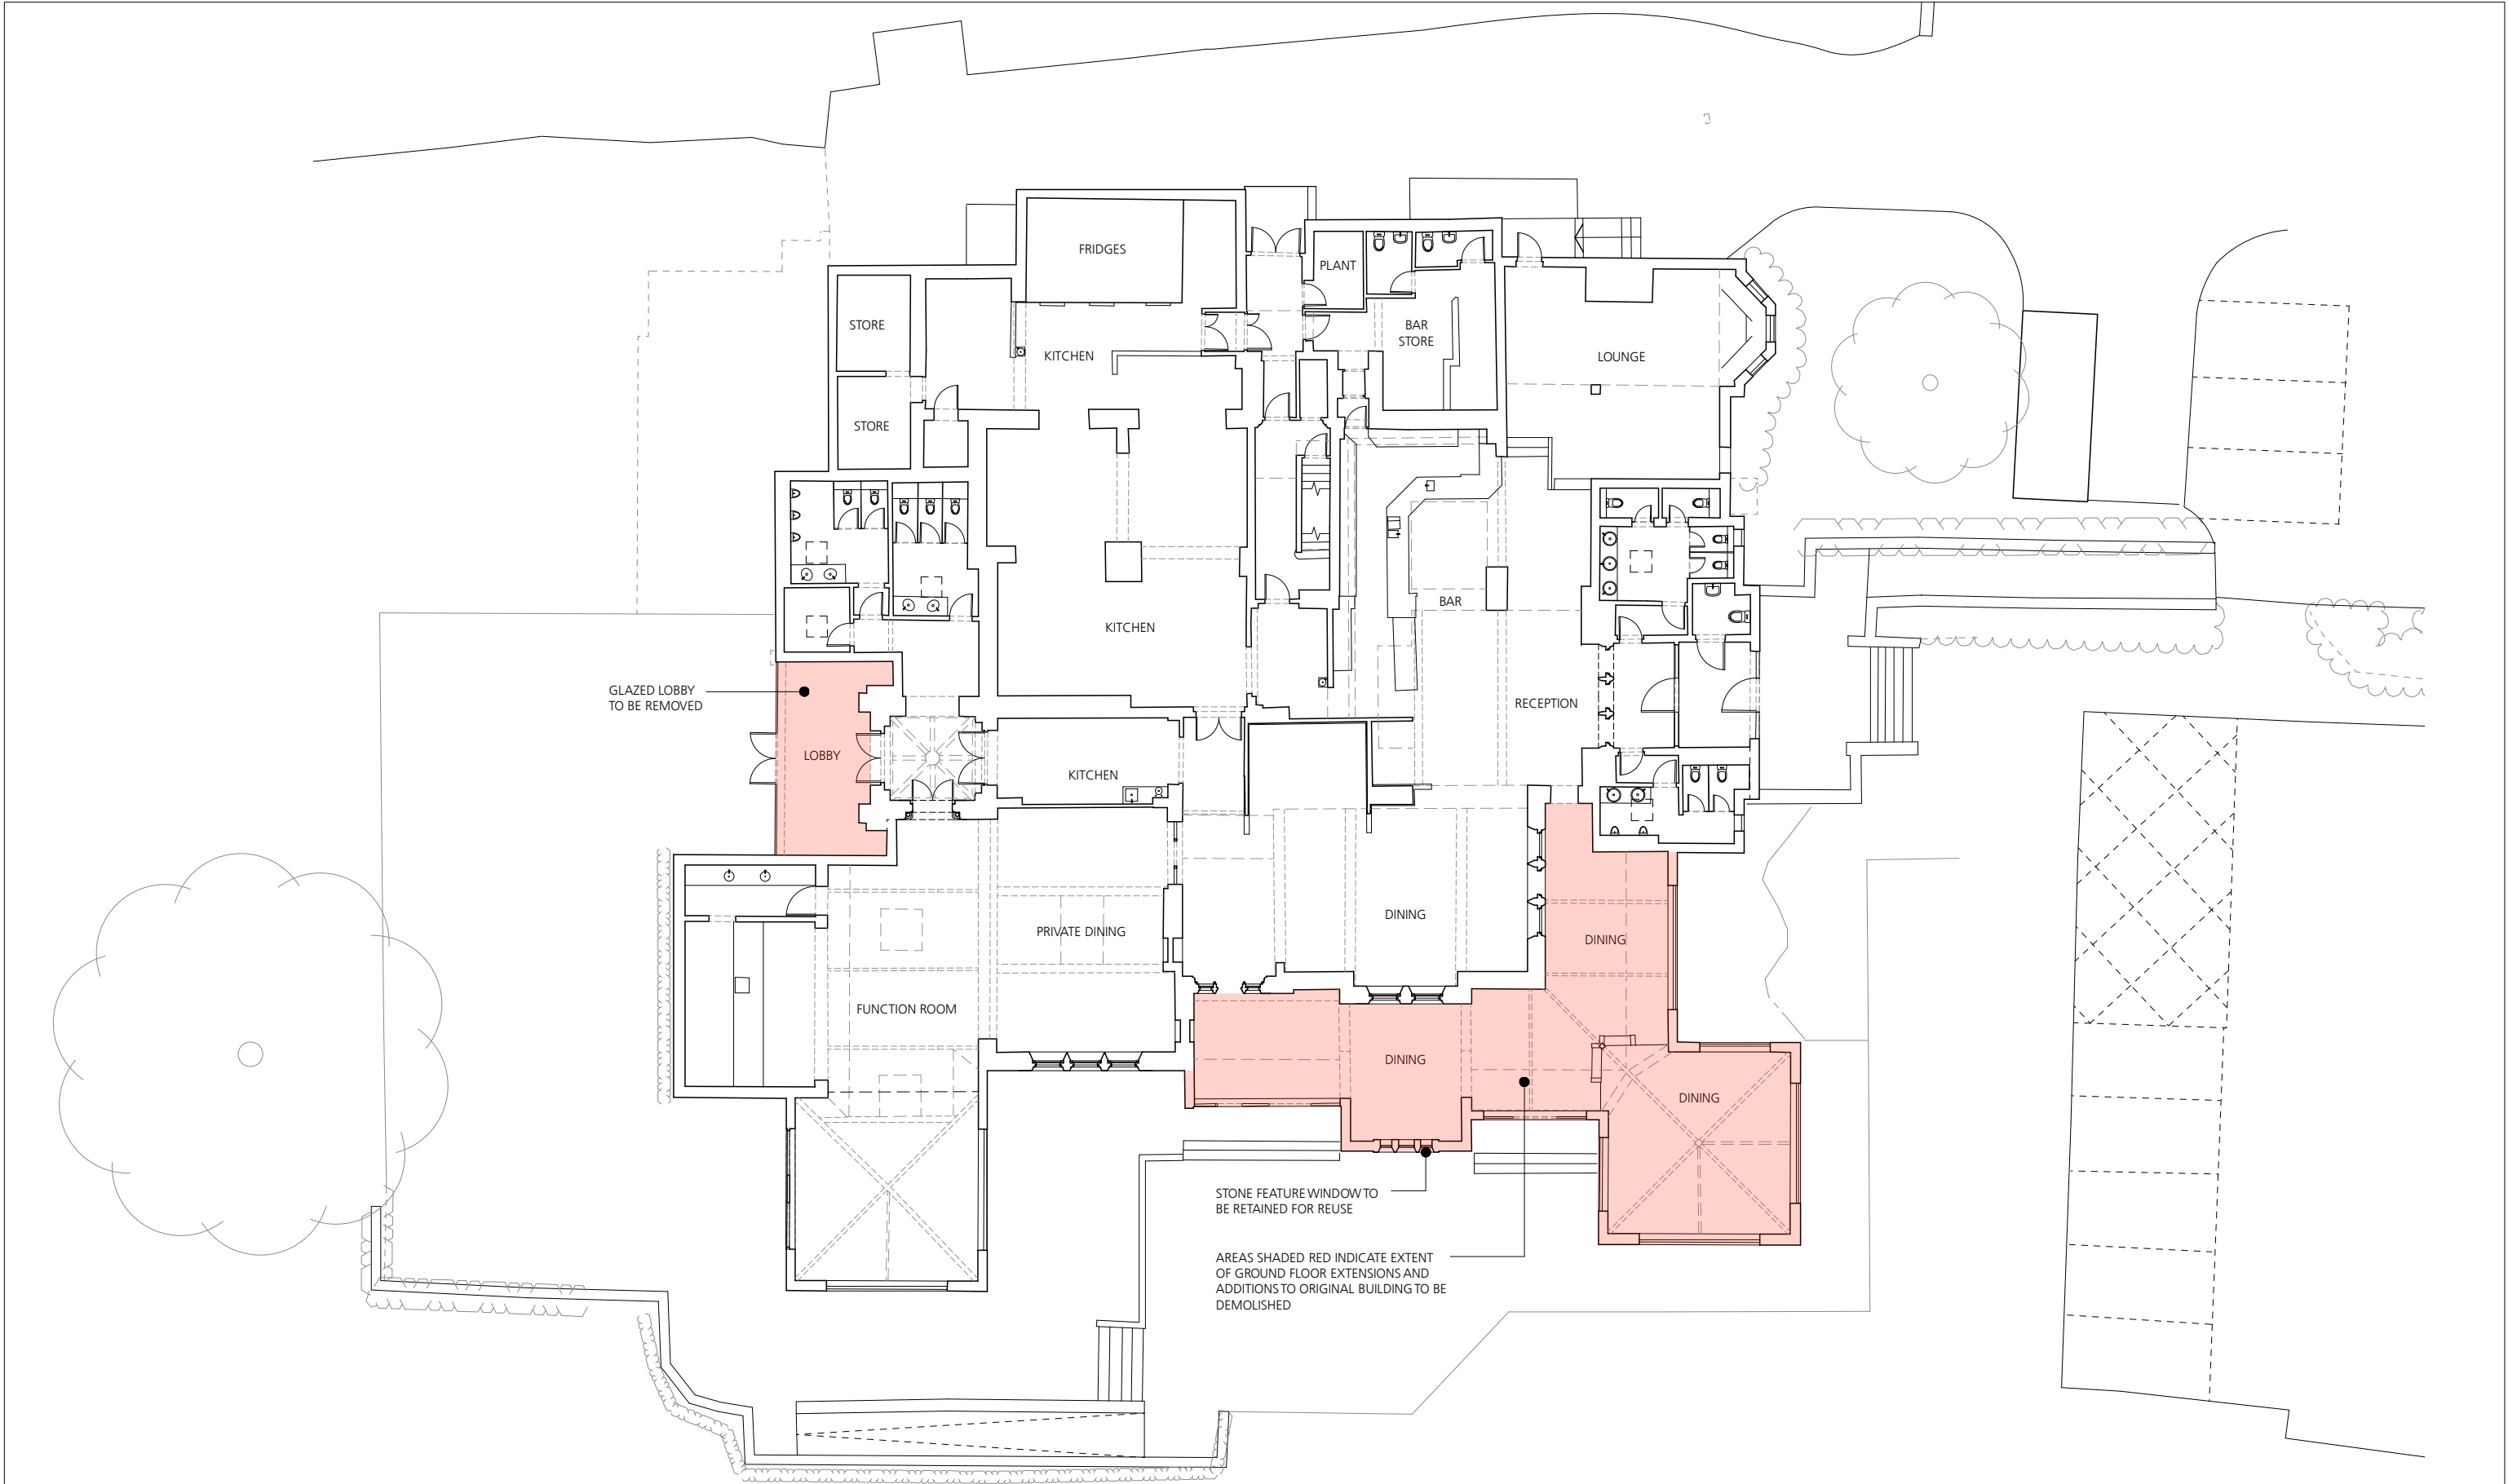

Rev A3 - 04/23 - Demolitions updated to new scheme
Rev A2 - 05/22 - Windows updated, Labels added